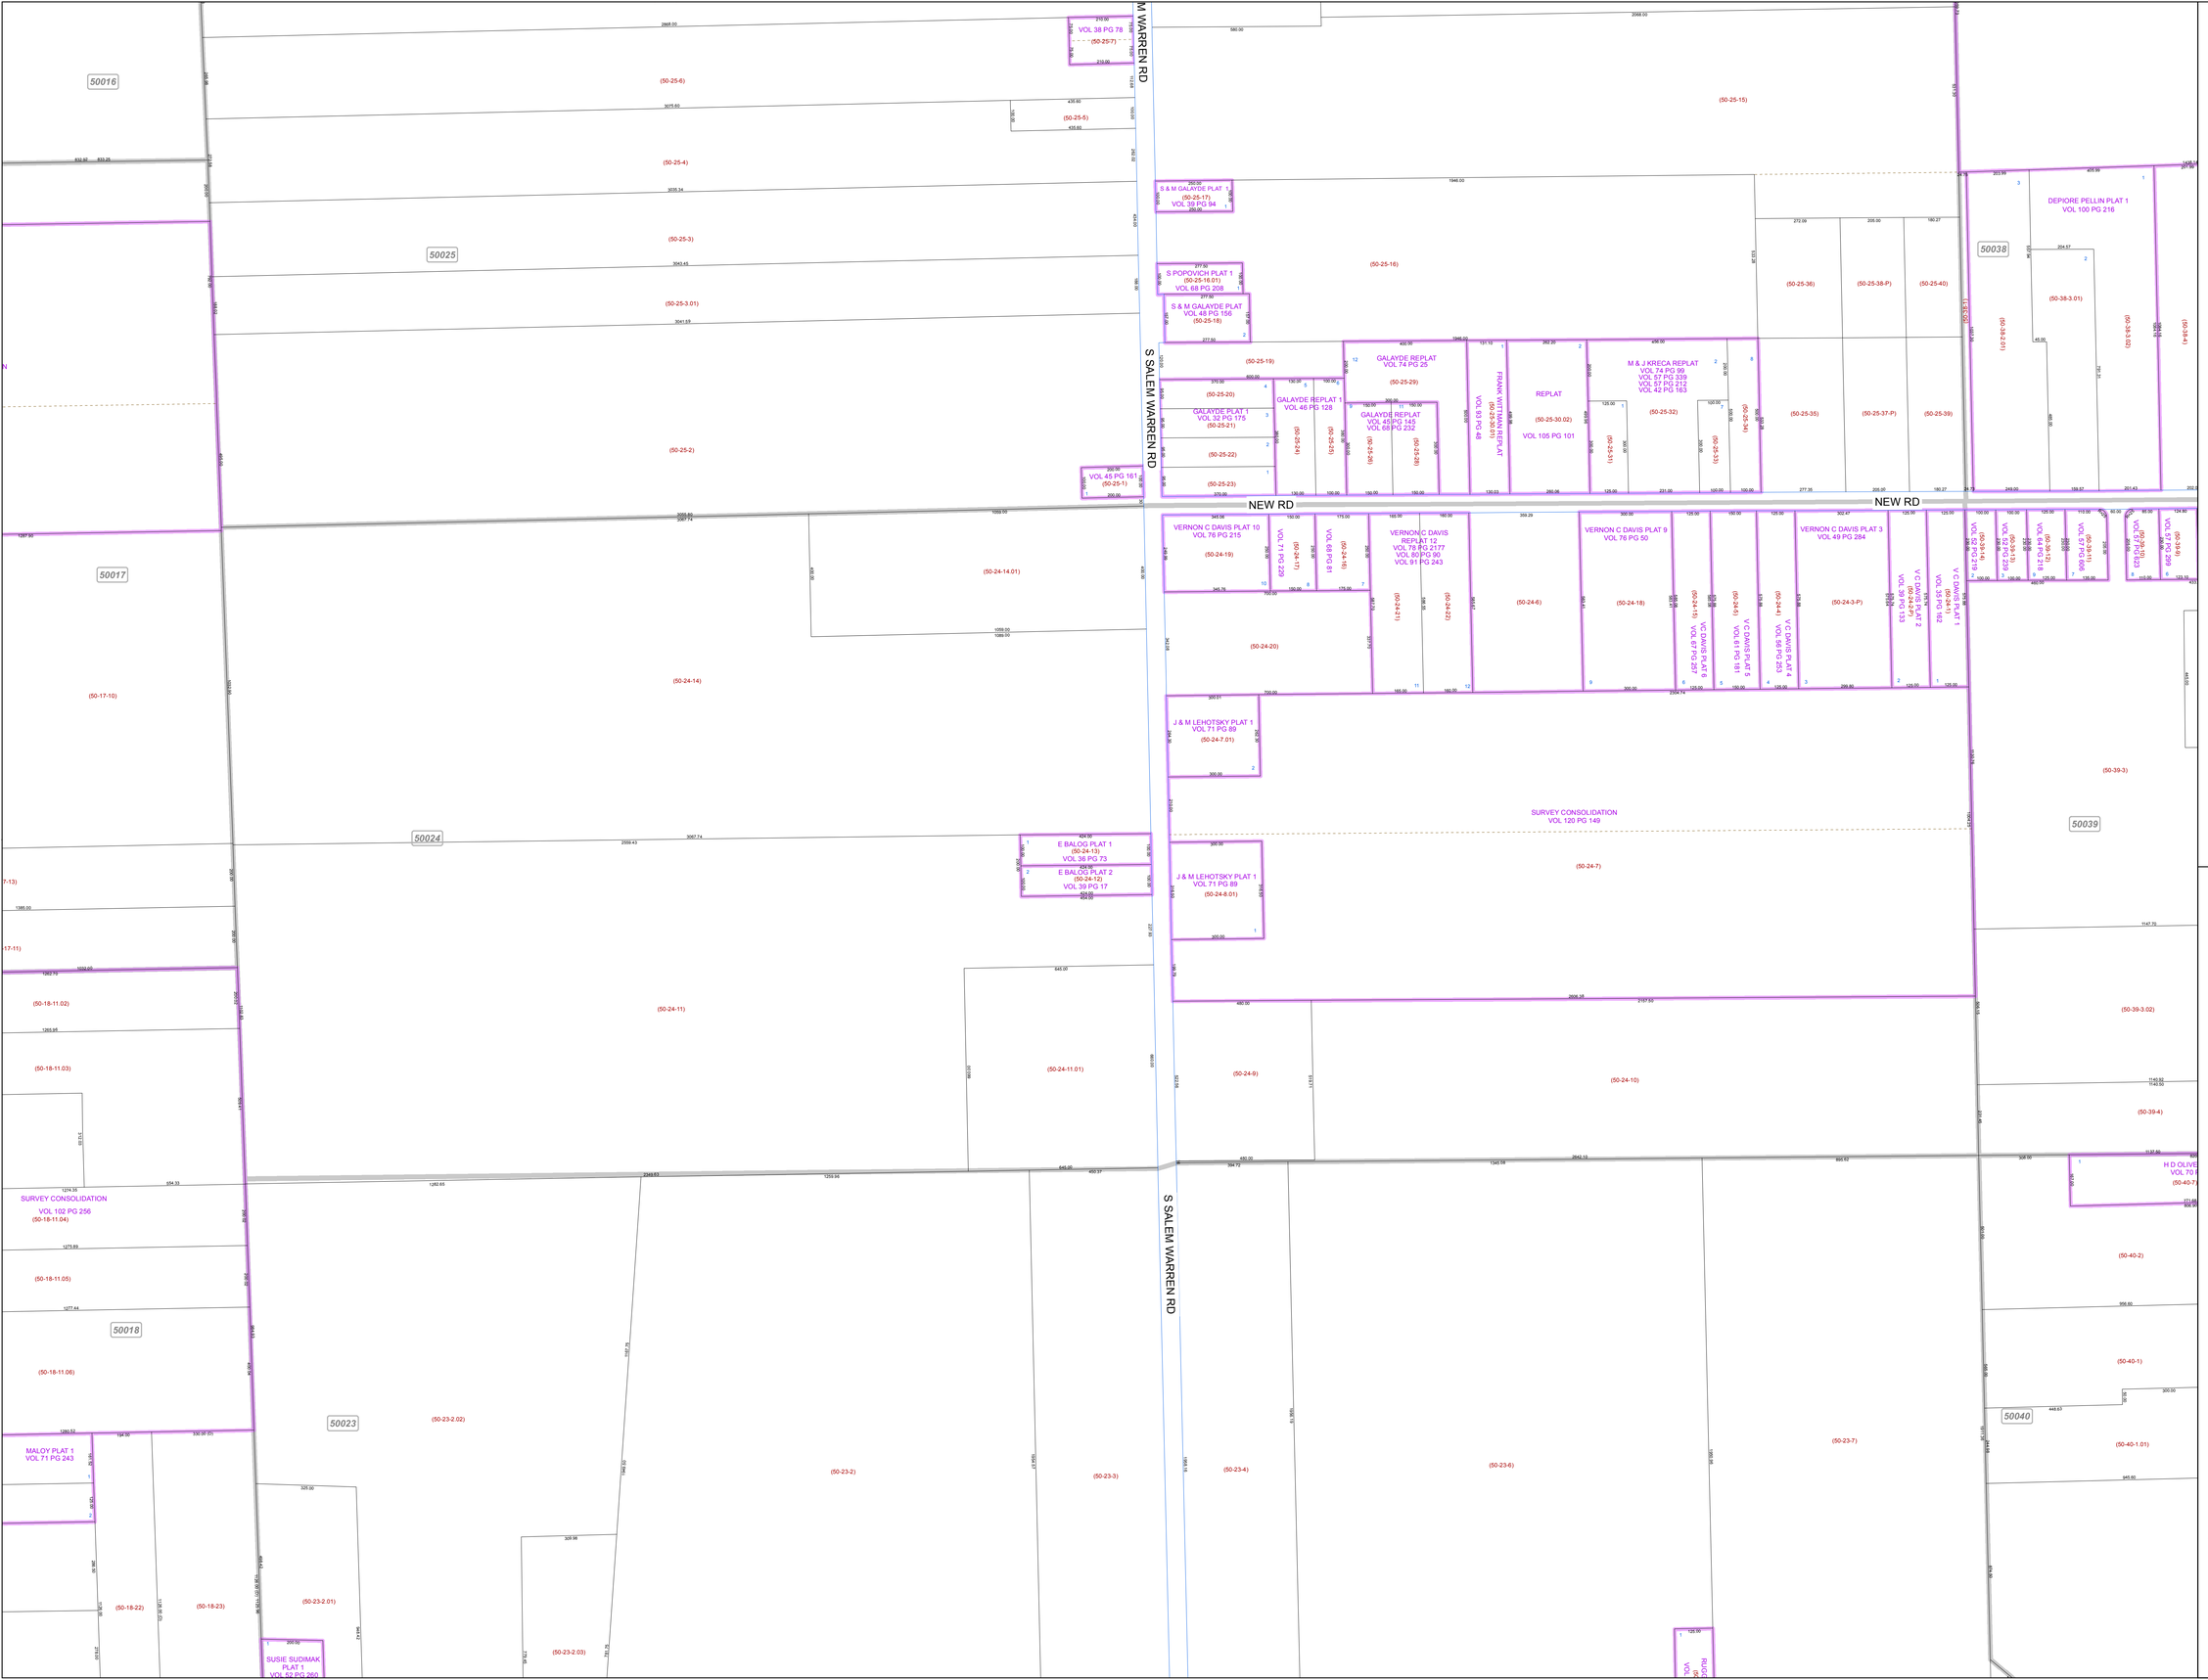

MAHONING COUNTY OHIO

JACKSON TOWNSHIP

Lot 3, 4, 5, 6 Tract 11

TAX MAP 50024

N

SCALE

0 100 200 400 600

Feet

Approximate

Print Date 1/15/2016

LEGEND

- COUNTY LINE
- TOWNSHIP LINE
- CITY LINE
- VILLAGE LINE
- PLAT OUTLINE
- PARCEL LINE
- OLD PARCEL LINE
- PHASE LINE
- ROAD ROW LINE
- RAILROAD ROW LINE
- (01-20-1.03) PARCEL ID NUMBER
- *345* LOT NUMBER
- *BELL PLAT 1* PLAT NAME
- *01004* TAX MAP NUMBER

JACKSON TOWNSHIP
Index Map

50015	50027	
50016	50026	50037
50017	50025	50038
50018	50024	50039
50019	50023	50040
	50022	50041
	50021	50042