MAHONING COUNTY
OHIO
JACKSON TOWNSHIP
Tracts 13-15

TAX MAP
50050

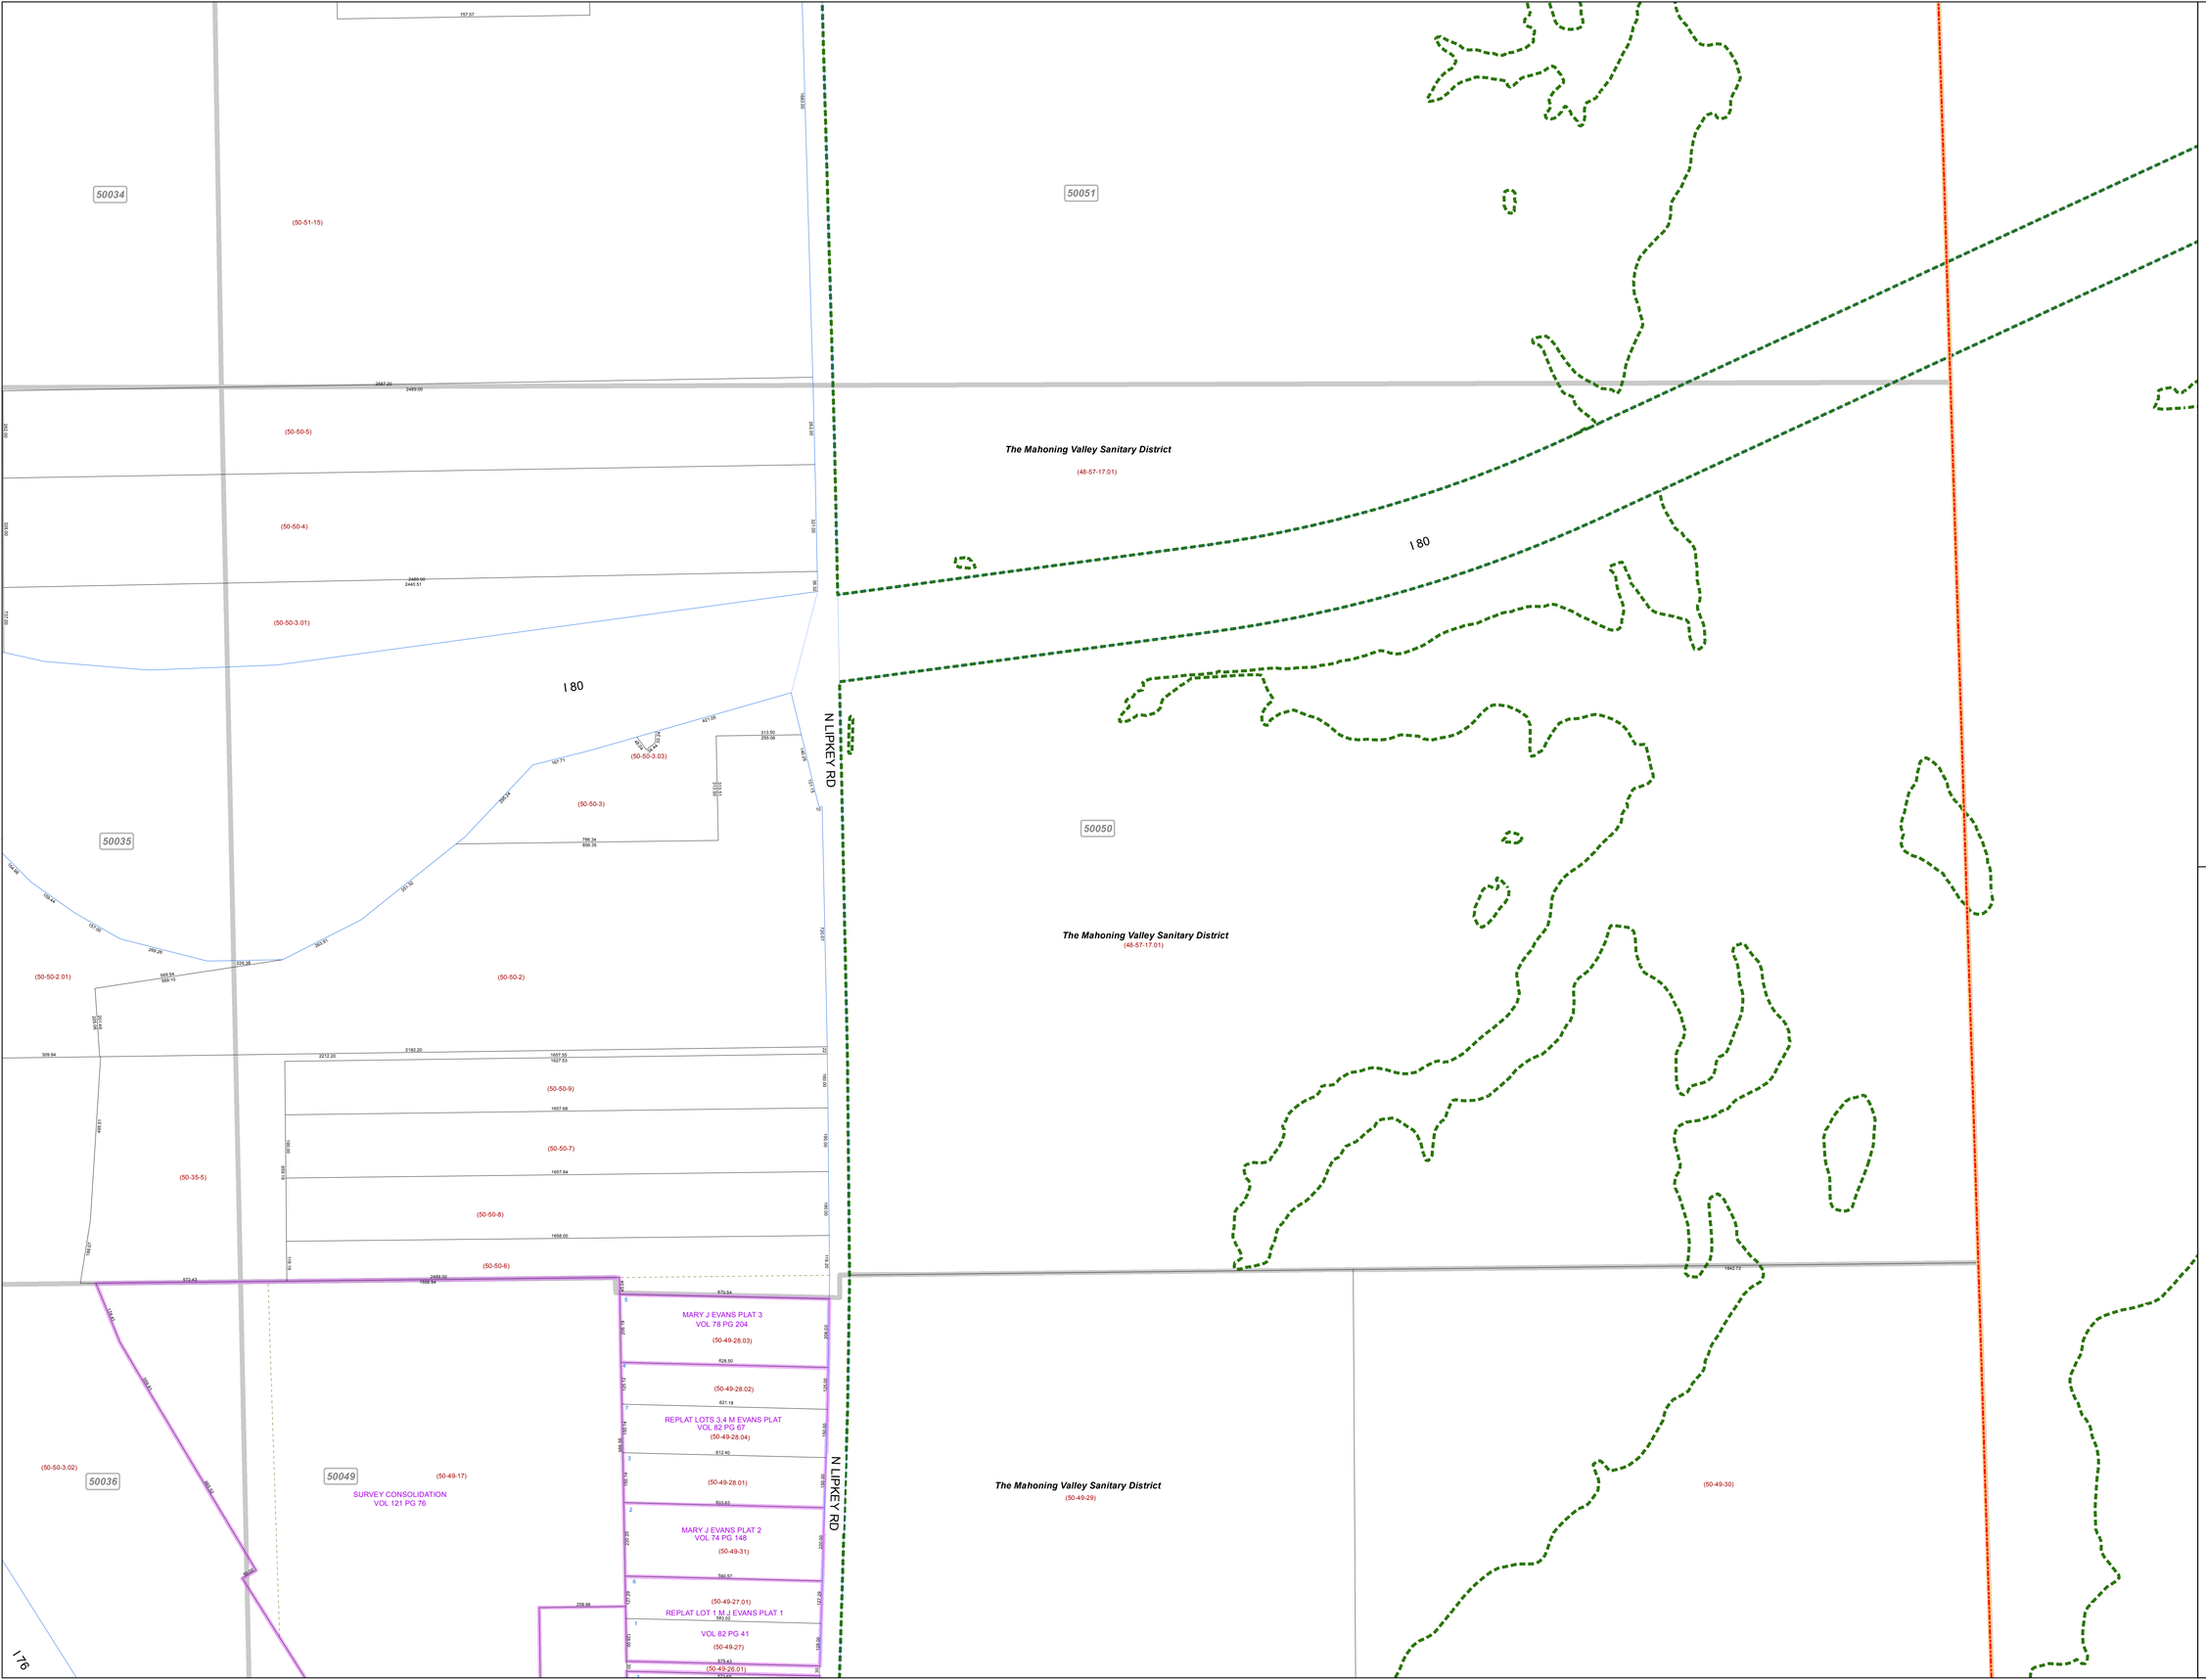

Print Date 1/15/2016

SCALE
0 100 200 400 600
Feet
Approximate

LEGEND
- COUNTY LINE
- TOWNSHIP LINE
- CITY LINE
- VILLAGE LINE
- PLAT OUTLINE
- PARCEL LINE
- OLD PARCEL LINE
- PHASE LINE
- ROAD ROW LINE
- RAILROAD ROW LINE
- (01-20-1.03) PARCEL ID NUMBER
- 345 LOT NUMBER
- BELL PLAT 1 PLAT NAME
- 01004 TAX MAP NUMBER

JACKSON TOWNSHIP
Index Map

50033	50052	
50034	50051	
50035	50050	
50036	50049	
50037	50048	