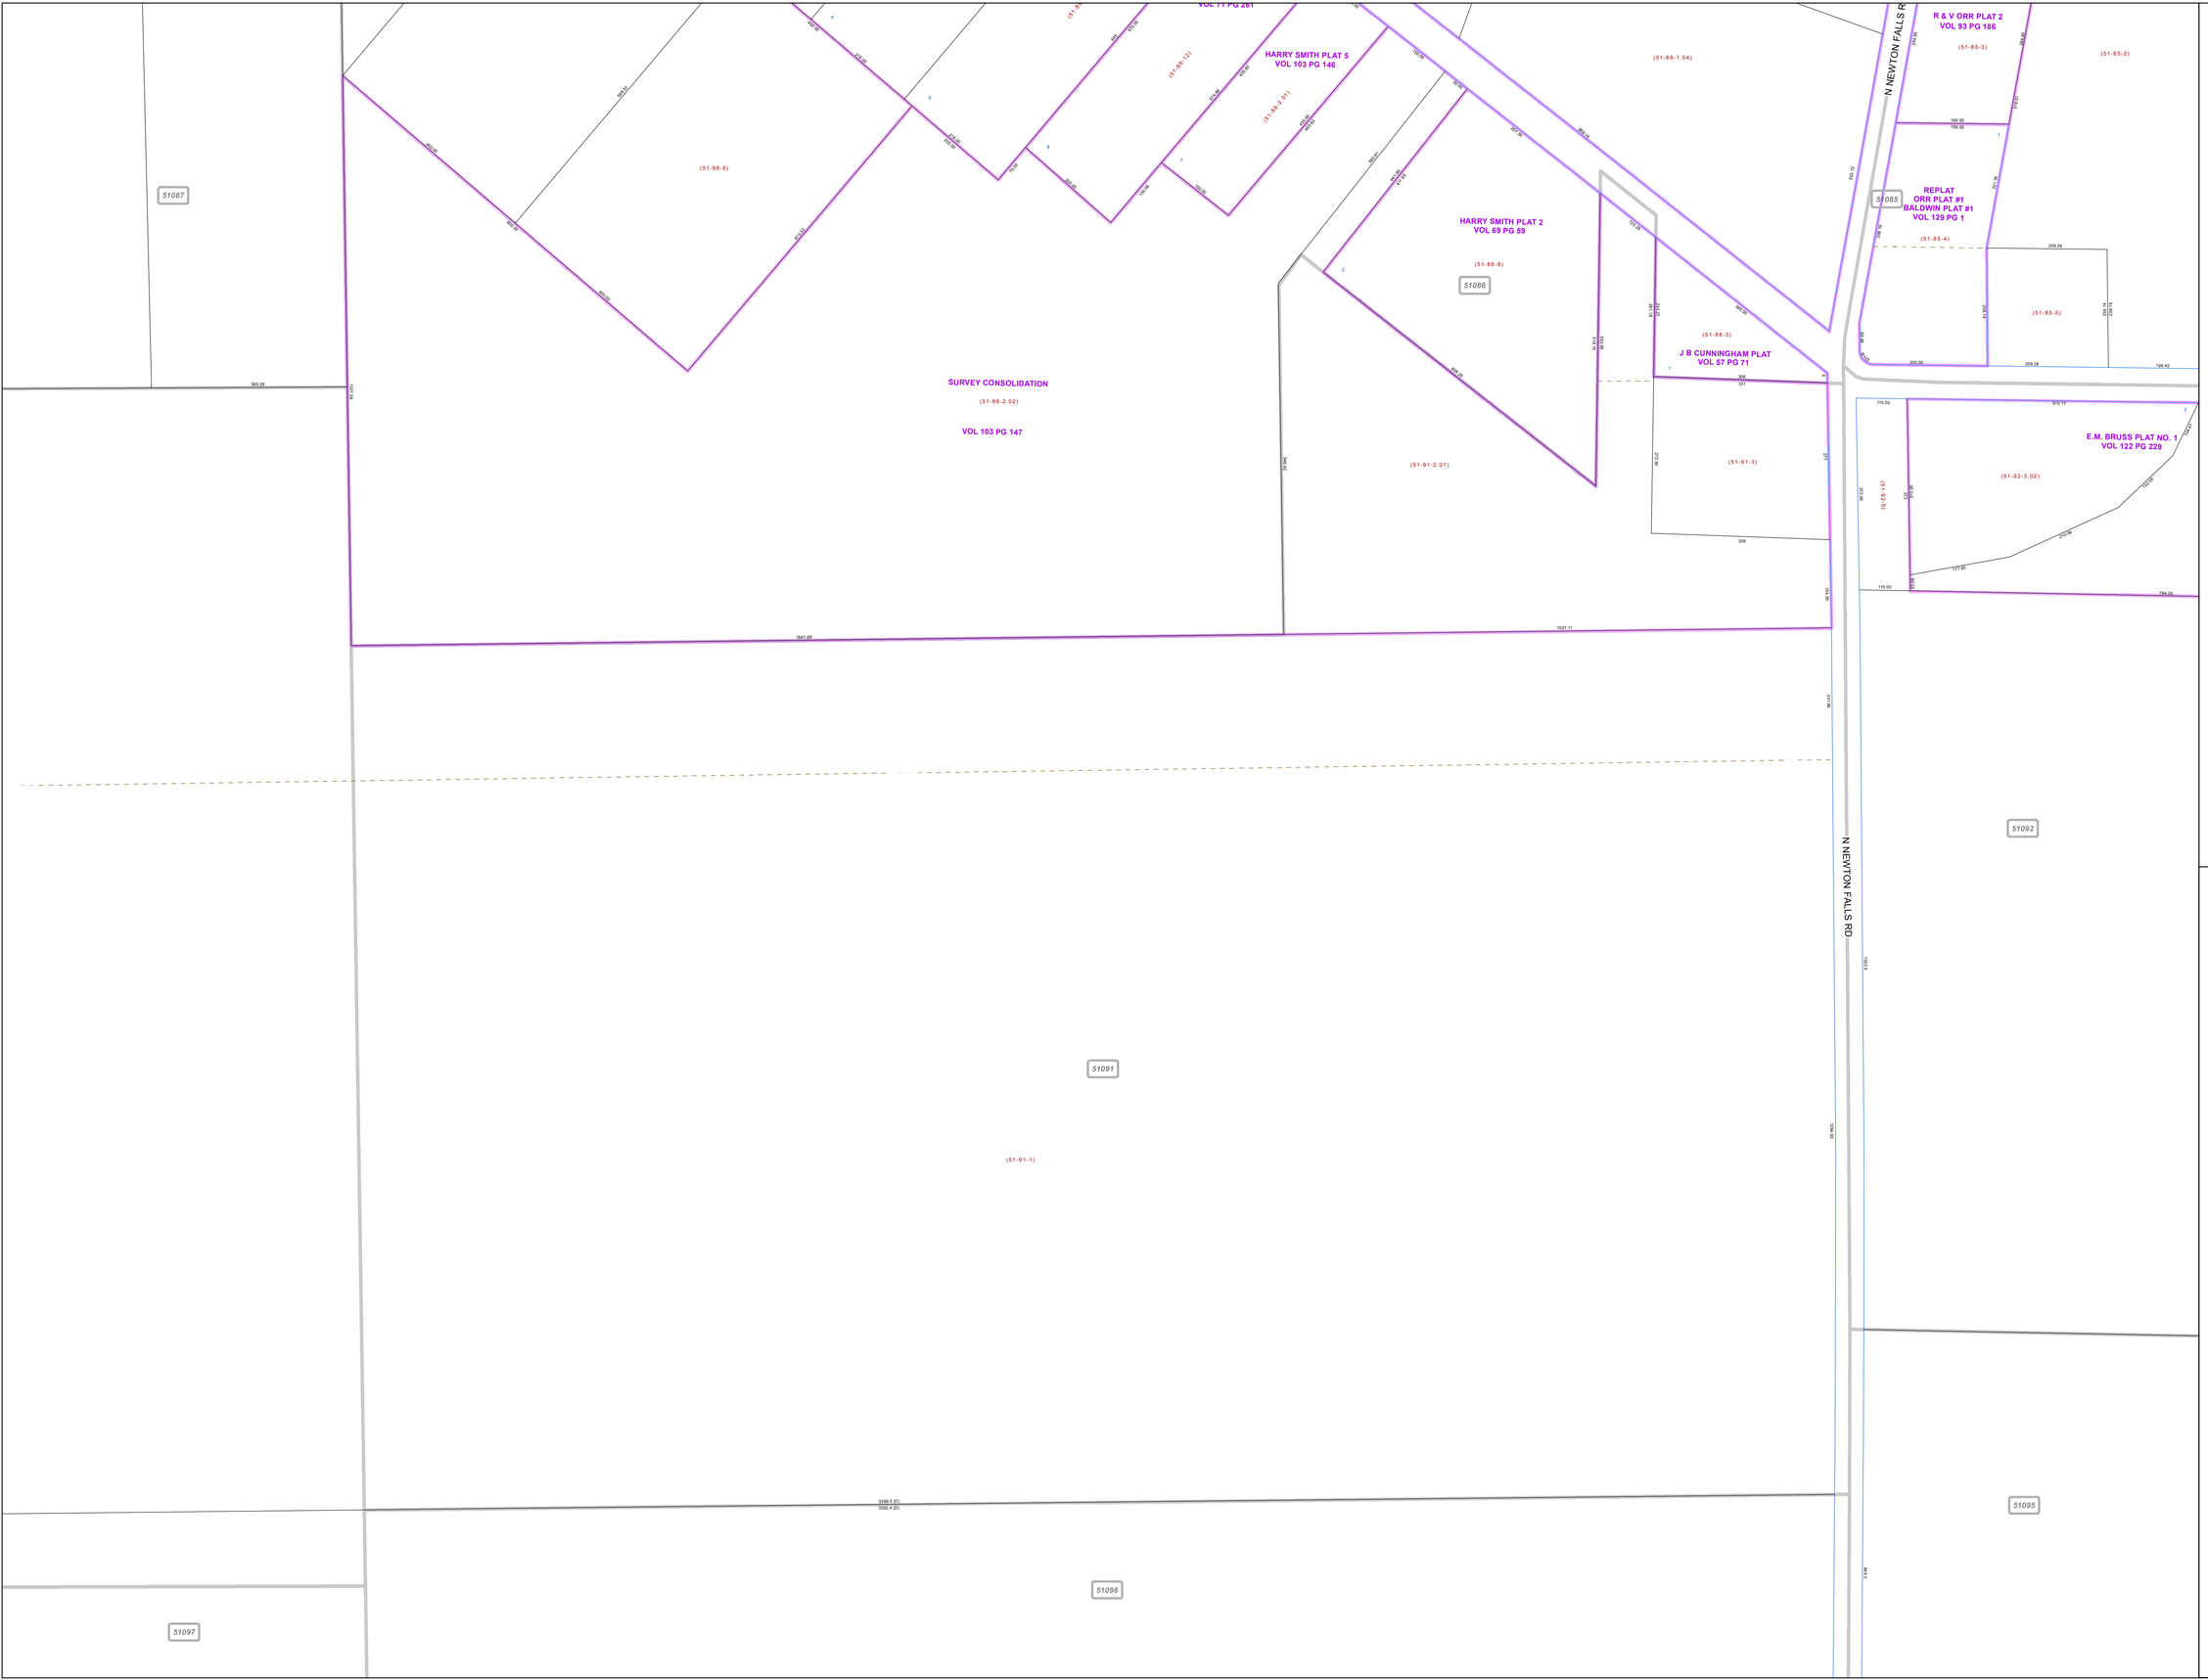


# MAHONING COUNTY
# OHIO
## MILTON TOWNSHIP

## TAX MAP
## 51091

N

**SCALE**

0 50 100 200 300

Feet
Approximate

Print Date 1/15/2016

## LEGEND

- COUNTY LINE
- TOWNSHIP LINE
- CITY LINE
- VILLAGE LINE
- PLAT OUTLINE
- PARCEL LINE
- OLD PARCEL LINE
- PHASE LINE
- ROAD ROW LINE
- RAILROAD ROW LINE
- (01-20-1.03) PARCEL ID NUMBER
- 345 LOT NUMBER
- BELL PLAT 1 PLAT NAME
- 01004 TAX MAP NUMBER

## MILTON TOWNSHIP
### Index Map

| | | |
|---|---|---|
| 51080 | 51081 | 51082 |
| 51087 | 51086 | 51085 |
| 51090 | 51091 | 51092 |
| 51097 | 51096 | 51095 |
| 51100 | 51101 | 51102 |