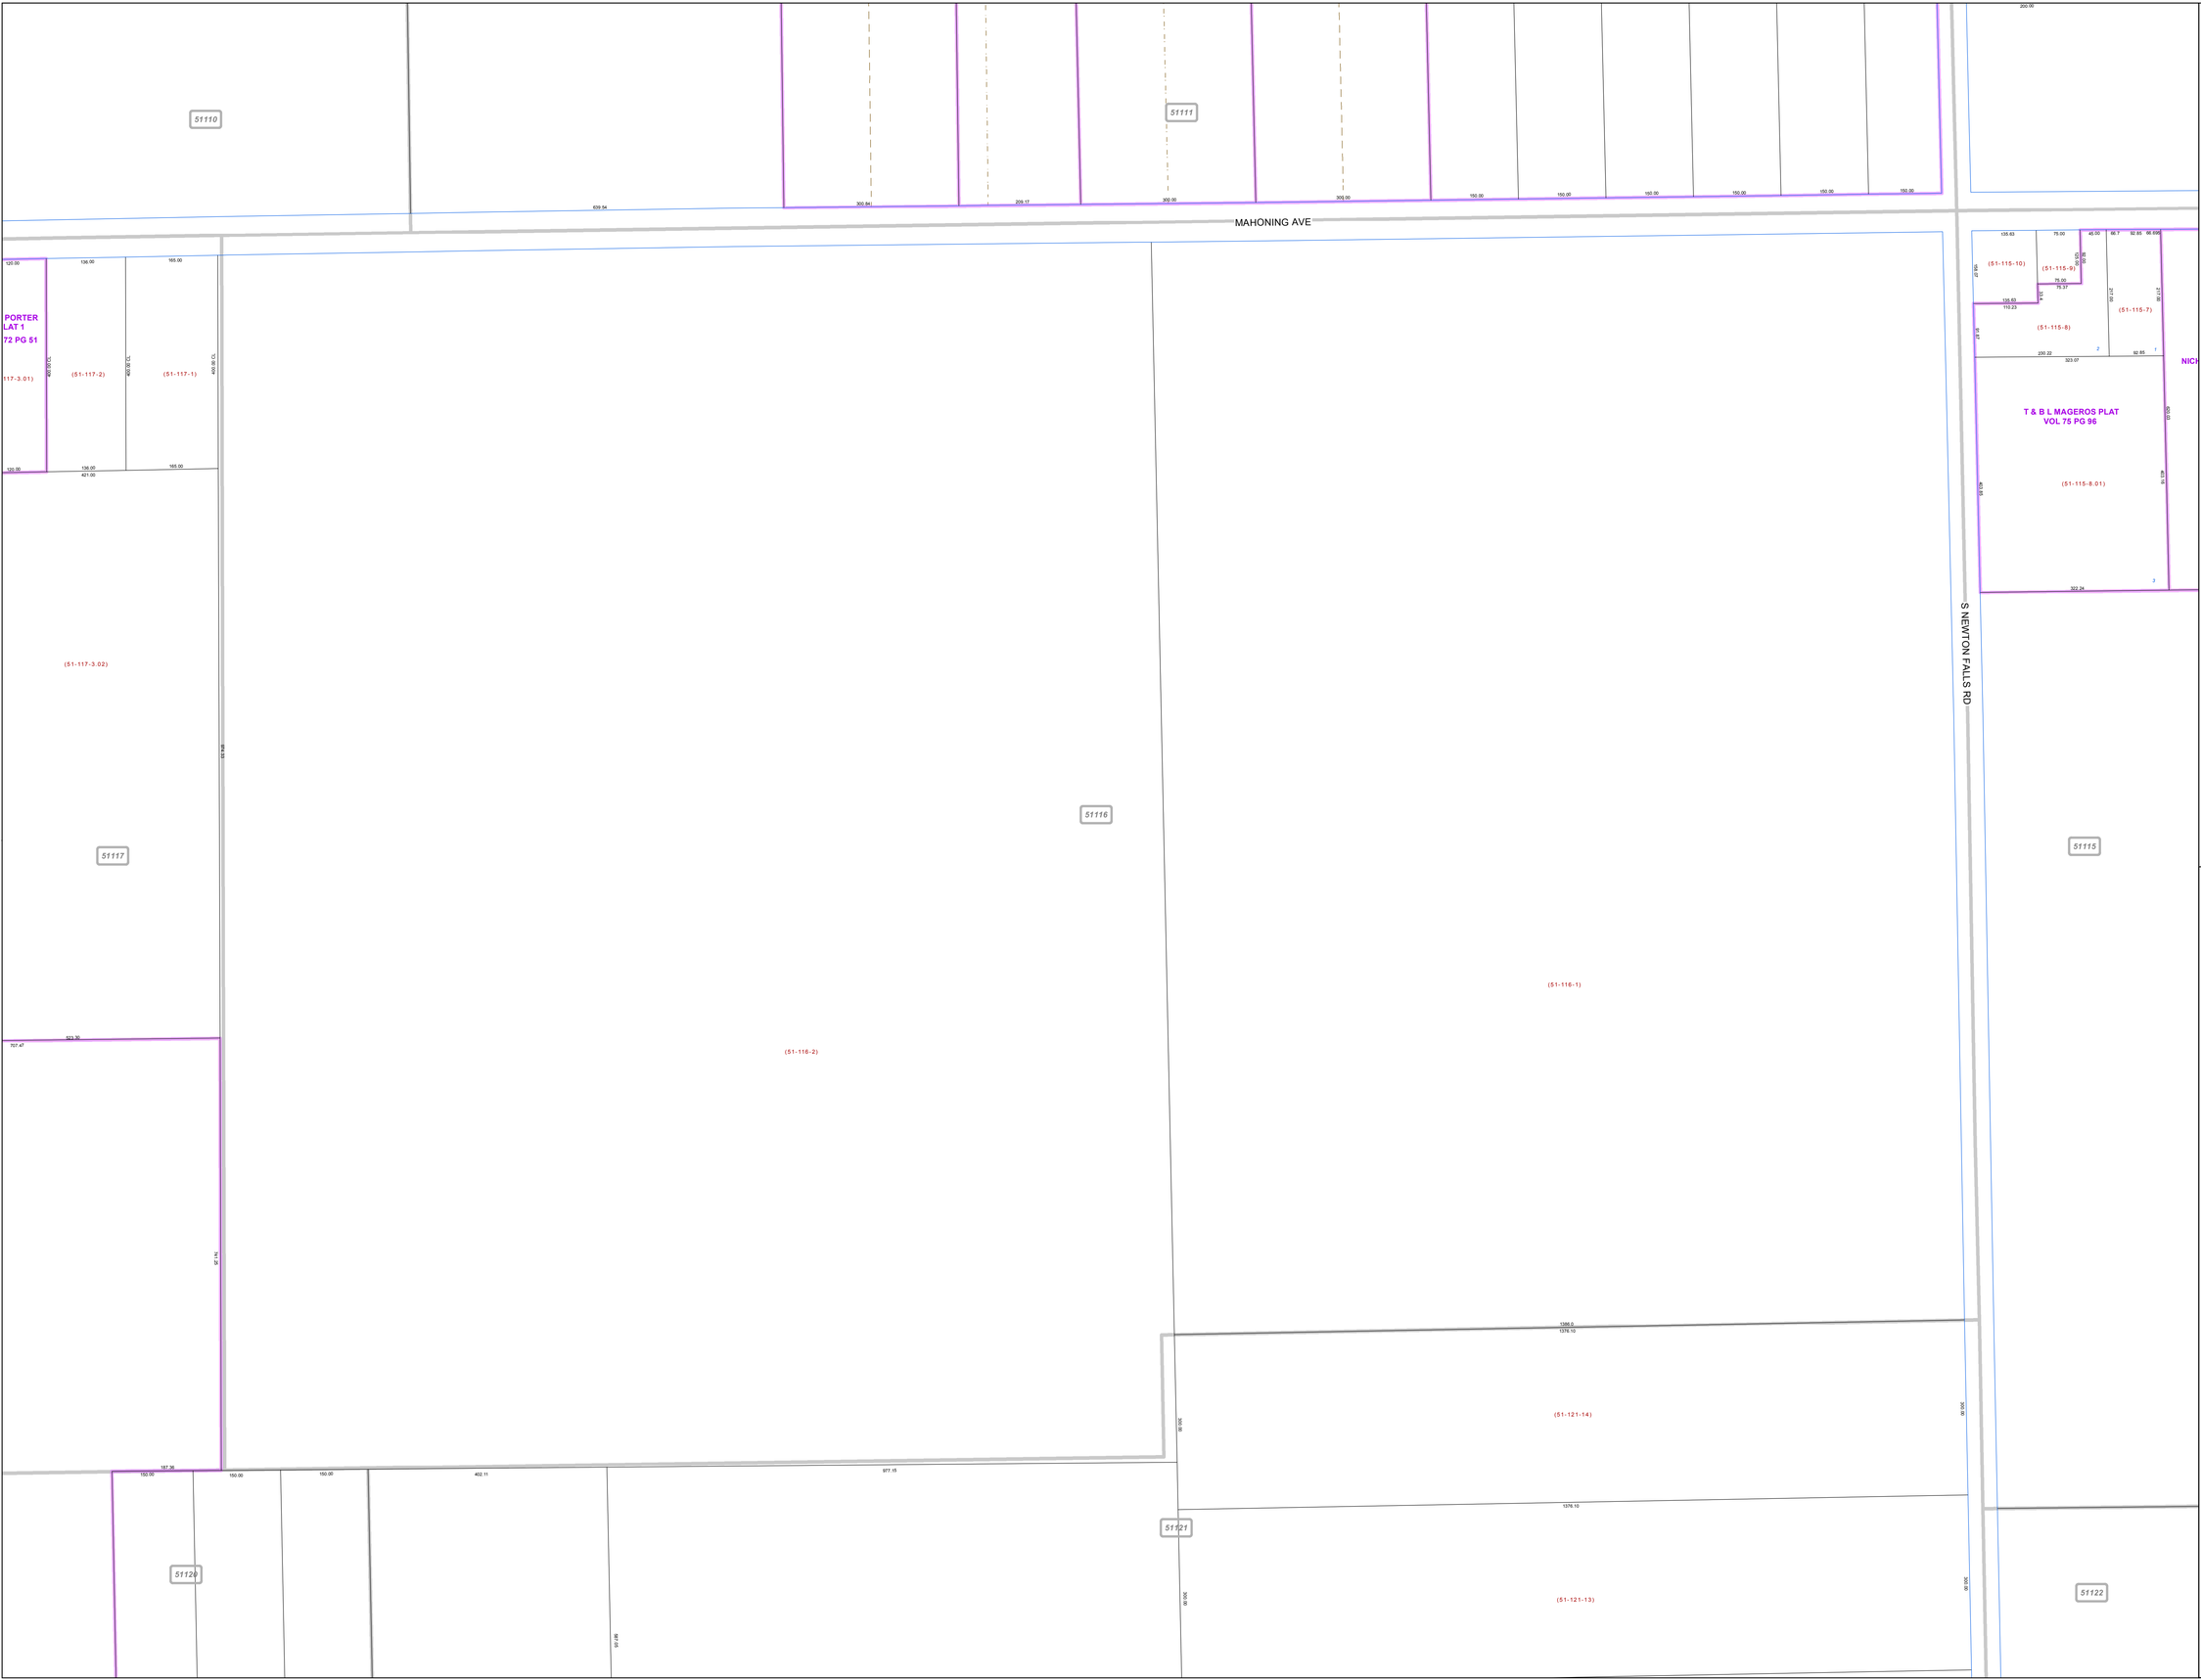

MAHONING COUNTY
OHIO
MILTON TOWNSHIP

TAX MAP
51116

N

SCALE

0 50 100 200 300

Feet
Approximate

Print Date 1/15/2016

LEGEND

- COUNTY LINE
- TOWNSHIP LINE
- CITY LINE
- VILLAGE LINE
- PLAT OUTLINE
- PARCEL LINE
- OLD PARCEL LINE
- PHASE LINE
- ROAD ROW LINE
- RAILROAD ROW LINE
- (01-20-1.03) PARCEL ID NUMBER
- 345 LOT NUMBER
- BELL PLAT 1 PLAT NAME
- 01004 TAX MAP NUMBER

MILTON TOWNSHIP
Index Map

51107	51106		
51110	51111	51112	
51117	51116	51115	
51120	51121	51122	
51128	51127	51126	51125