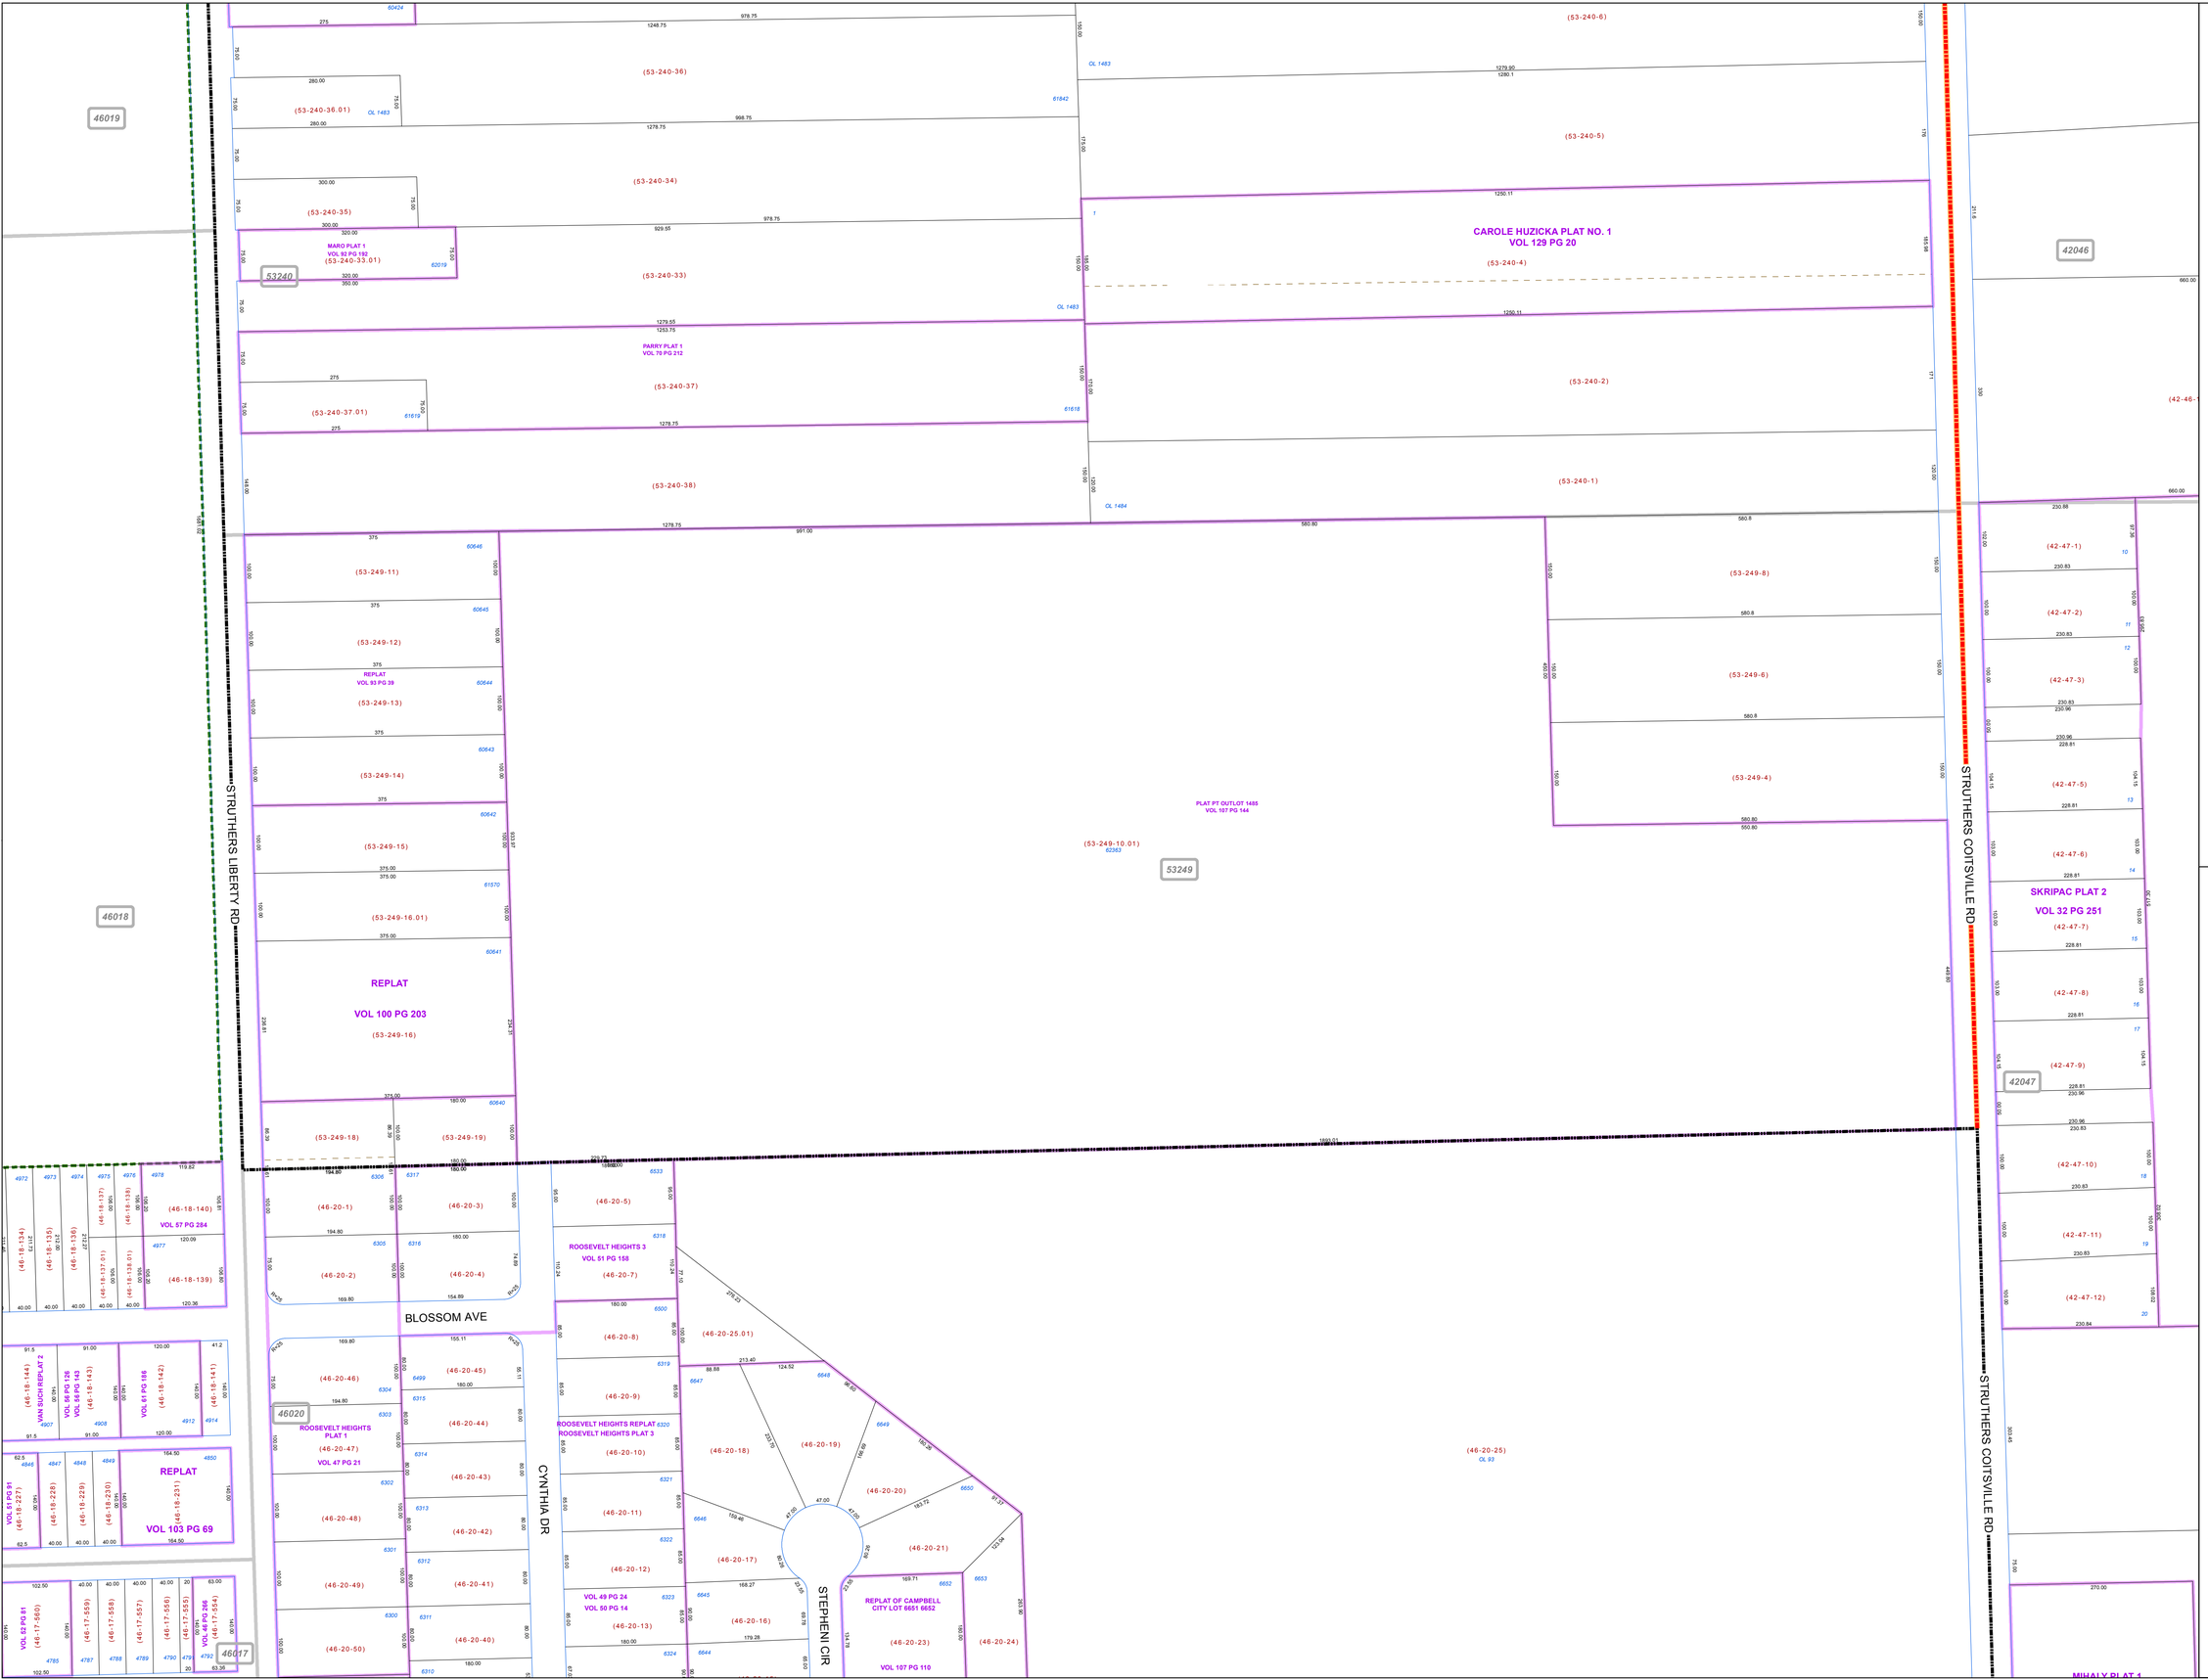

MAHONING COUNTY
OHIO
YOUNGSTOWN CITY

TAX MAP
53249

N

SCALE

0 50 100 200 300

Feet
Approximate

Print Date 1/15/2016

LEGEND

- COUNTY LINE
- TOWNSHIP LINE
- CITY LINE
- VILLAGE LINE
- PLAT OUTLINE
- PARCEL LINE
- OLD PARCEL LINE
- PHASE LINE
- ROAD ROW LINE
- RAILROAD ROW LINE
- (01-20-1.03) PARCEL ID NUMBER
- 345 LOT NUMBER
- BELL PLAT 1 PLAT NAME
- 01004 TAX MAP NUMBER

YOUNGSTOWN CITY
Index Map

53228	53239	42045
46019	53240	42046
46018	53249	42047
46017	46020	42048