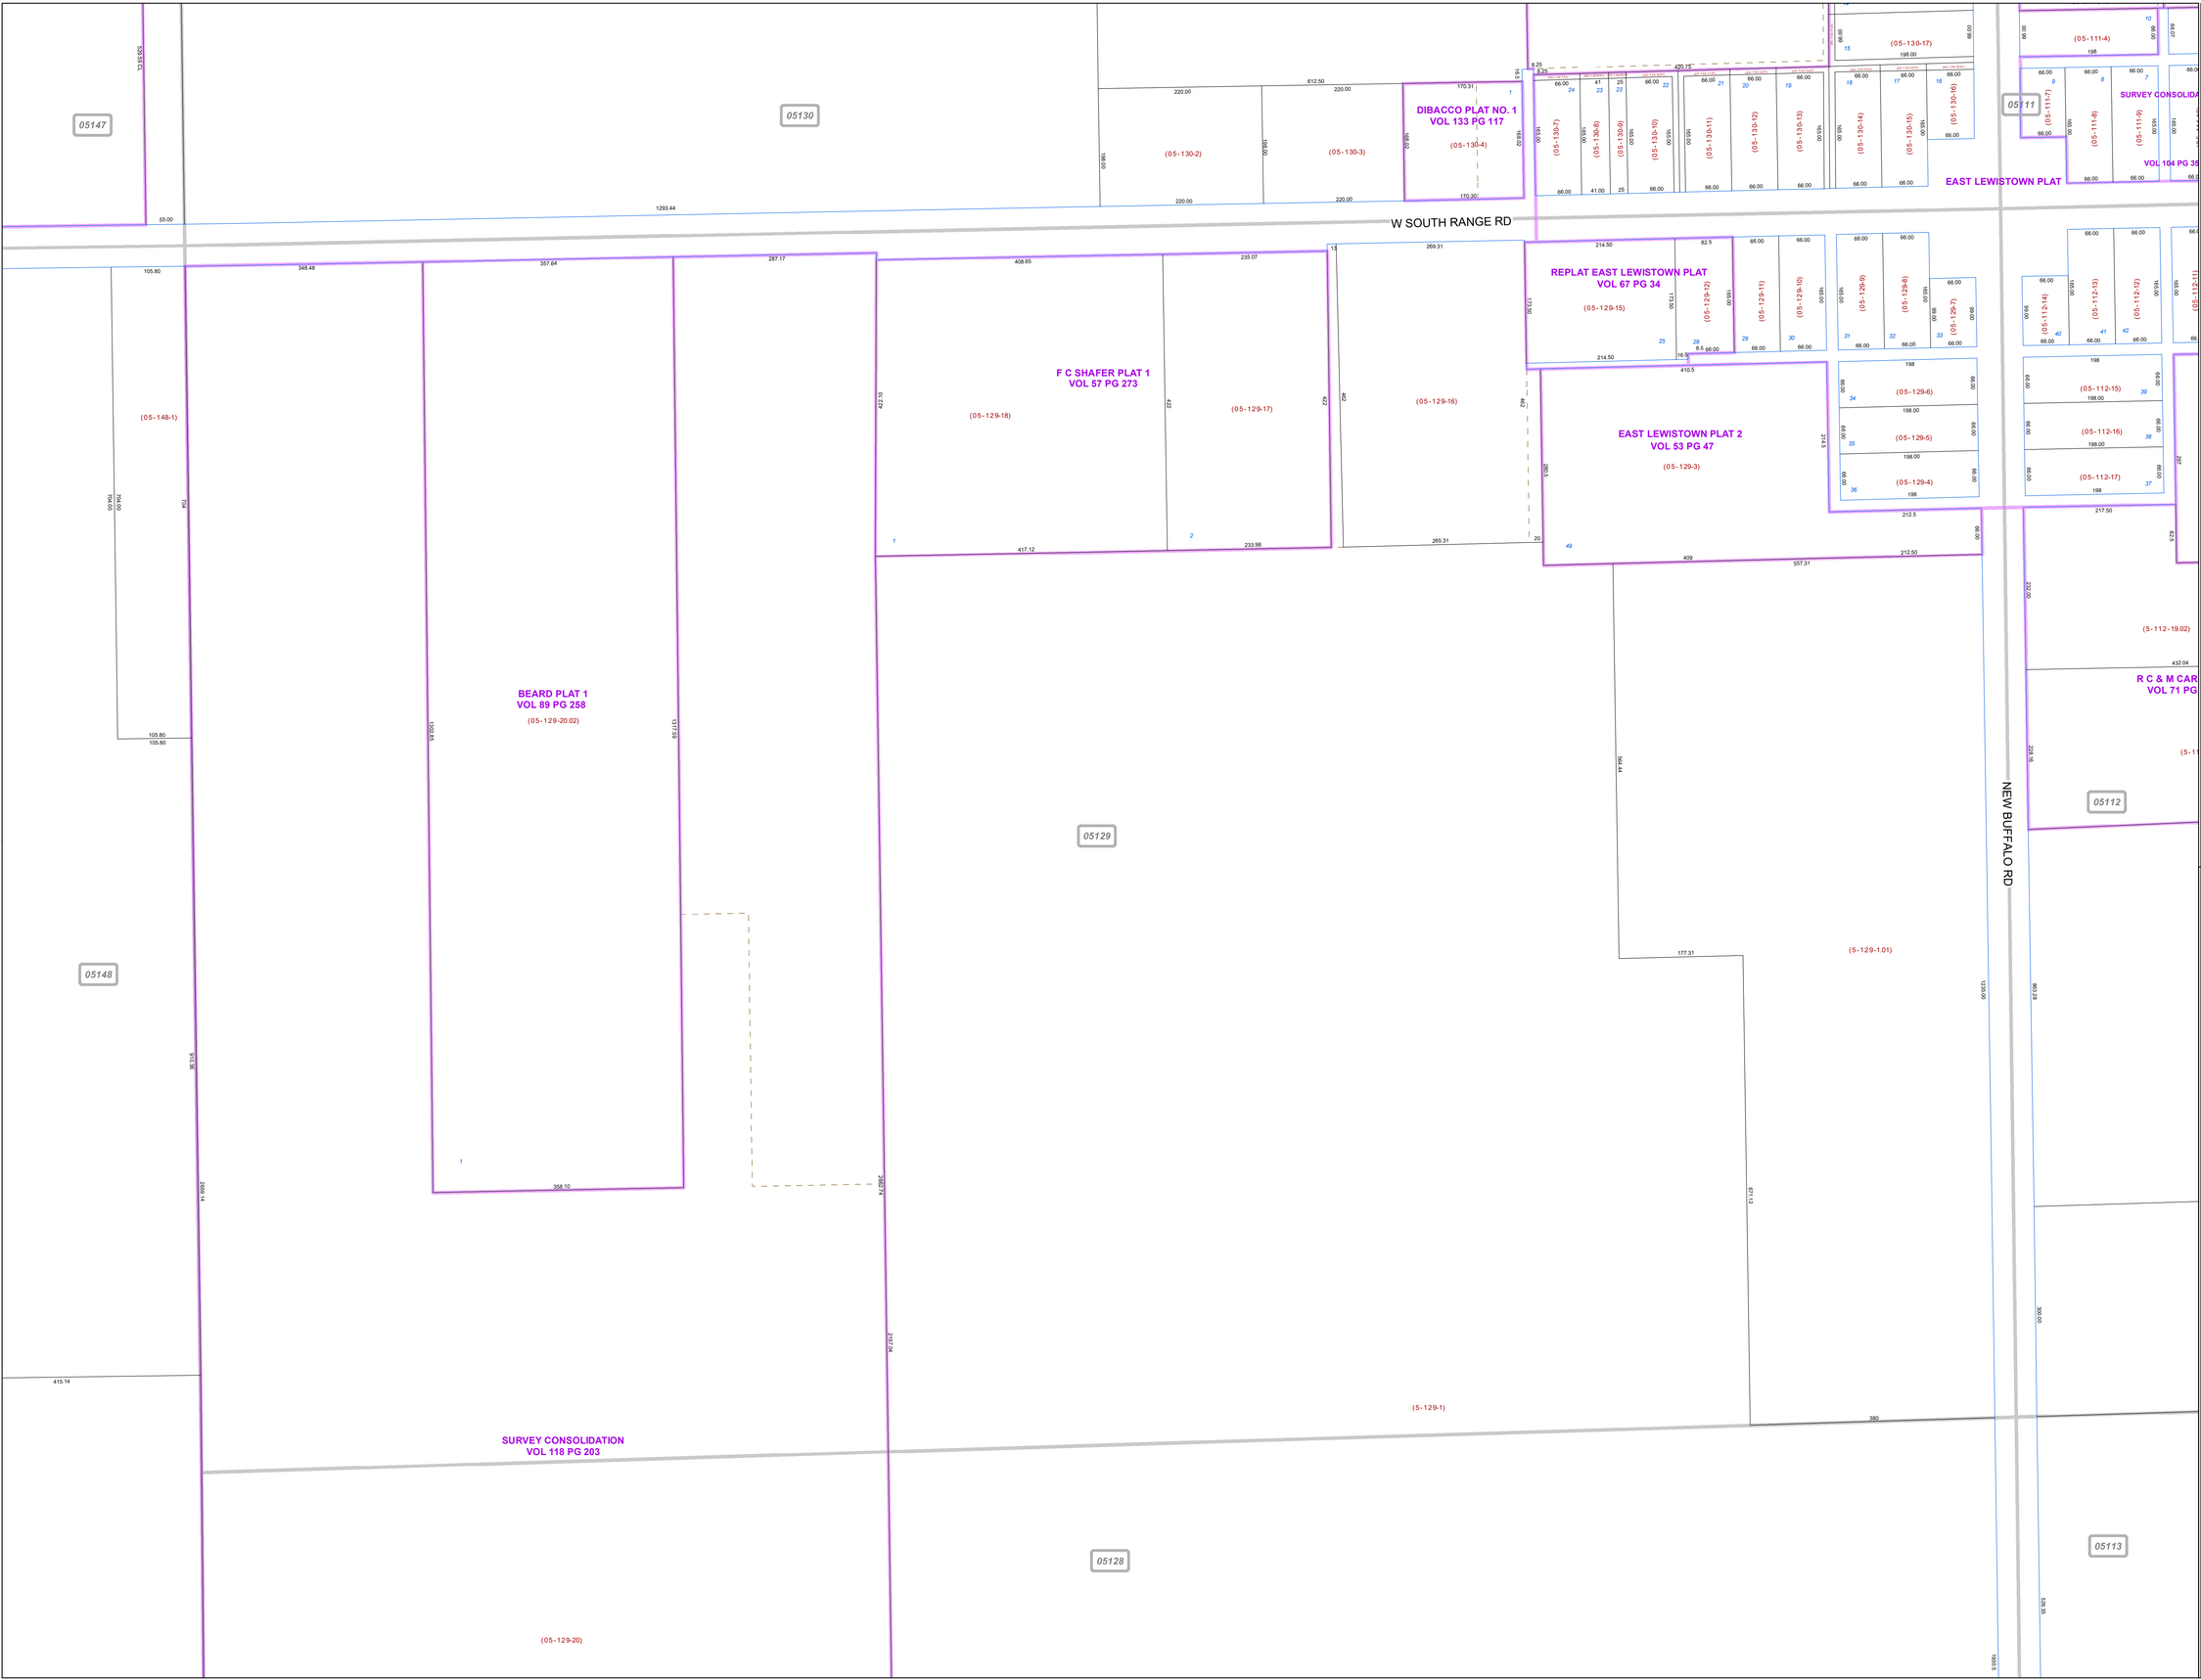

MAHONING COUNTY
OHIO
BEAVER TOWNSHIP
Section 21

TAX MAP
05129

N

SCALE

0 50 100 200 300

Feet

Approximate

Print Date 12/29/2017

LEGEND

- COUNTY LINE
- TOWNSHIP LINE
- CITY LINE
- VILLAGE LINE
- PLAT OUTLINE
- PARCEL LINE
- OLD PARCEL LINE
- PHASE LINE
- ROAD ROW LINE
- RAILROAD ROW LINE
- (01-20-1.03) PARCEL ID NUMBER
- 345 LOT NUMBER
- BELL PLAT 1 PLAT NAME
- 01004 TAX MAP NUMBER

BEAVER TOWNSHIP
Index Map

05147	05130	05111
05148	05129	05112
05149	05128	05113