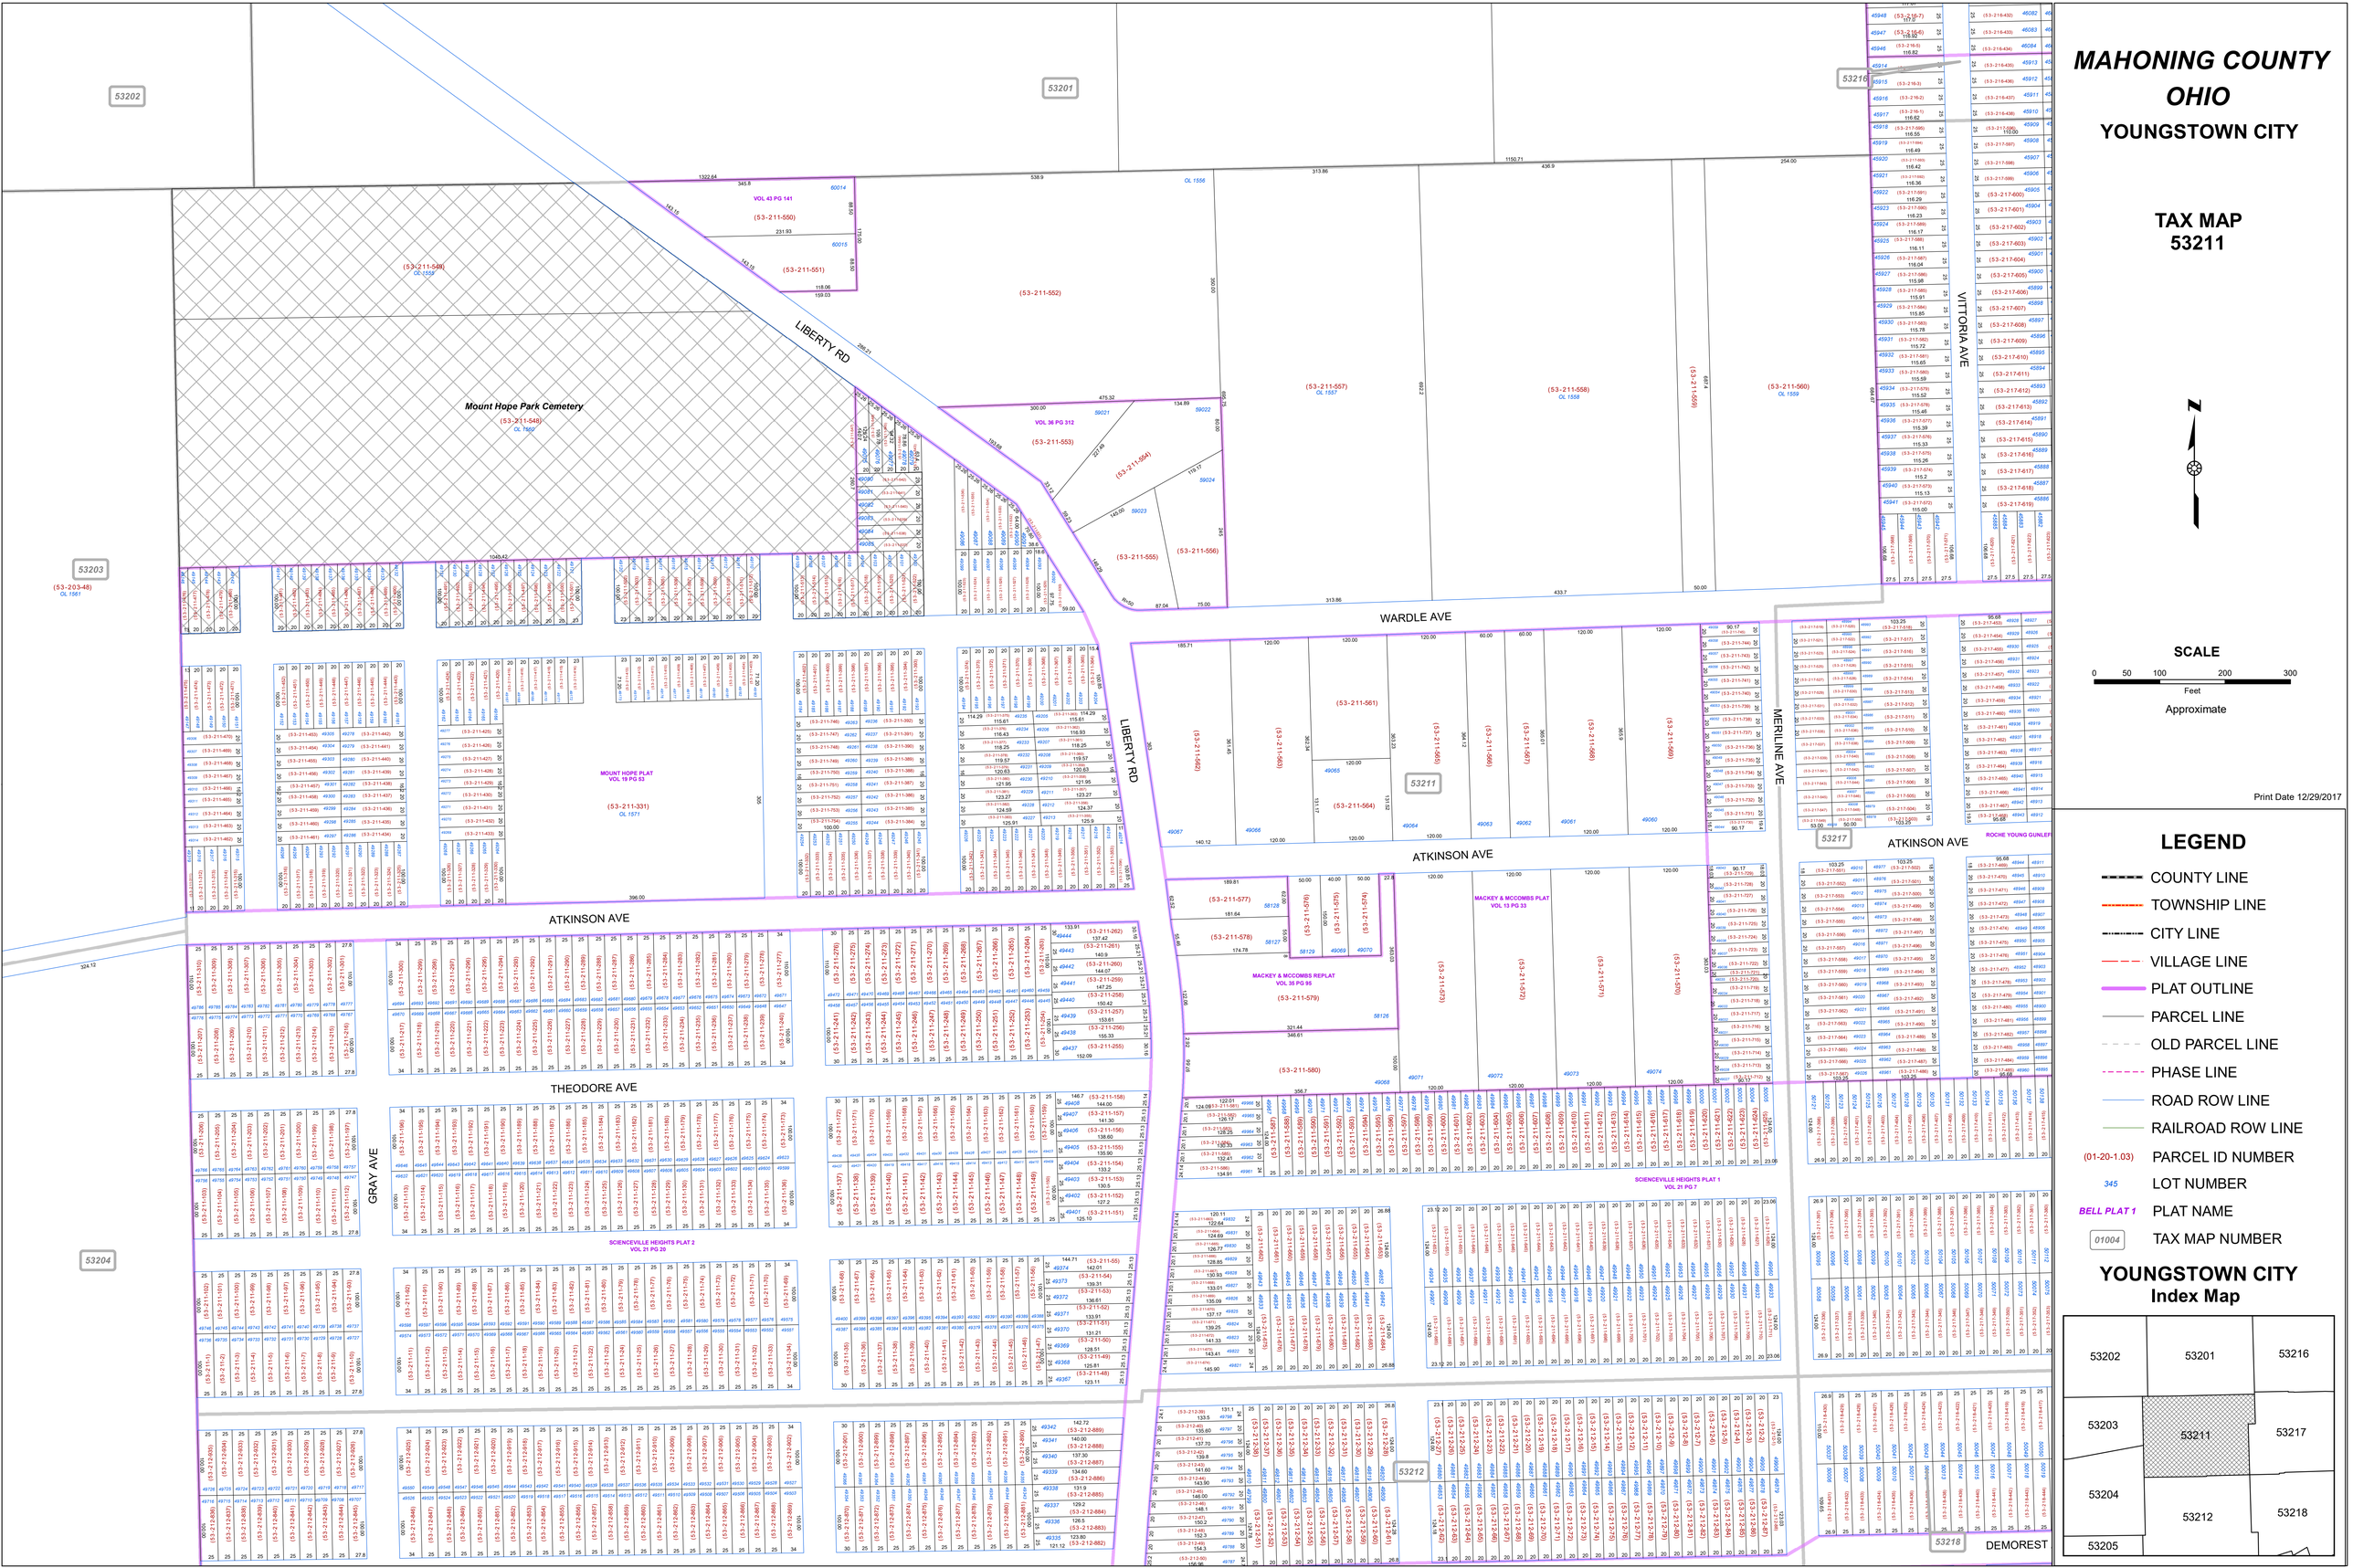

MAHONING COUNTY
OHIO
YOUNGSTOWN CITY
TAX MAP
53211
SCALE
0 50 100 200 300
Feet
Approximate
Print Date 12/29/2017
LEGEND
COUNTY LINE
TOWNSHIP LINE
CITY LINE
VILLAGE LINE
PLAT OUTLINE
PARCEL LINE
OLD PARCEL LINE
PHASE LINE
ROAD ROW LINE
RAILROAD ROW LINE
(01-20-1.03) PARCEL ID NUMBER
345 LOT NUMBER
BELL PLAT 1 PLAT NAME
01004 TAX MAP NUMBER
YOUNGSTOWN CITY
Index Map
53202
53201
53216
53203
53211
53217
53204
53212
53218
53205
LIBERTY RD
WARDLE AVE
ATKINSON AVE
THEODORE AVE
GRAY AVE
VITTORIA AVE
MERLINE AVE
DEMOREST
Mount Hope Park Cemetery
MOUNT HOPE PLAT
VOL 19 PG 83
MACKEY & MCCOMBS PLAT
VOL 13 PG 33
MACKEY & MCCOMBS REPLAT
VOL 35 PG 95
SCIENCEVILLE HEIGHTS PLAT 1
VOL 21 PG 7
SCIENCEVILLE HEIGHTS PLAT 2
VOL 21 PG 20
ROCHE YOUNG GUNLEP