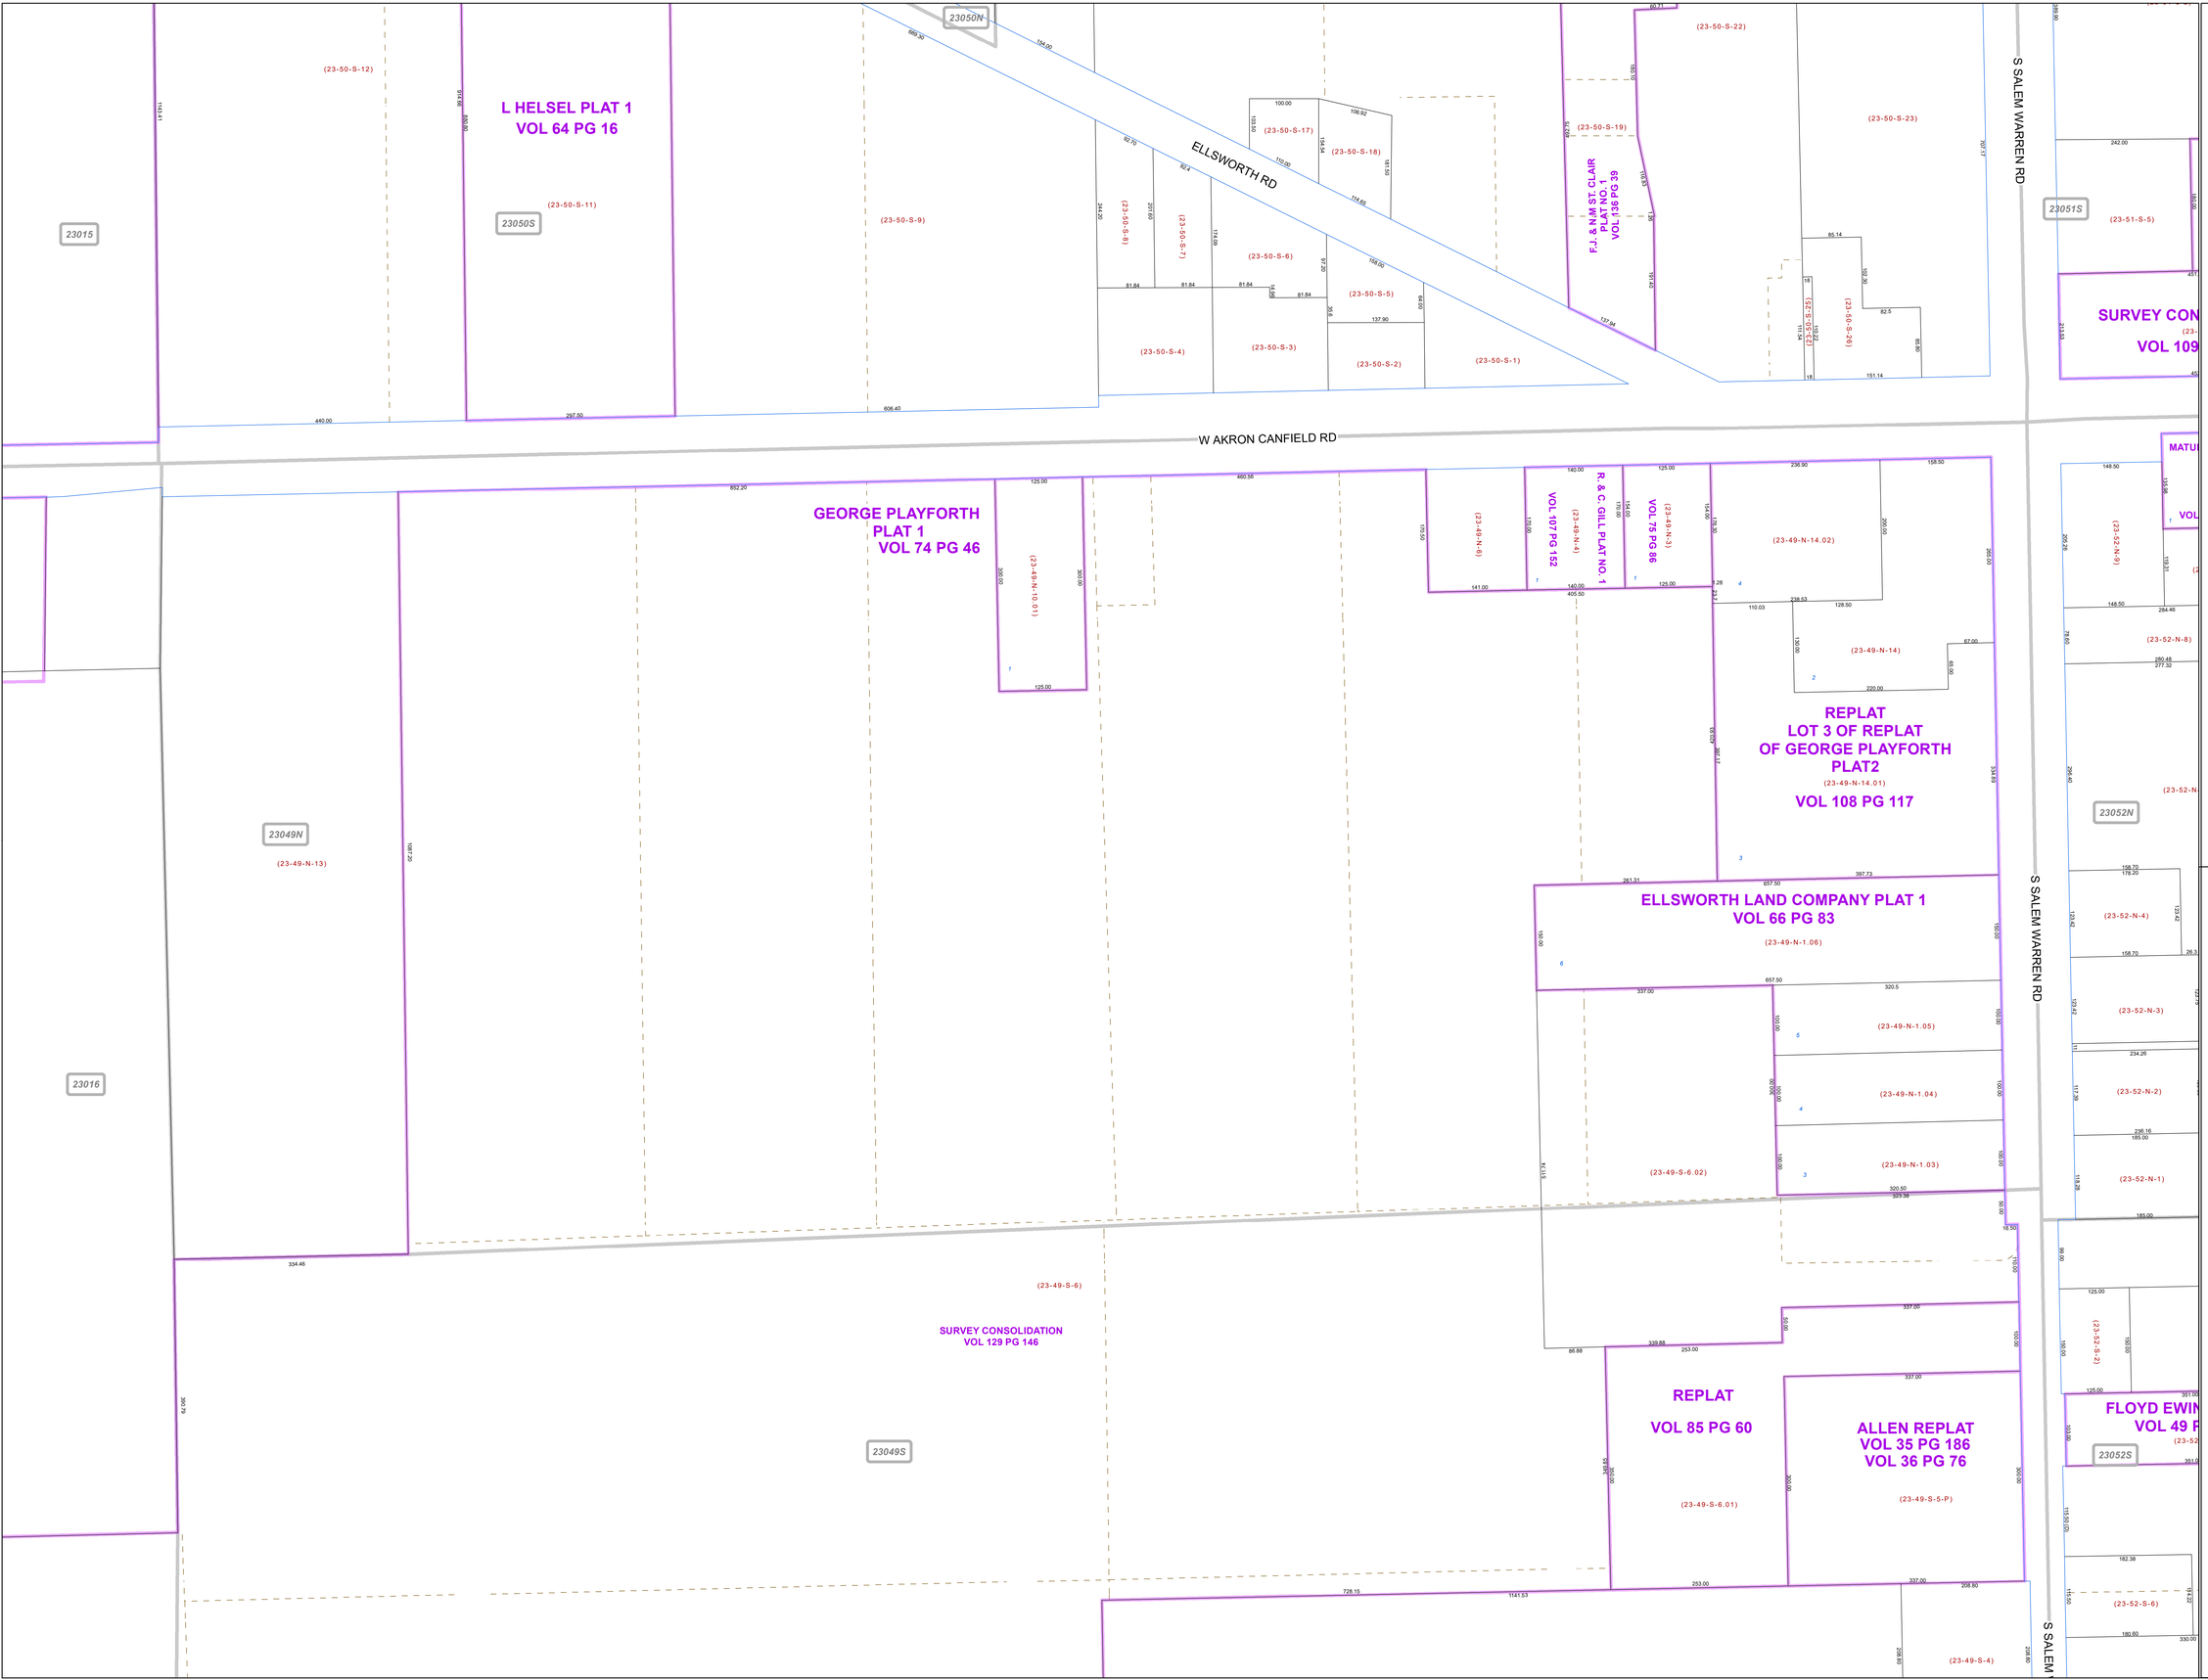


# MAHONING COUNTY OHIO

## ELLSWORTH TOWNSHIP

*Section 13*

## TAX MAP 23049N

N

SCALE

0 50 100 200 300

Feet

Approximate

Print Date 12/31/2019

## LEGEND

- COUNTY LINE
- TOWNSHIP LINE
- CITY LINE
- VILLAGE LINE
- PLAT OUTLINE
- PARCEL LINE
- OLD PARCEL LINE
- PHASE LINE
- ROAD ROW LINE
- RAILROAD ROW LINE
- (01-20-1.03) PARCEL ID NUMBER
- 345 LOT NUMBER
- BELL PLAT 1 PLAT NAME
- 01004 TAX MAP NUMBER

## ELLSWORTH TOWNSHIP Index Map

| | | |
|---|---|---|
| 23015 | 23050N | 23051N |
| | 23050S | 23051S |
| 23016 | 23049N | 23052N |
| | 23049S | 23052S |
| 23017 | 23024 | |