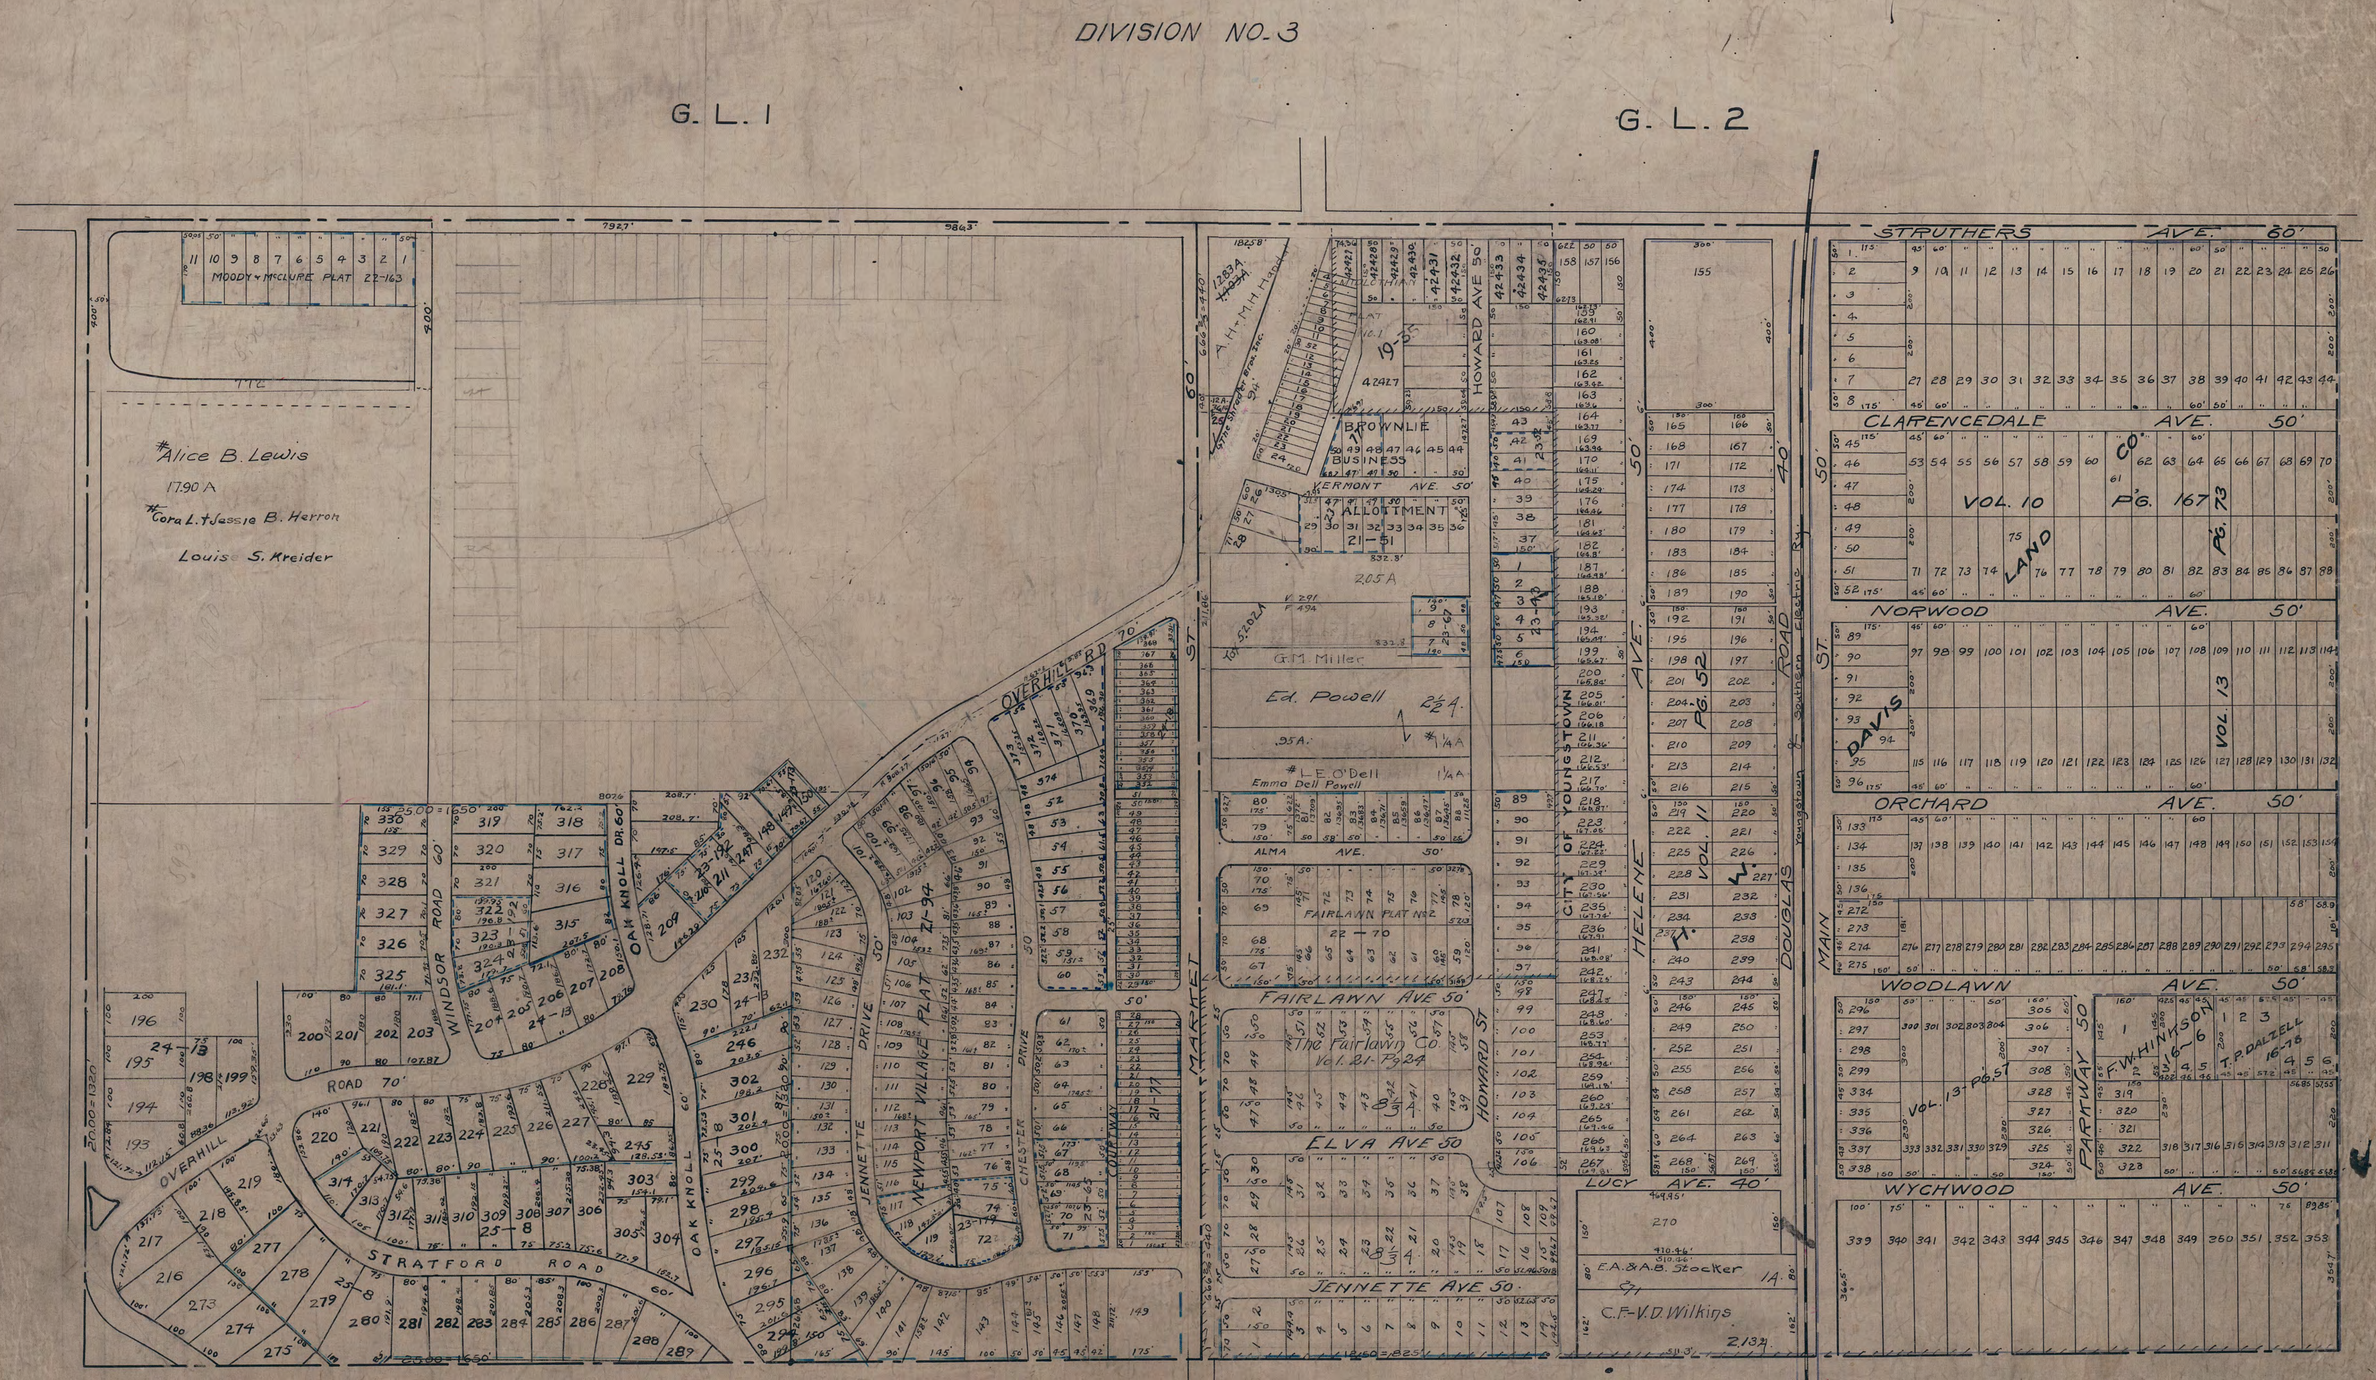
DIVISION NO. 3
G. L. 1
G. L. 2
MOODY + McCLURE PLAT 22-163
Alice B. Lewis
17.90 A
Cora L. + Jessie B. Herron
Louise S. Kreider
OVERHILL RD.
OAK KNOLL DR. 60'
WINDSOR ROAD 60'
OVERHILL
STRATFORD ROAD
OAK KNOLL
NEWPORT VILLAGE PLAT 21-94
JENNETTE DRIVE
CHESTER DRIVE
COURTWAY
MARKET ST.
HOWARD AVE 50'
VERMONT AVE. 50'
BROWNLIE BUSINESS ALLOTMENT 21-51
G.M. Miller
Ed. Powell
L.E. O'Dell
Emma Dell Powell
ALMA AVE. 50'
FAIRLAWN PLAT No 2 22-70
FAIRLAWN AVE 50'
The Fairlawn Co. Vol. 21 Pg. 24
ELVA AVE 50
JENNETTE AVE 50'
CITY OF YOUNGSTOWN
HELENE AVE.
LUCY AVE. 40'
DOUGLAS ROAD
Youngstown & Southern Electric Ry.
E.A. & A.B. Stocker
C.F.-V.D. Wilkins
STRUTHERS AVE. 60'
CLAPENCEDALE AVE. 50'
NORWOOD AVE. 50'
ORCHARD AVE. 50'
WOODLAWN AVE. 50'
WYCHWOOD AVE. 50'
MAIN ST.
PARKWAY 50
VOL. 10 PG. 167
VOL. 13 PG. 73
VOL. 11 PG. 52
VOL. 13 PG. 57
DAVIS
LAND
F.W. HINKSON 16-6
T.P. DALZELL 16-76