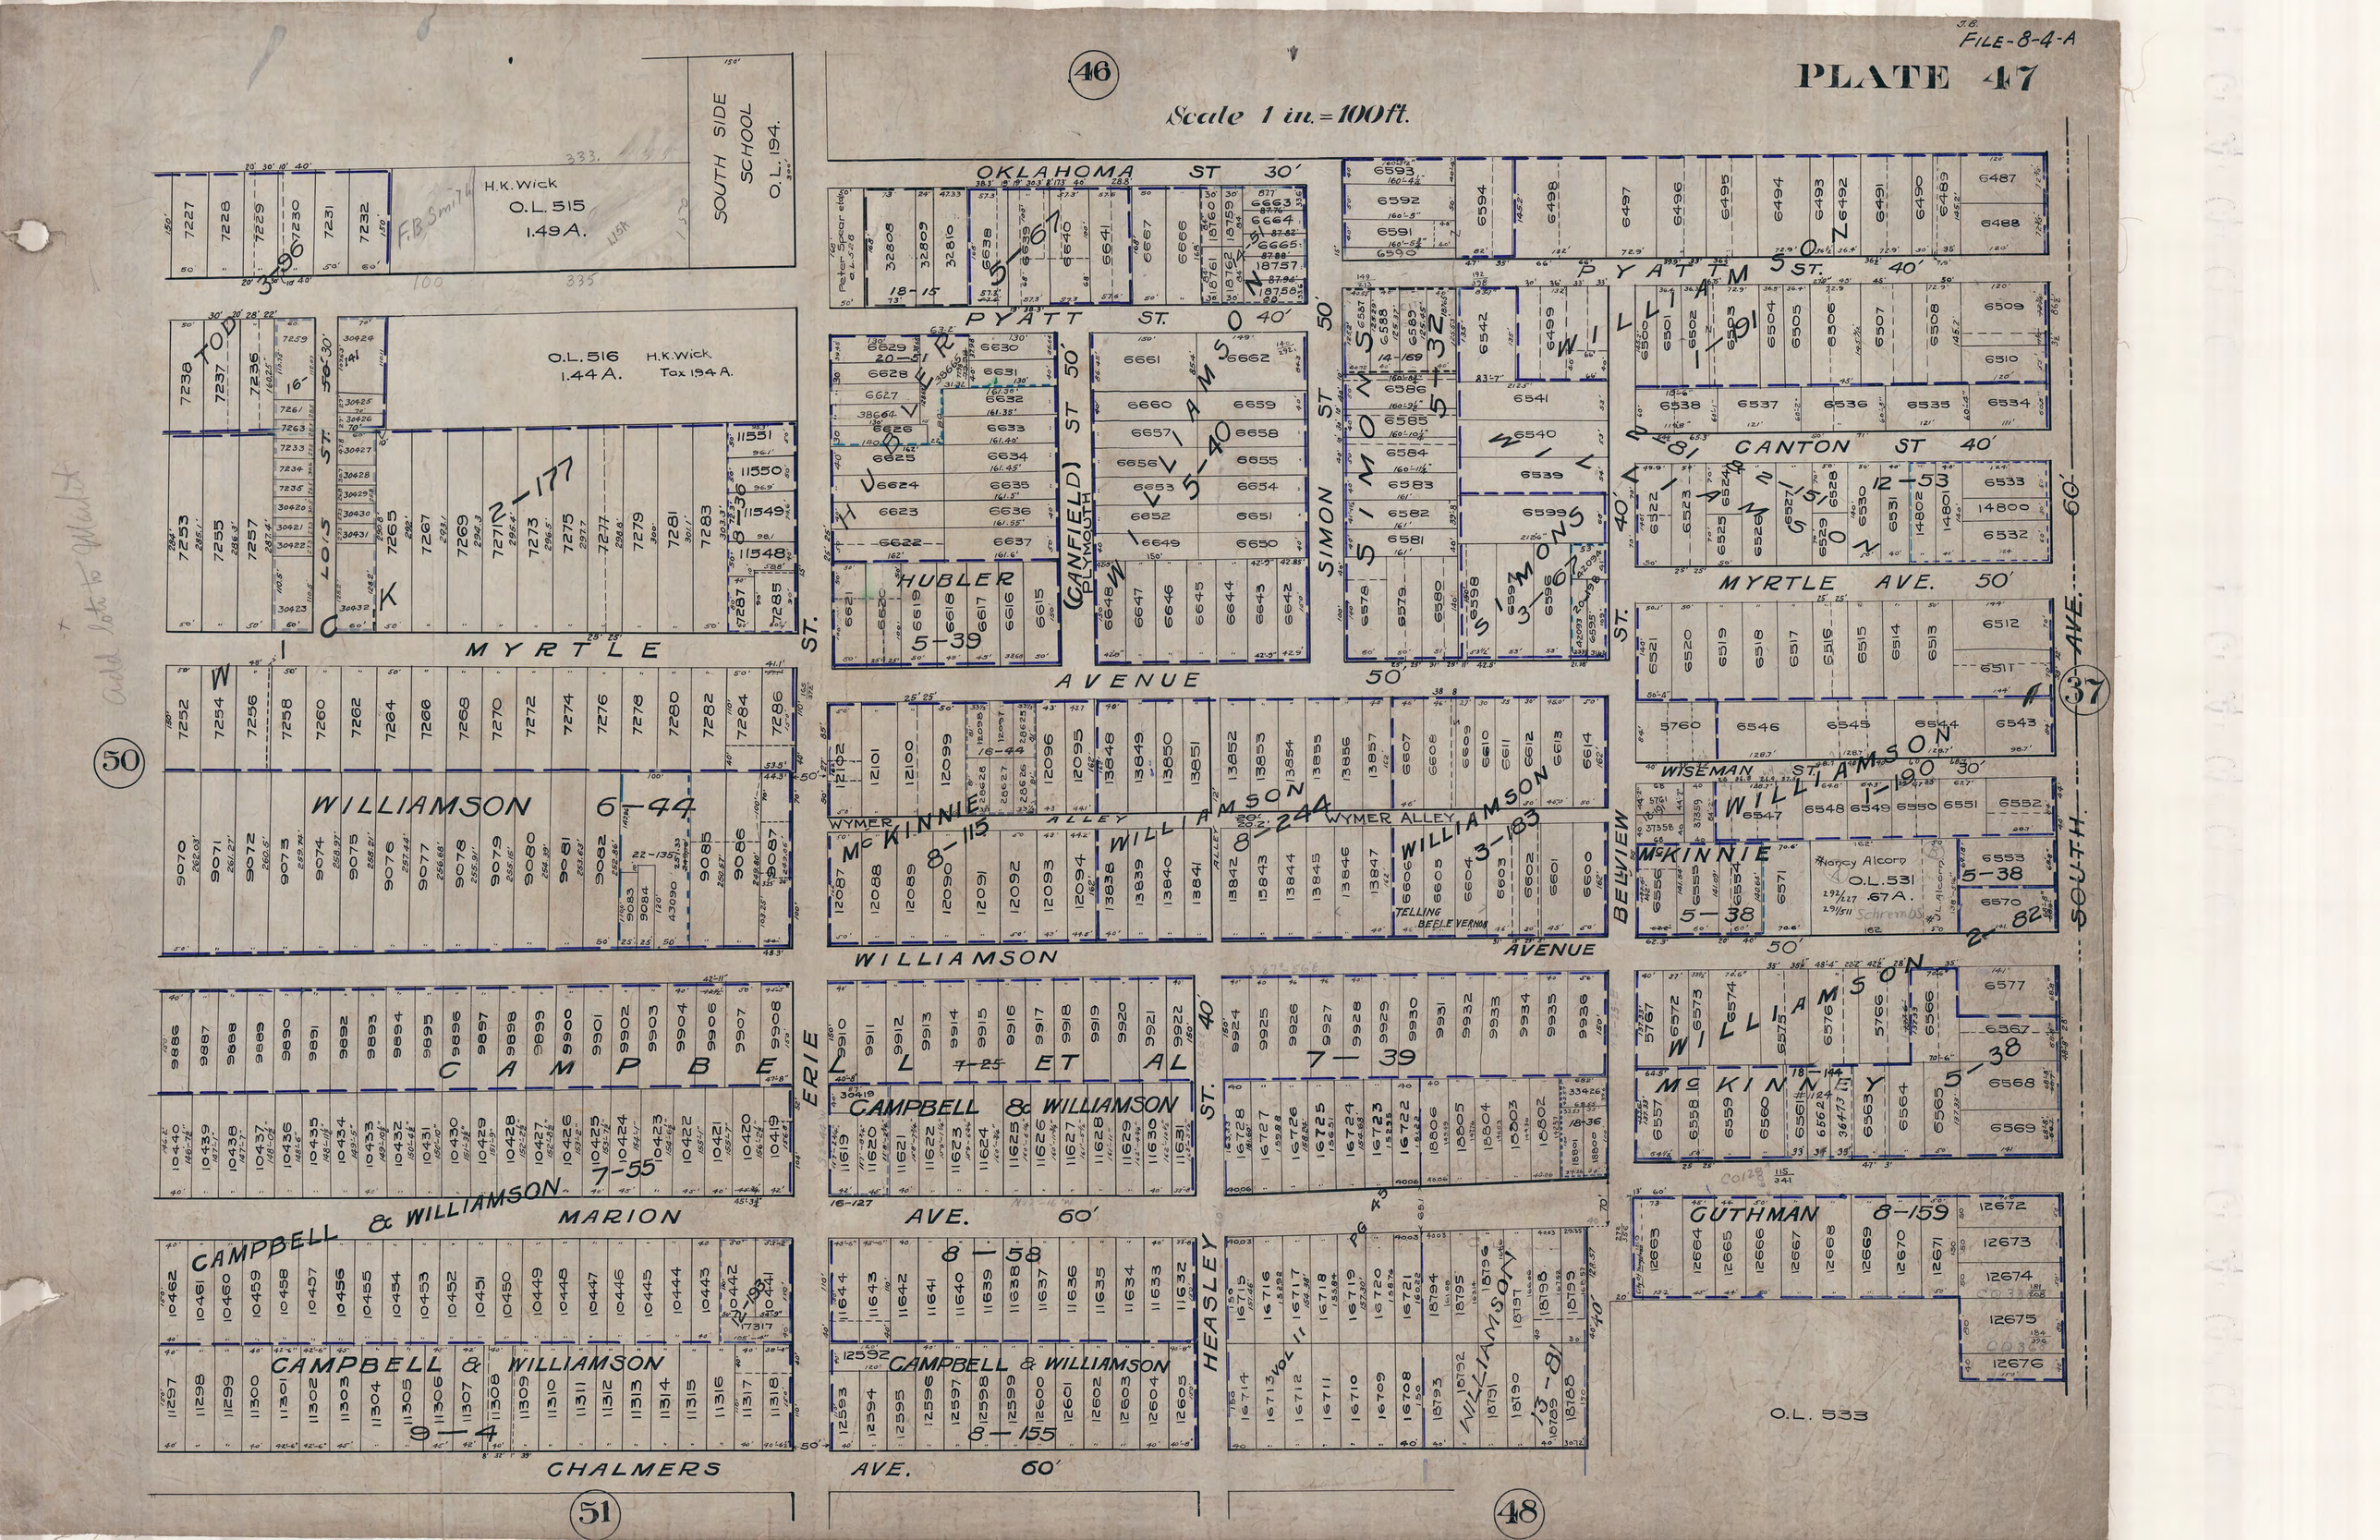

FILE-8-4-A
PLATE 47
Scale 1 in. = 100 ft.
46
50
51
48
37
OKLAHOMA ST 30'
PYATT ST. 40'
PYATT ST. 40'
CANTON ST 40'
MYRTLE AVE. 50'
MYRTLE
AVENUE 50'
WILLIAMSON
WILLIAMSON
AVENUE
WYMER ALLEY
WYMER ALLEY
WISEMAN ST. 30'
BELVIEW
SOUTH
ERIE
HEASLEY
MARION
AVE. 60'
CHALMERS
AVE. 60'
CAMPBELL & WILLIAMSON
CAMPBELL & WILLIAMSON
CAMPBELL & WILLIAMSON
CAMPBELL ET AL
McKINNIE
McKINNIE
WILLIAMSON
GUTHMAN
SIMON ST.
SIMON ST.
CANFIELD ST 50'
PLYMOUTH
HUBLER
HUBLER
WILLIAMSON
WILLIAMSON
WILLIAMSON
WILLIAMSON
WILLIAMSON
WILLIAMSON
WILLIAMSON
WILLIAMSON
WILLIAMSON
TOD
LOIS ST. 50'
WICK
SOUTH SIDE SCHOOL O.L. 194.
H.K. Wick O.L. 515 1.49 A.
O.L. 516 1.44 A.
H.K. Wick Tax 1.94 A.
Nancy Alcorn O.L. 531 .67 A.
O.L. 533