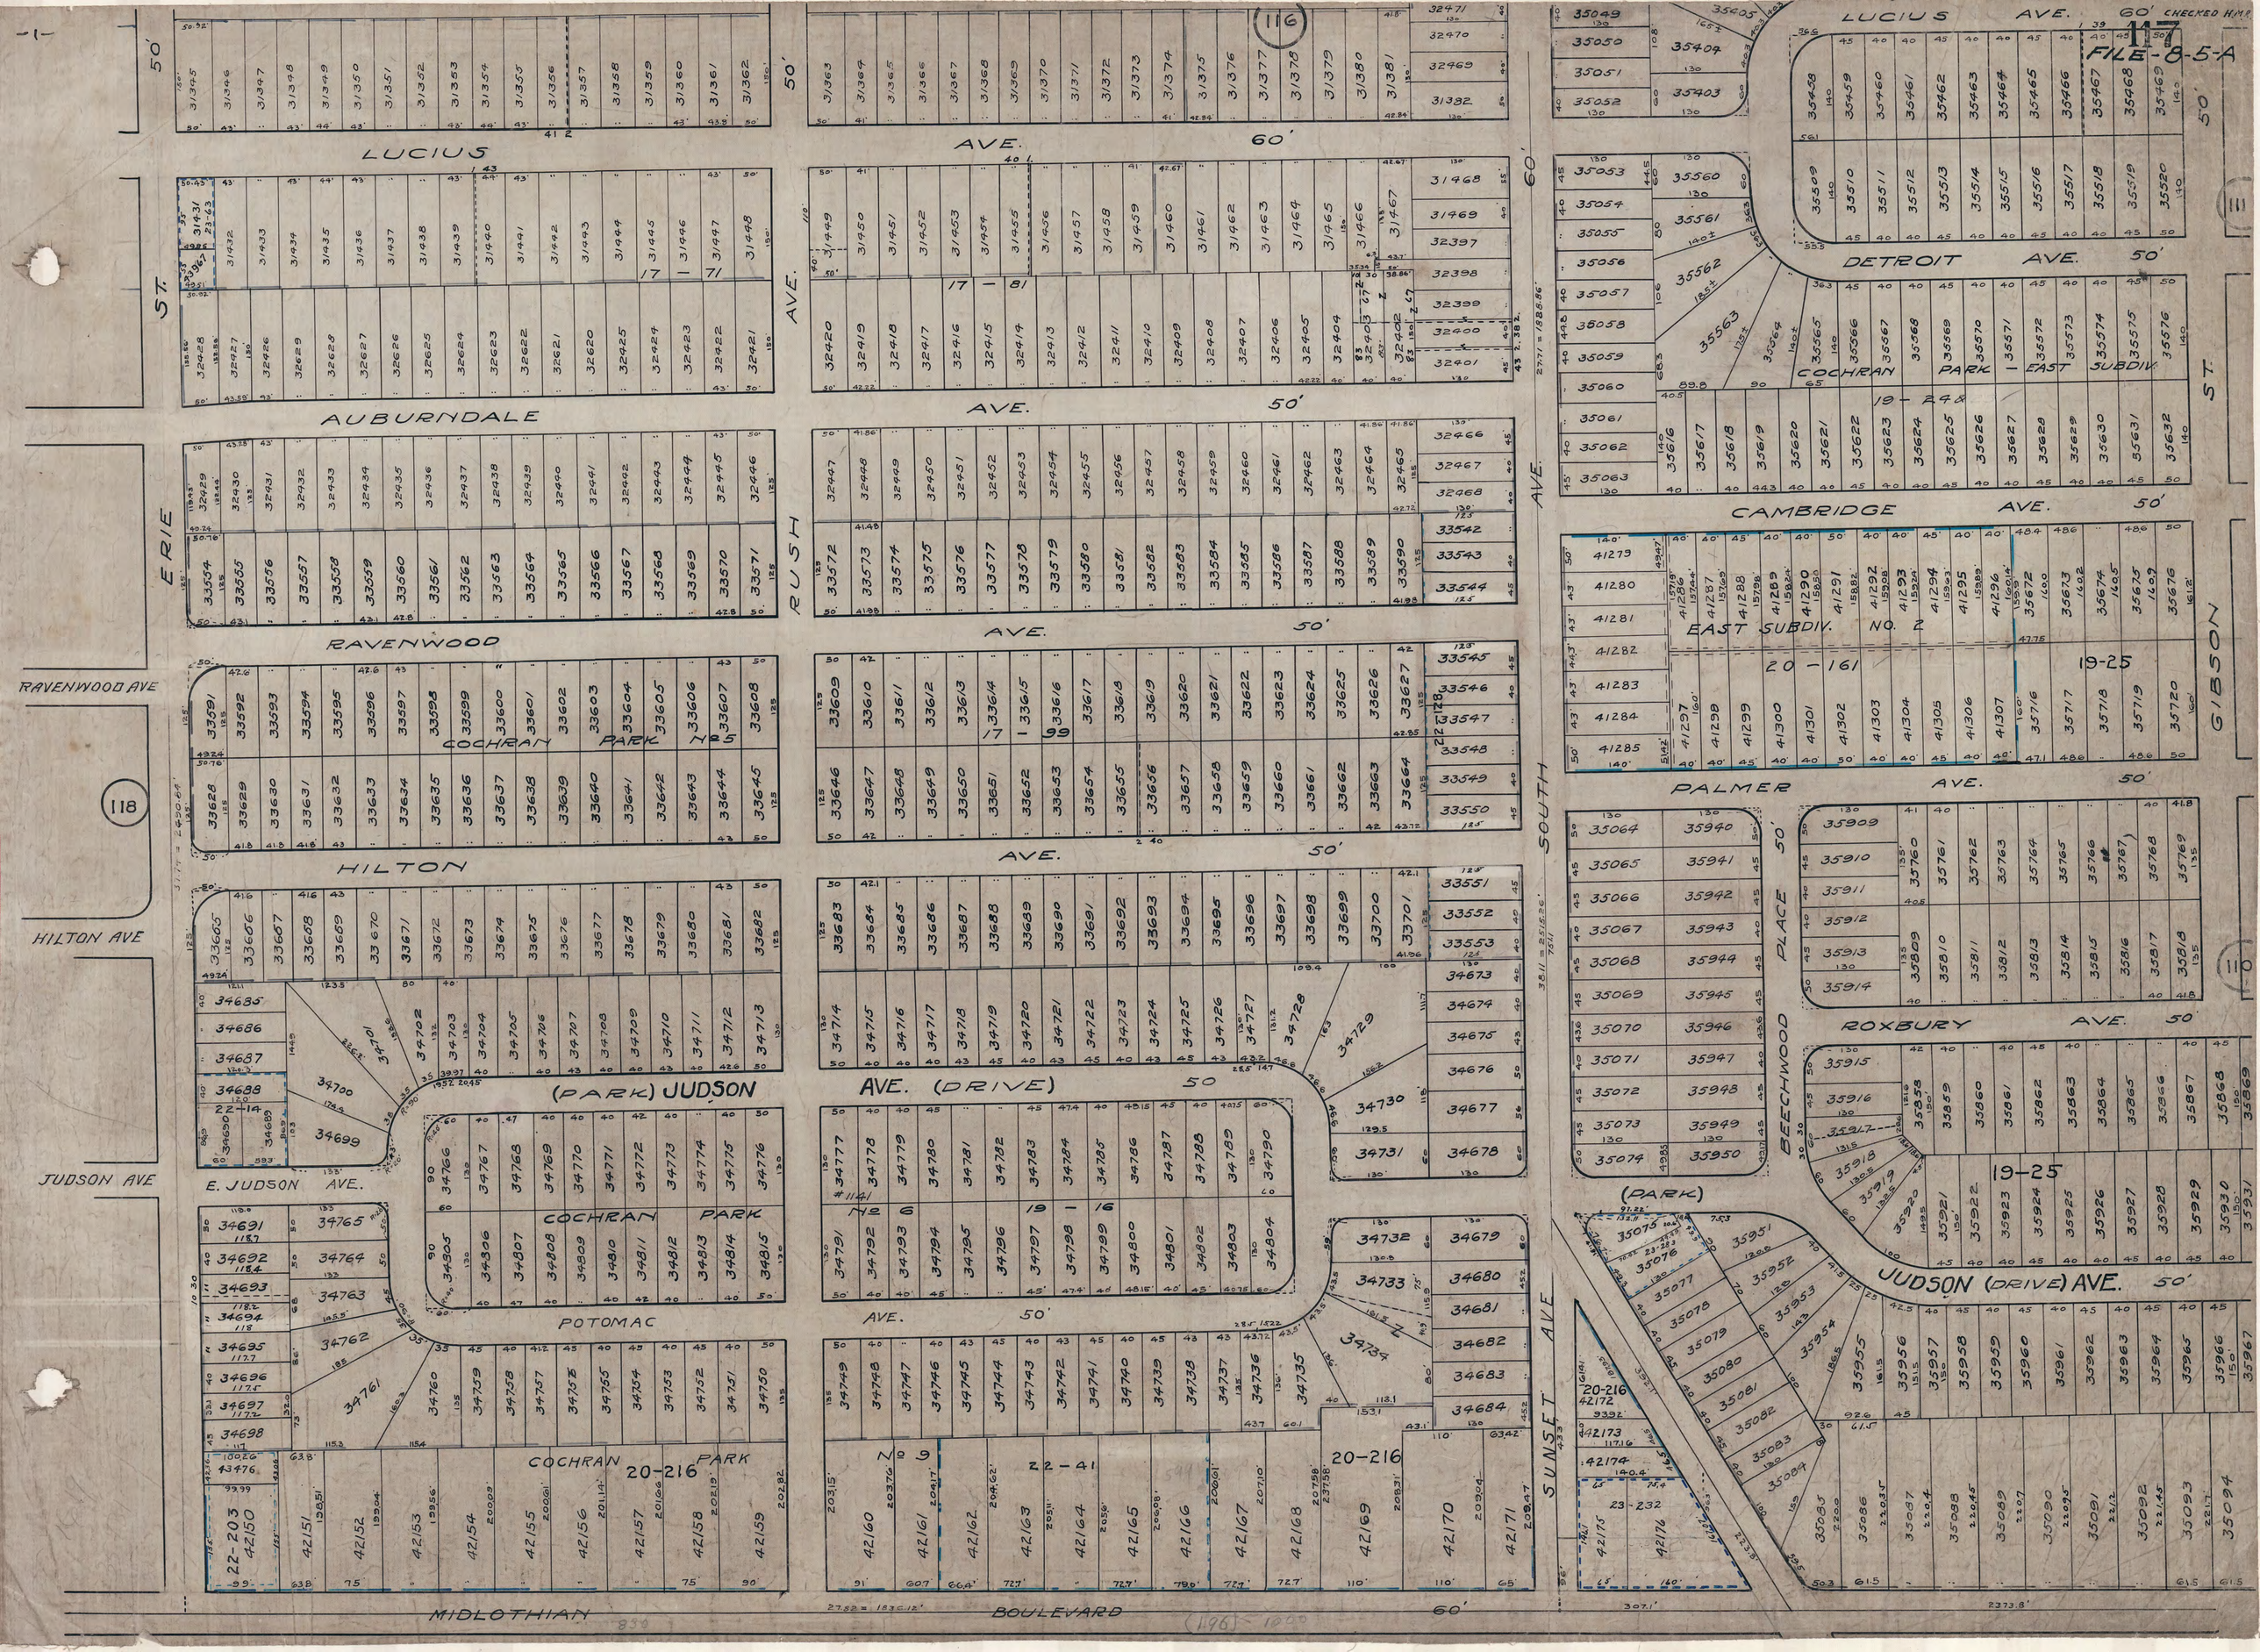

CHECKED H.M.P.
117
FILE-8-5-A
LUCIUS AVE. 60'
DETROIT AVE. 50'
COCHRAN PARK - EAST SUBDIV.
CAMBRIDGE AVE. 50'
EAST SUBDIV. NO. 2
PALMER AVE. 50'
ROXBURY AVE. 50'
JUDSON (DRIVE) AVE. 50'
BEECHWOOD PLACE
GIBSON ST.
SUNSET AVE
SOUTH AVE. 60'
RUSH AVE. 50'
ERIE ST.
AUBURNDALE AVE. 50'
RAVENWOOD AVE
RAVENWOOD
COCHRAN PARK No 5
HILTON AVE
HILTON
(PARK) JUDSON AVE. (DRIVE) 50
E. JUDSON AVE.
JUDSON AVE
COCHRAN PARK No 6
POTOMAC AVE. 50'
COCHRAN PARK No 9
MIDLOTHIAN BOULEVARD 60'