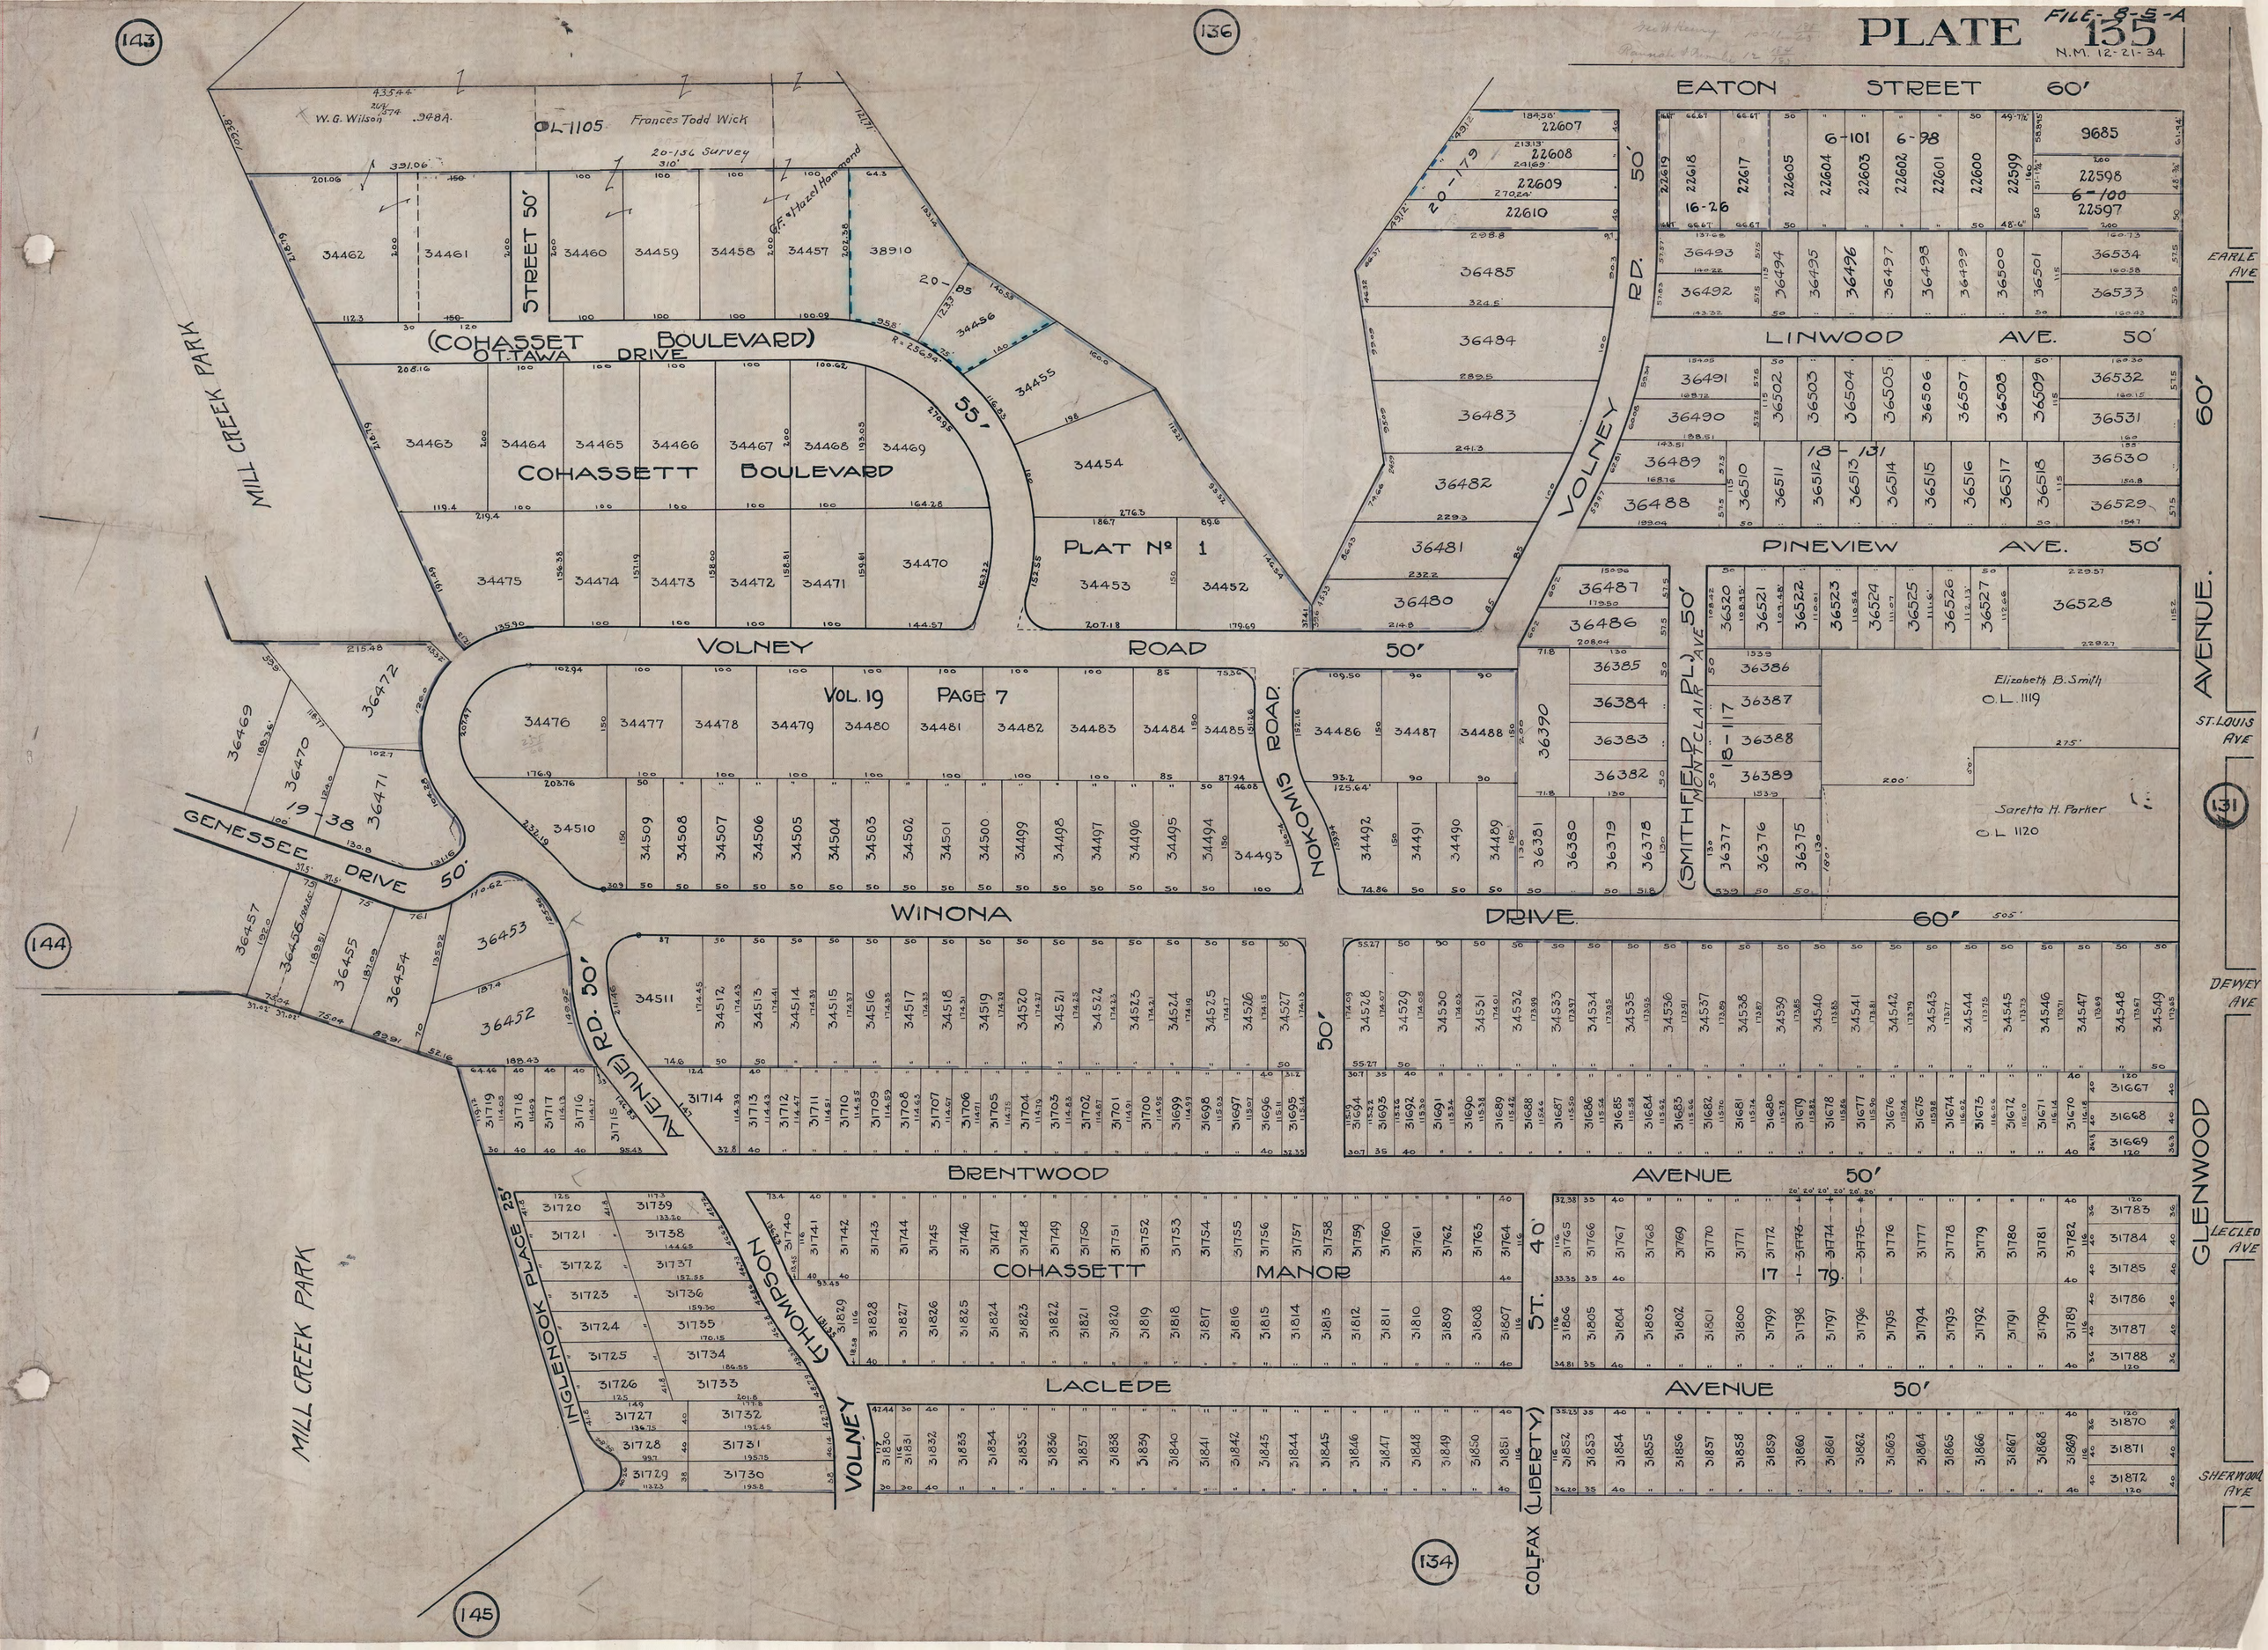

PLATE 135
FILE-8-5-A
N.M. 12-21-34
143
136
144
145
134
131
EATON STREET 60'
LINWOOD AVE. 50'
PINEVIEW AVE. 50'
VOLNEY ROAD 50'
WINONA DRIVE 60'
BRENTWOOD AVENUE 50'
LACLEDE AVENUE 50'
GLENWOOD AVENUE 60'
COHASSETT BOULEVARD
OTTAWA DRIVE
STREET 50'
MILL CREEK PARK
GENESSEE DRIVE 50'
INGLENOOK PLACE 25'
(COHASSET BOULEVARD)
COHASSETT BOULEVARD
PLAT Nº 1
VOL. 19 PAGE 7
NOKOMIS ROAD
(SMITHFIELD PL.)
MONTCLAIR AVE
VOLNEY RD. 50'
(THOMPSON AVENUE) RD. 50'
COHASSETT MANOR
ST. 40'
COLFAX (LIBERTY)
W. G. Wilson
Frances Todd Wick
Elizabeth B. Smith
Saretta H. Parker
EARLE AVE
ST. LOUIS AVE
DEWEY AVE
LECLEDE AVE
SHERWOOD AVE