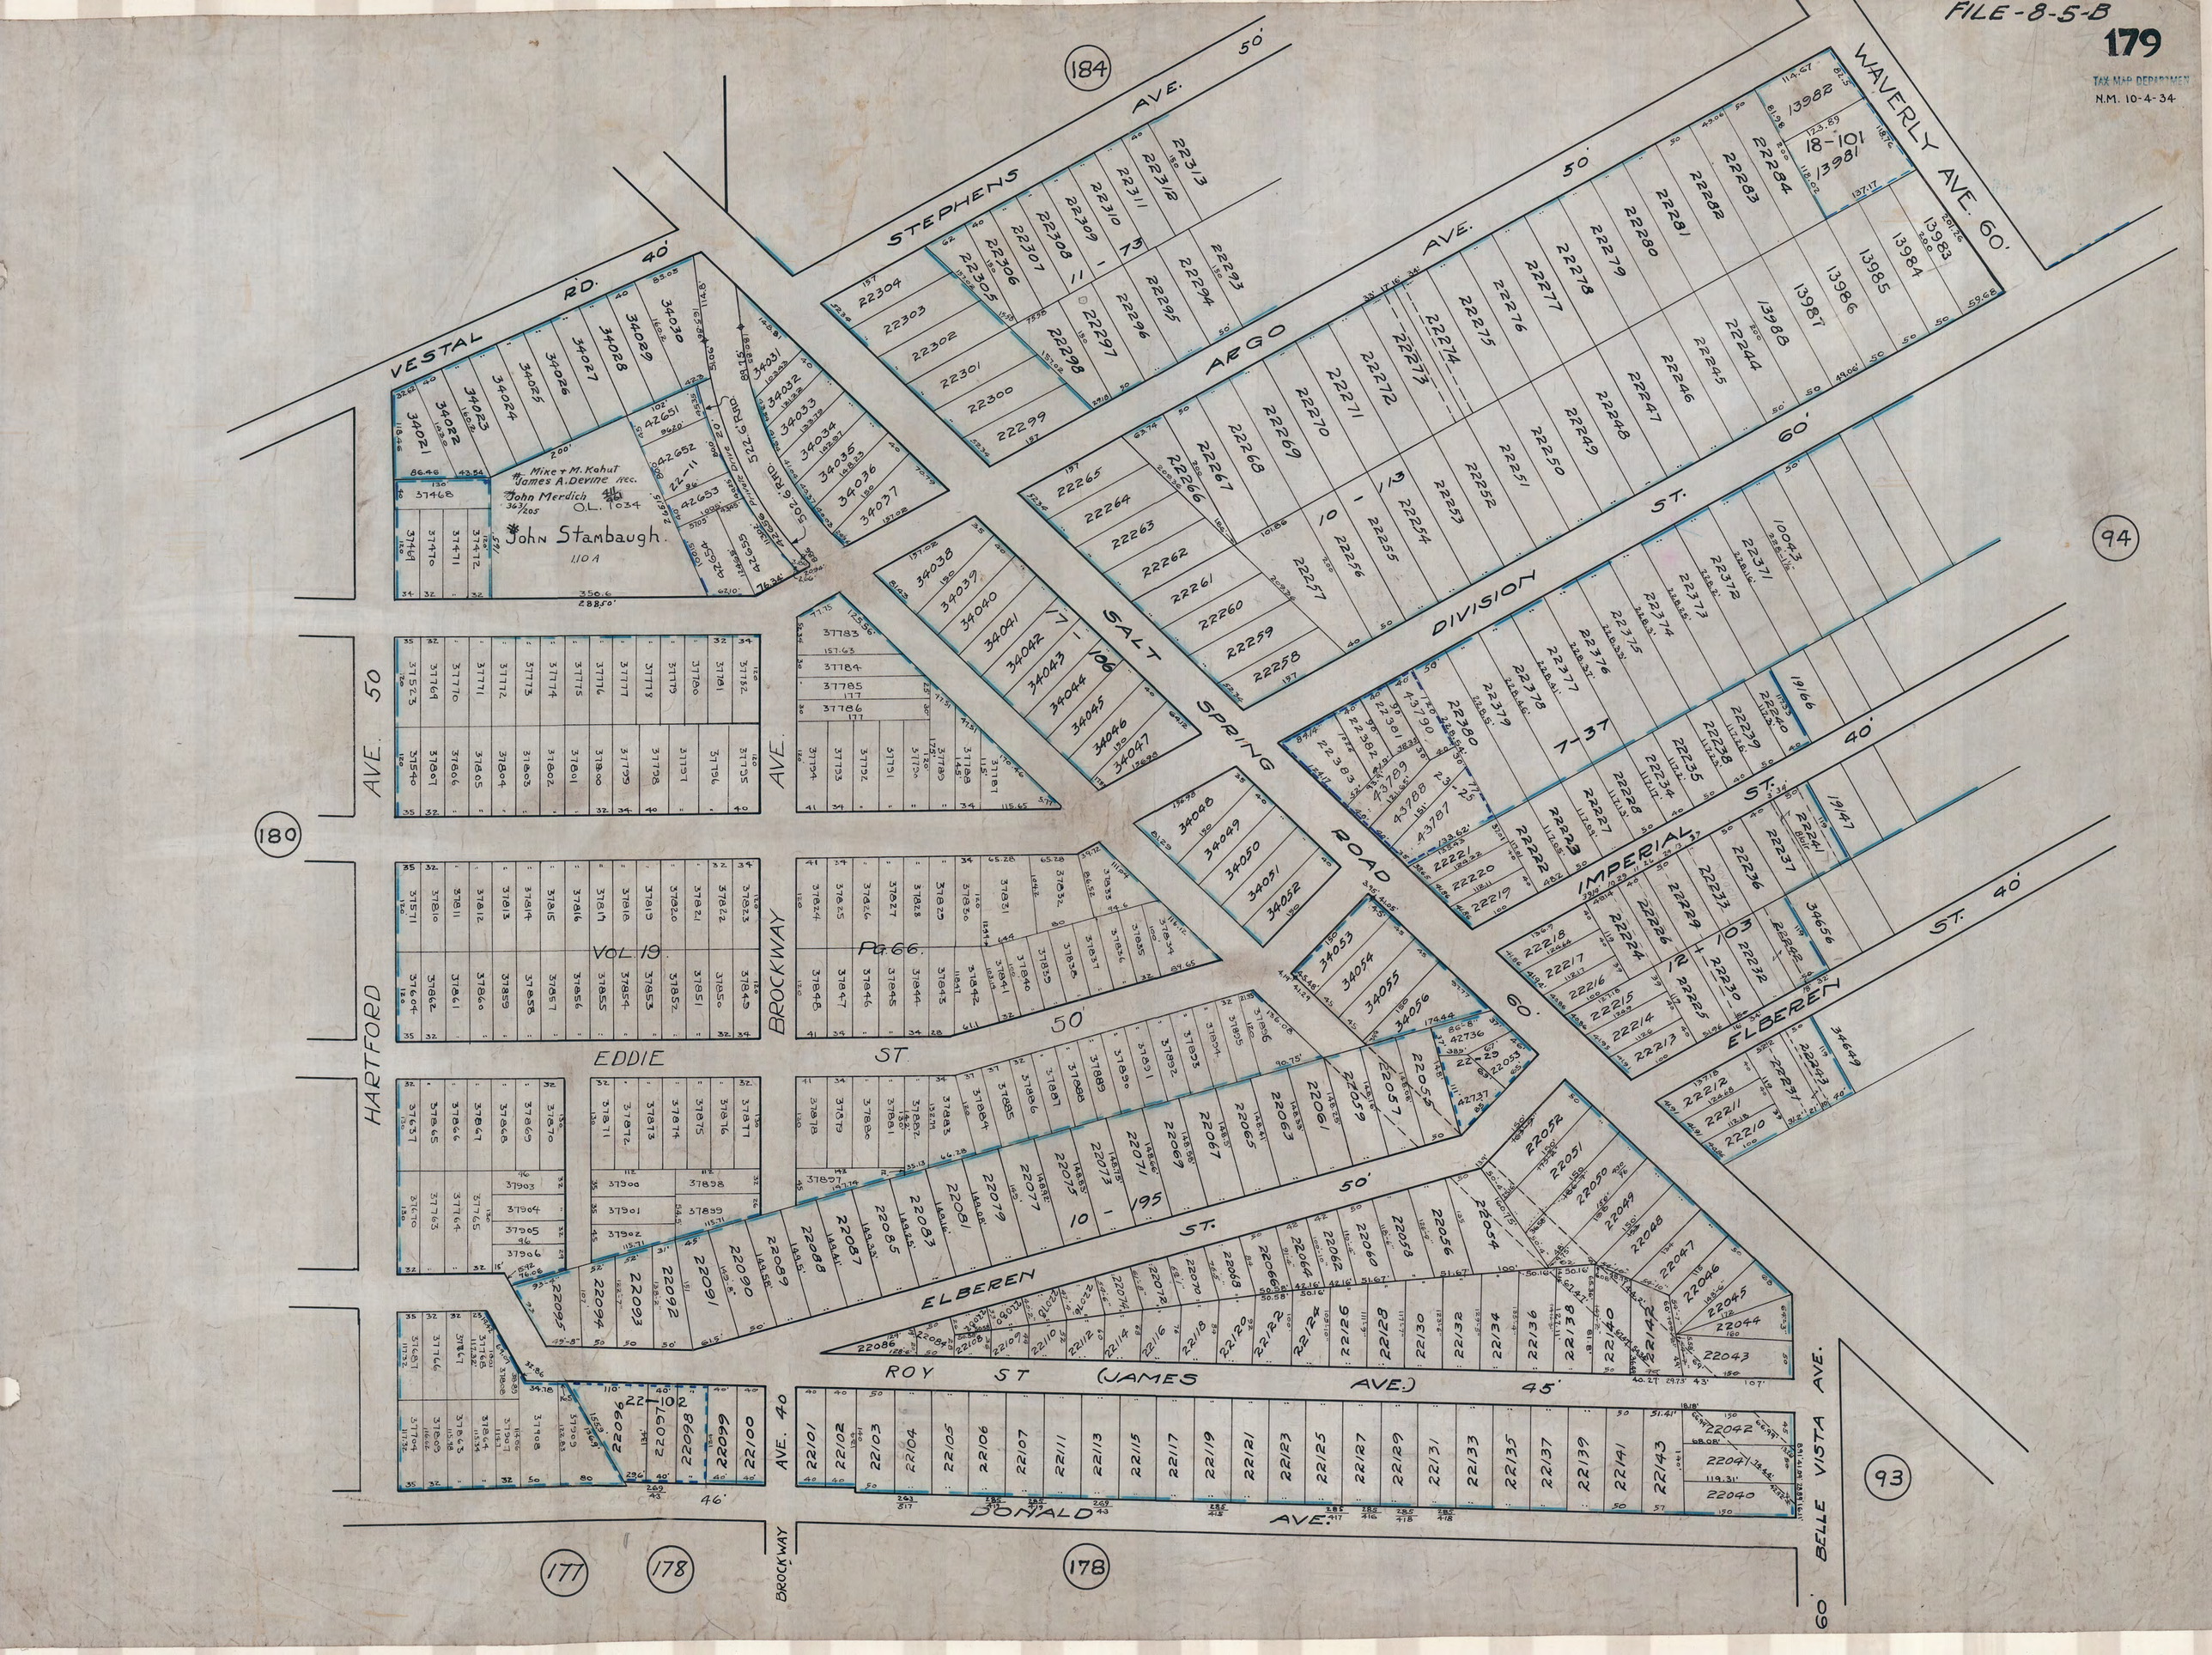
FILE-8-5-B
179
TAX MAP DEPARTMENT
N.M. 10-4-34
184
STEPHENS AVE. 50'
ARGO AVE. 50'
WAVERLY AVE. 60'
VESTAL RD. 40'
SALT SPRING ROAD
DIVISION ST. 60'
IMPERIAL ST. 40'
ELBEREN ST. 40'
ELBEREN ST. 50'
ROY ST (JAMES AVE.) 45'
DONALD AVE.
BELLE VISTA AVE. 60'
HARTFORD AVE. 50
BROCKWAY AVE.
EDDIE ST. 50'
BROCKWAY AVE. 40
VOL. 19
PG. 66
Mike + M. Kohut
James A. Devine Rec.
John Merdich
O.L. 1034
John Stambaugh
1.10 A
180
94
93
177
178
178