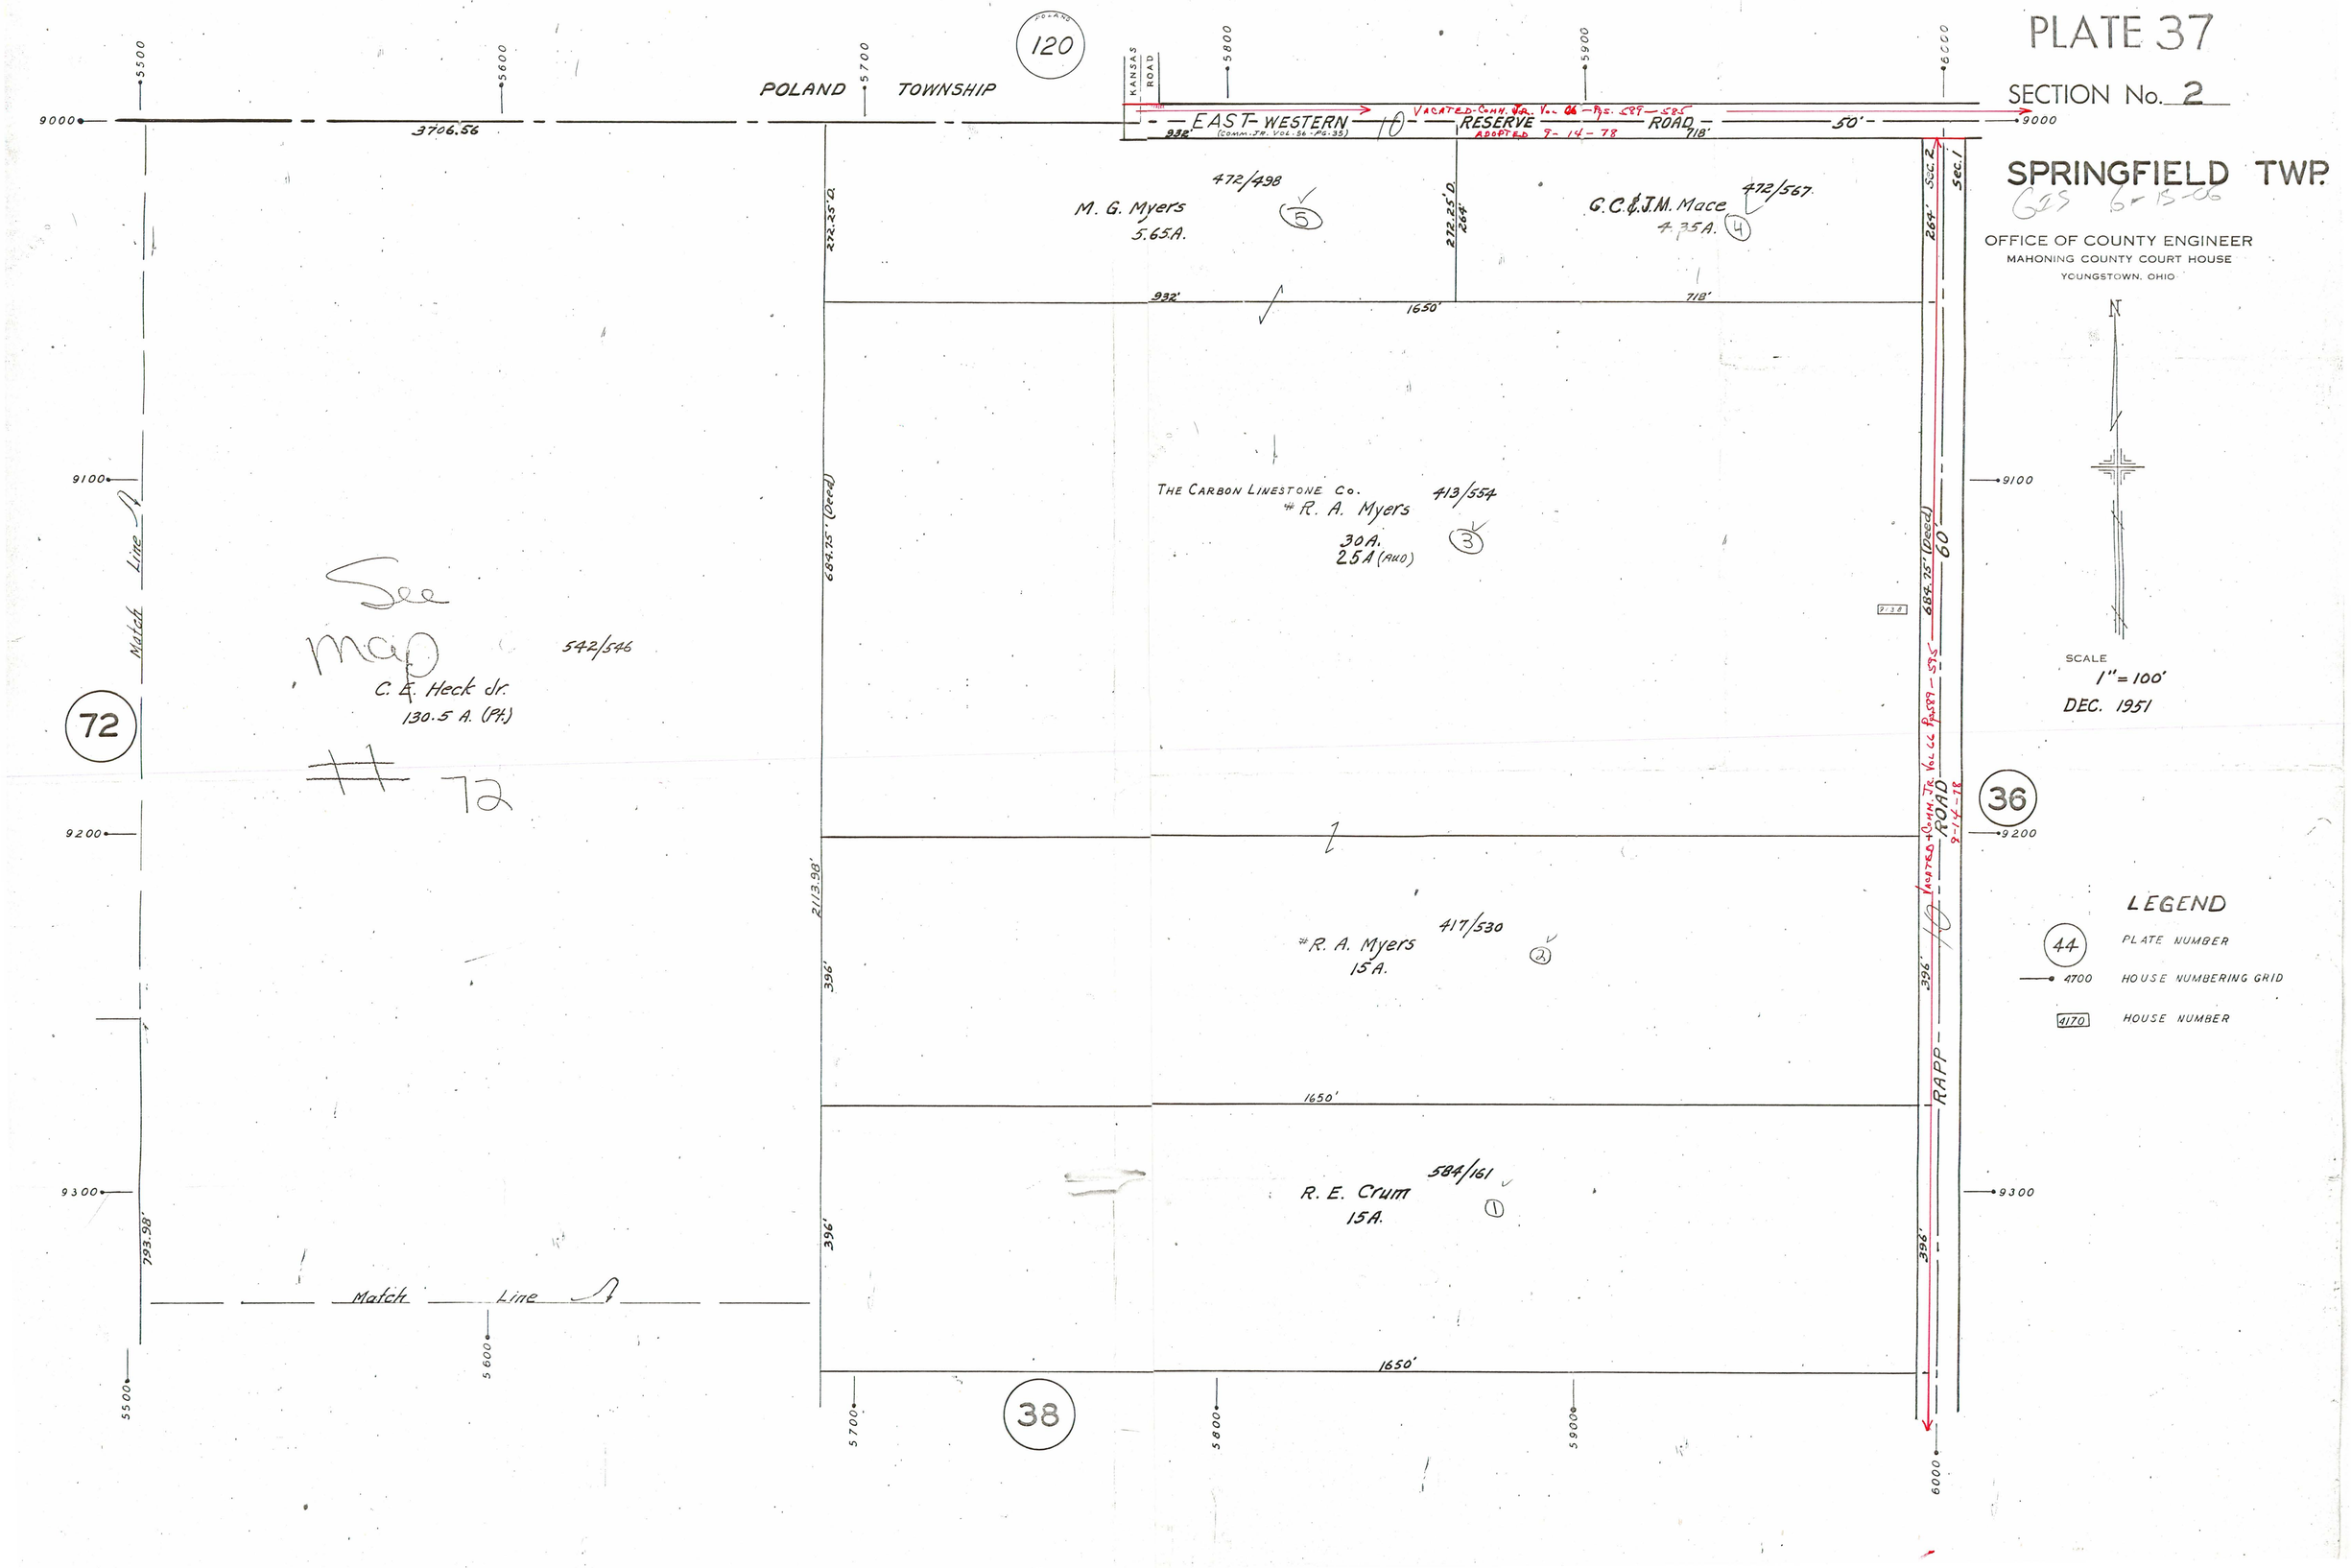
PLATE 37
SECTION No. 2
SPRINGFIELD TWP.
GIS 6-15-06
OFFICE OF COUNTY ENGINEER
MAHONING COUNTY COURT HOUSE
YOUNGSTOWN, OHIO
SCALE
1" = 100'
DEC. 1951
LEGEND
44 PLATE NUMBER
4700 HOUSE NUMBERING GRID
4170 HOUSE NUMBER
POLAND TOWNSHIP
120
KANSAS ROAD
EAST-WESTERN RESERVE ROAD
(COMM. JR. VOL. 56 - PG. 35)
VACATED-COMM. JR. VOL. 66 - PGS. 589 - 585
ADOPTED 9-14-78
50'
3706.56
M. G. Myers
5.65A.
472/498
G. C. & J. M. Mace
4.35A.
472/567
THE CARBON LINESTONE CO.
#R. A. Myers
30A.
25A (AUD)
413/554
#R. A. Myers
15A.
417/530
R. E. Crum
15A.
584/161
C. E. Heck Jr.
130.5 A. (Pt.)
542/546
See map
#72
Match Line
72
36
38
RAPP ROAD
VACATED+COMM. JR. VOL. 66 PGS. 589 - 595
9-14-78
Sec. 2
Sec. 1
684.75' (Deed)
2113.98'
793.98'
1650'
932'
718'
396'
9000
9100
9200
9300
5500
5600
5700
5800
5900
6000