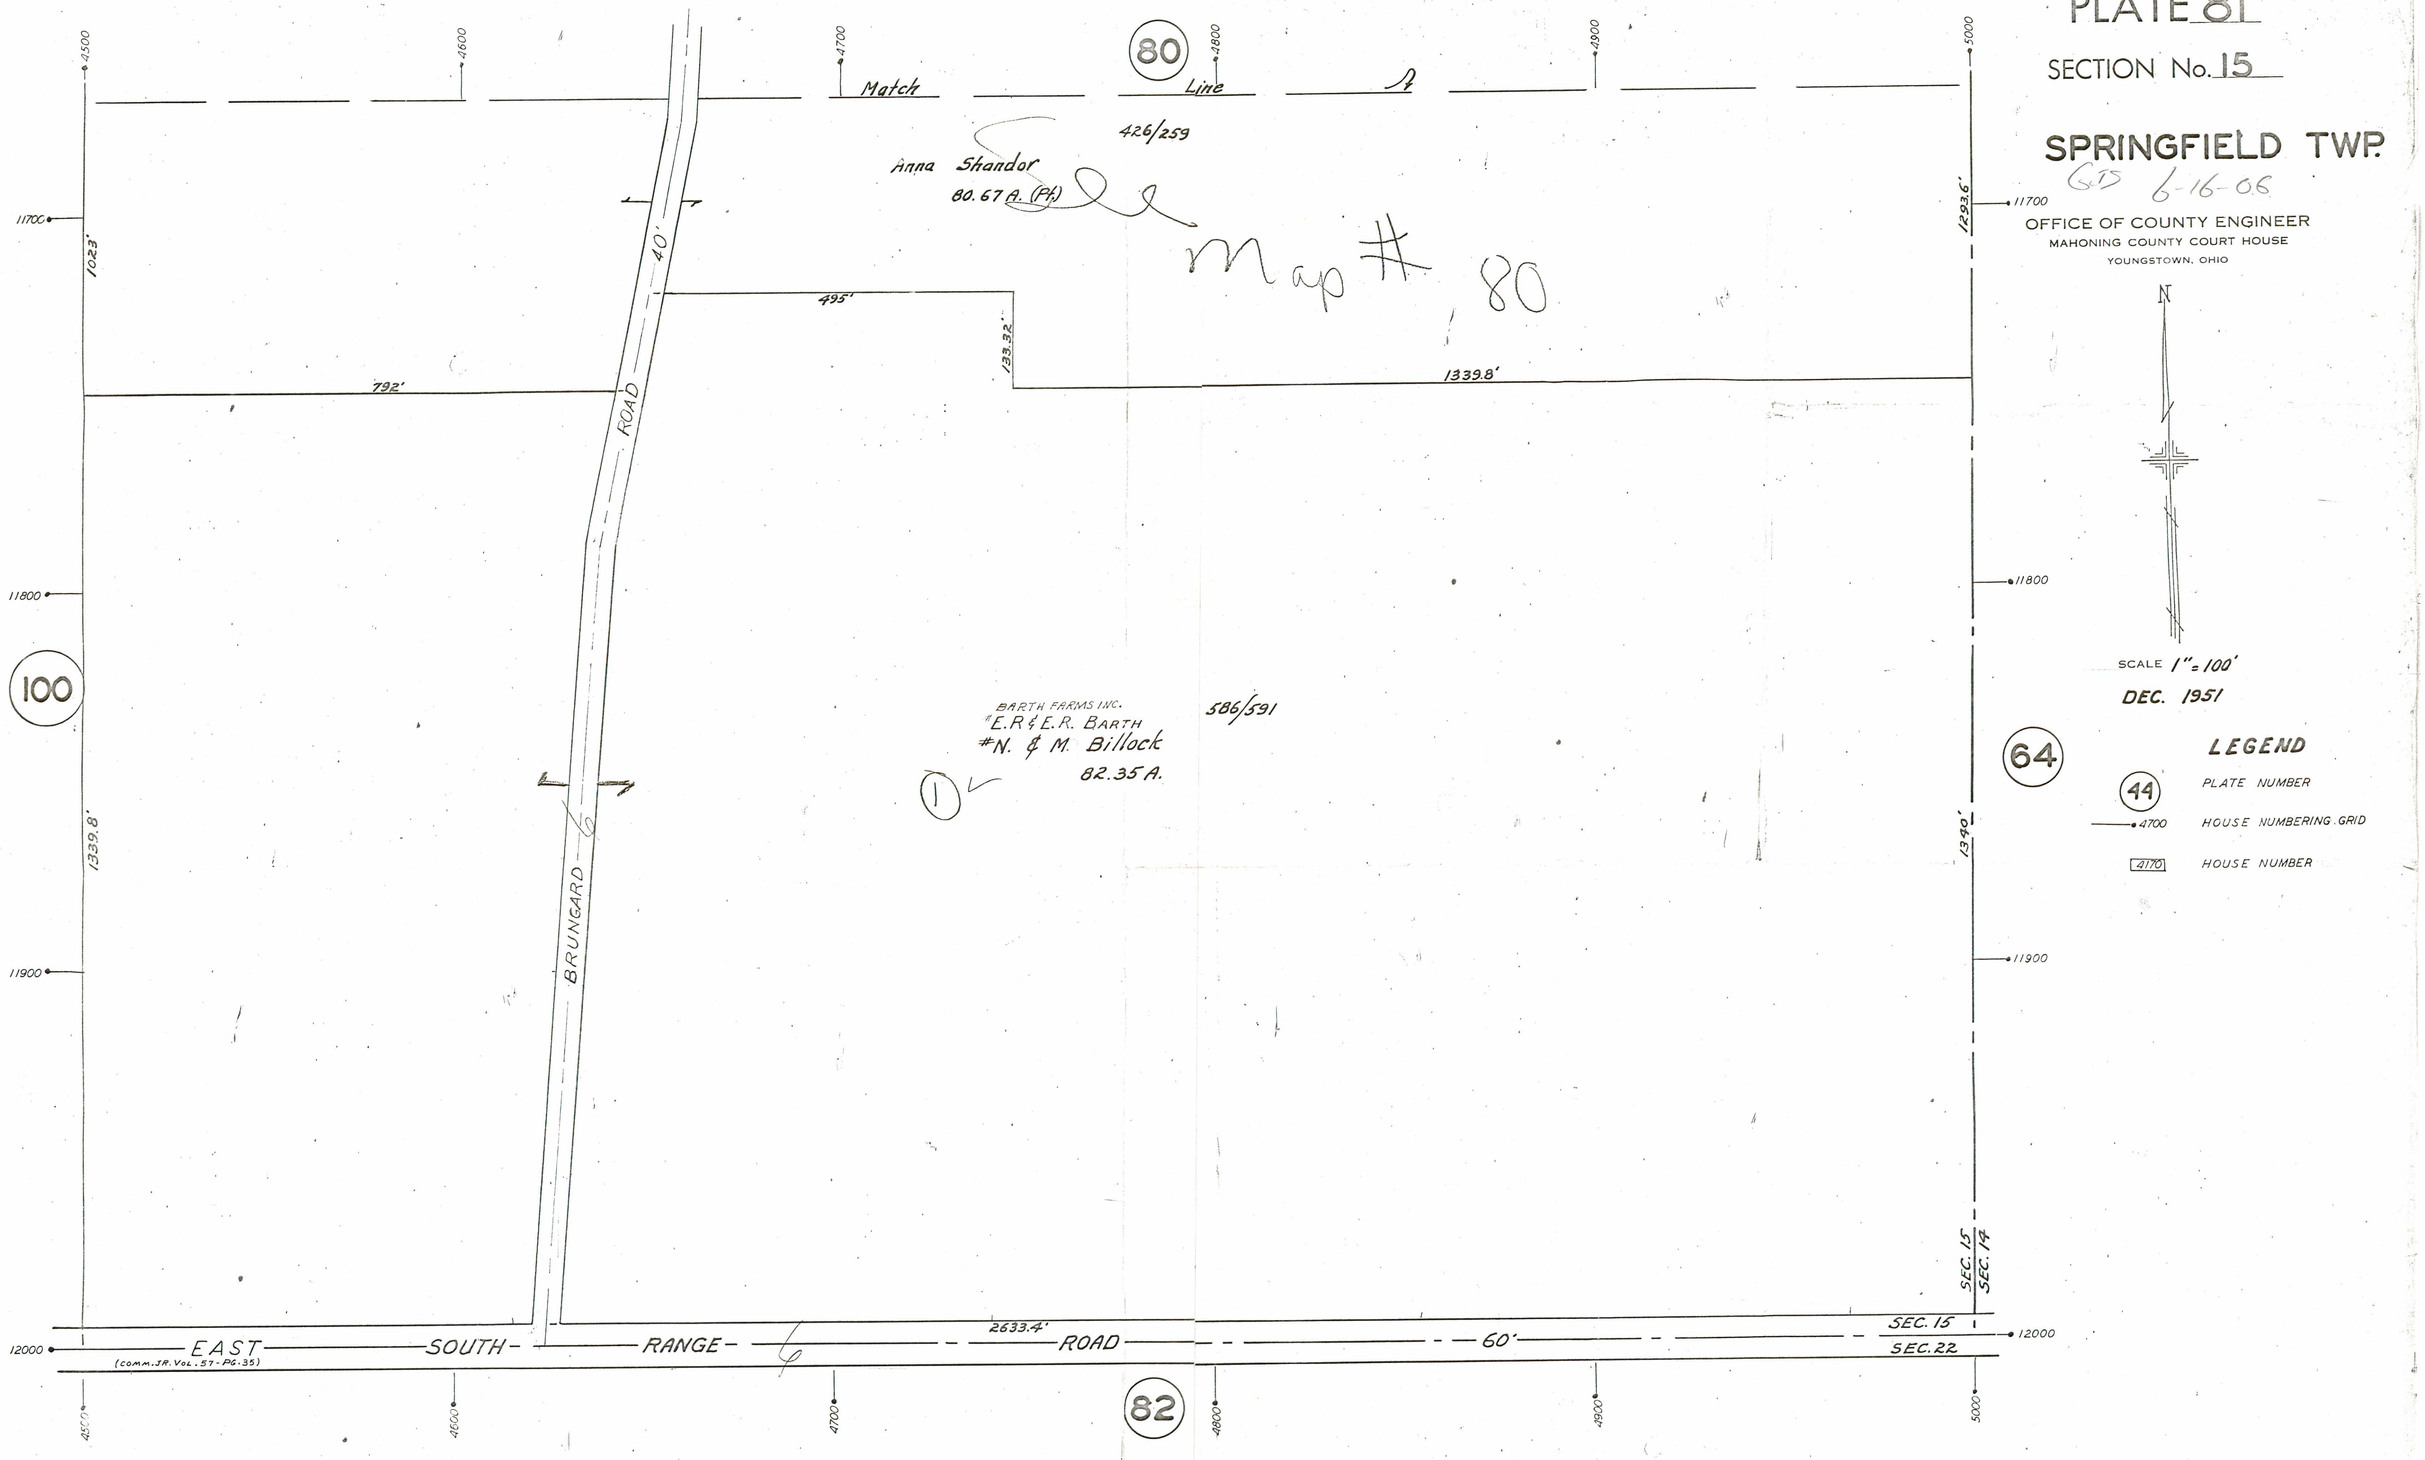
PLATE 81
SECTION No. 15
SPRINGFIELD TWP.
GTS 6-16-06
OFFICE OF COUNTY ENGINEER
MAHONING COUNTY COURT HOUSE
YOUNGSTOWN, OHIO
N
SCALE 1" = 100'
DEC. 1951
LEGEND
44 PLATE NUMBER
4700 HOUSE NUMBERING GRID
4170 HOUSE NUMBER
80
Match Line
426/259
Anna Shandor
80.67 A. (Pt.)
See Map # 80
40'
495'
133.32'
1339.8'
792'
1023'
1293.6'
1340'
ROAD
BRUNGARD
BARTH FARMS INC.
#E.R.&E.R. BARTH
#N. & M. Billock
82.35 A.
586/591
1
100
64
82
SEC. 15
SEC. 14
SEC. 22
2633.4'
EAST SOUTH RANGE ROAD 60'
(COMM. JR. VOL. 57-PG. 35)
4500
4600
4700
4800
4900
5000
11700
11800
11900
12000