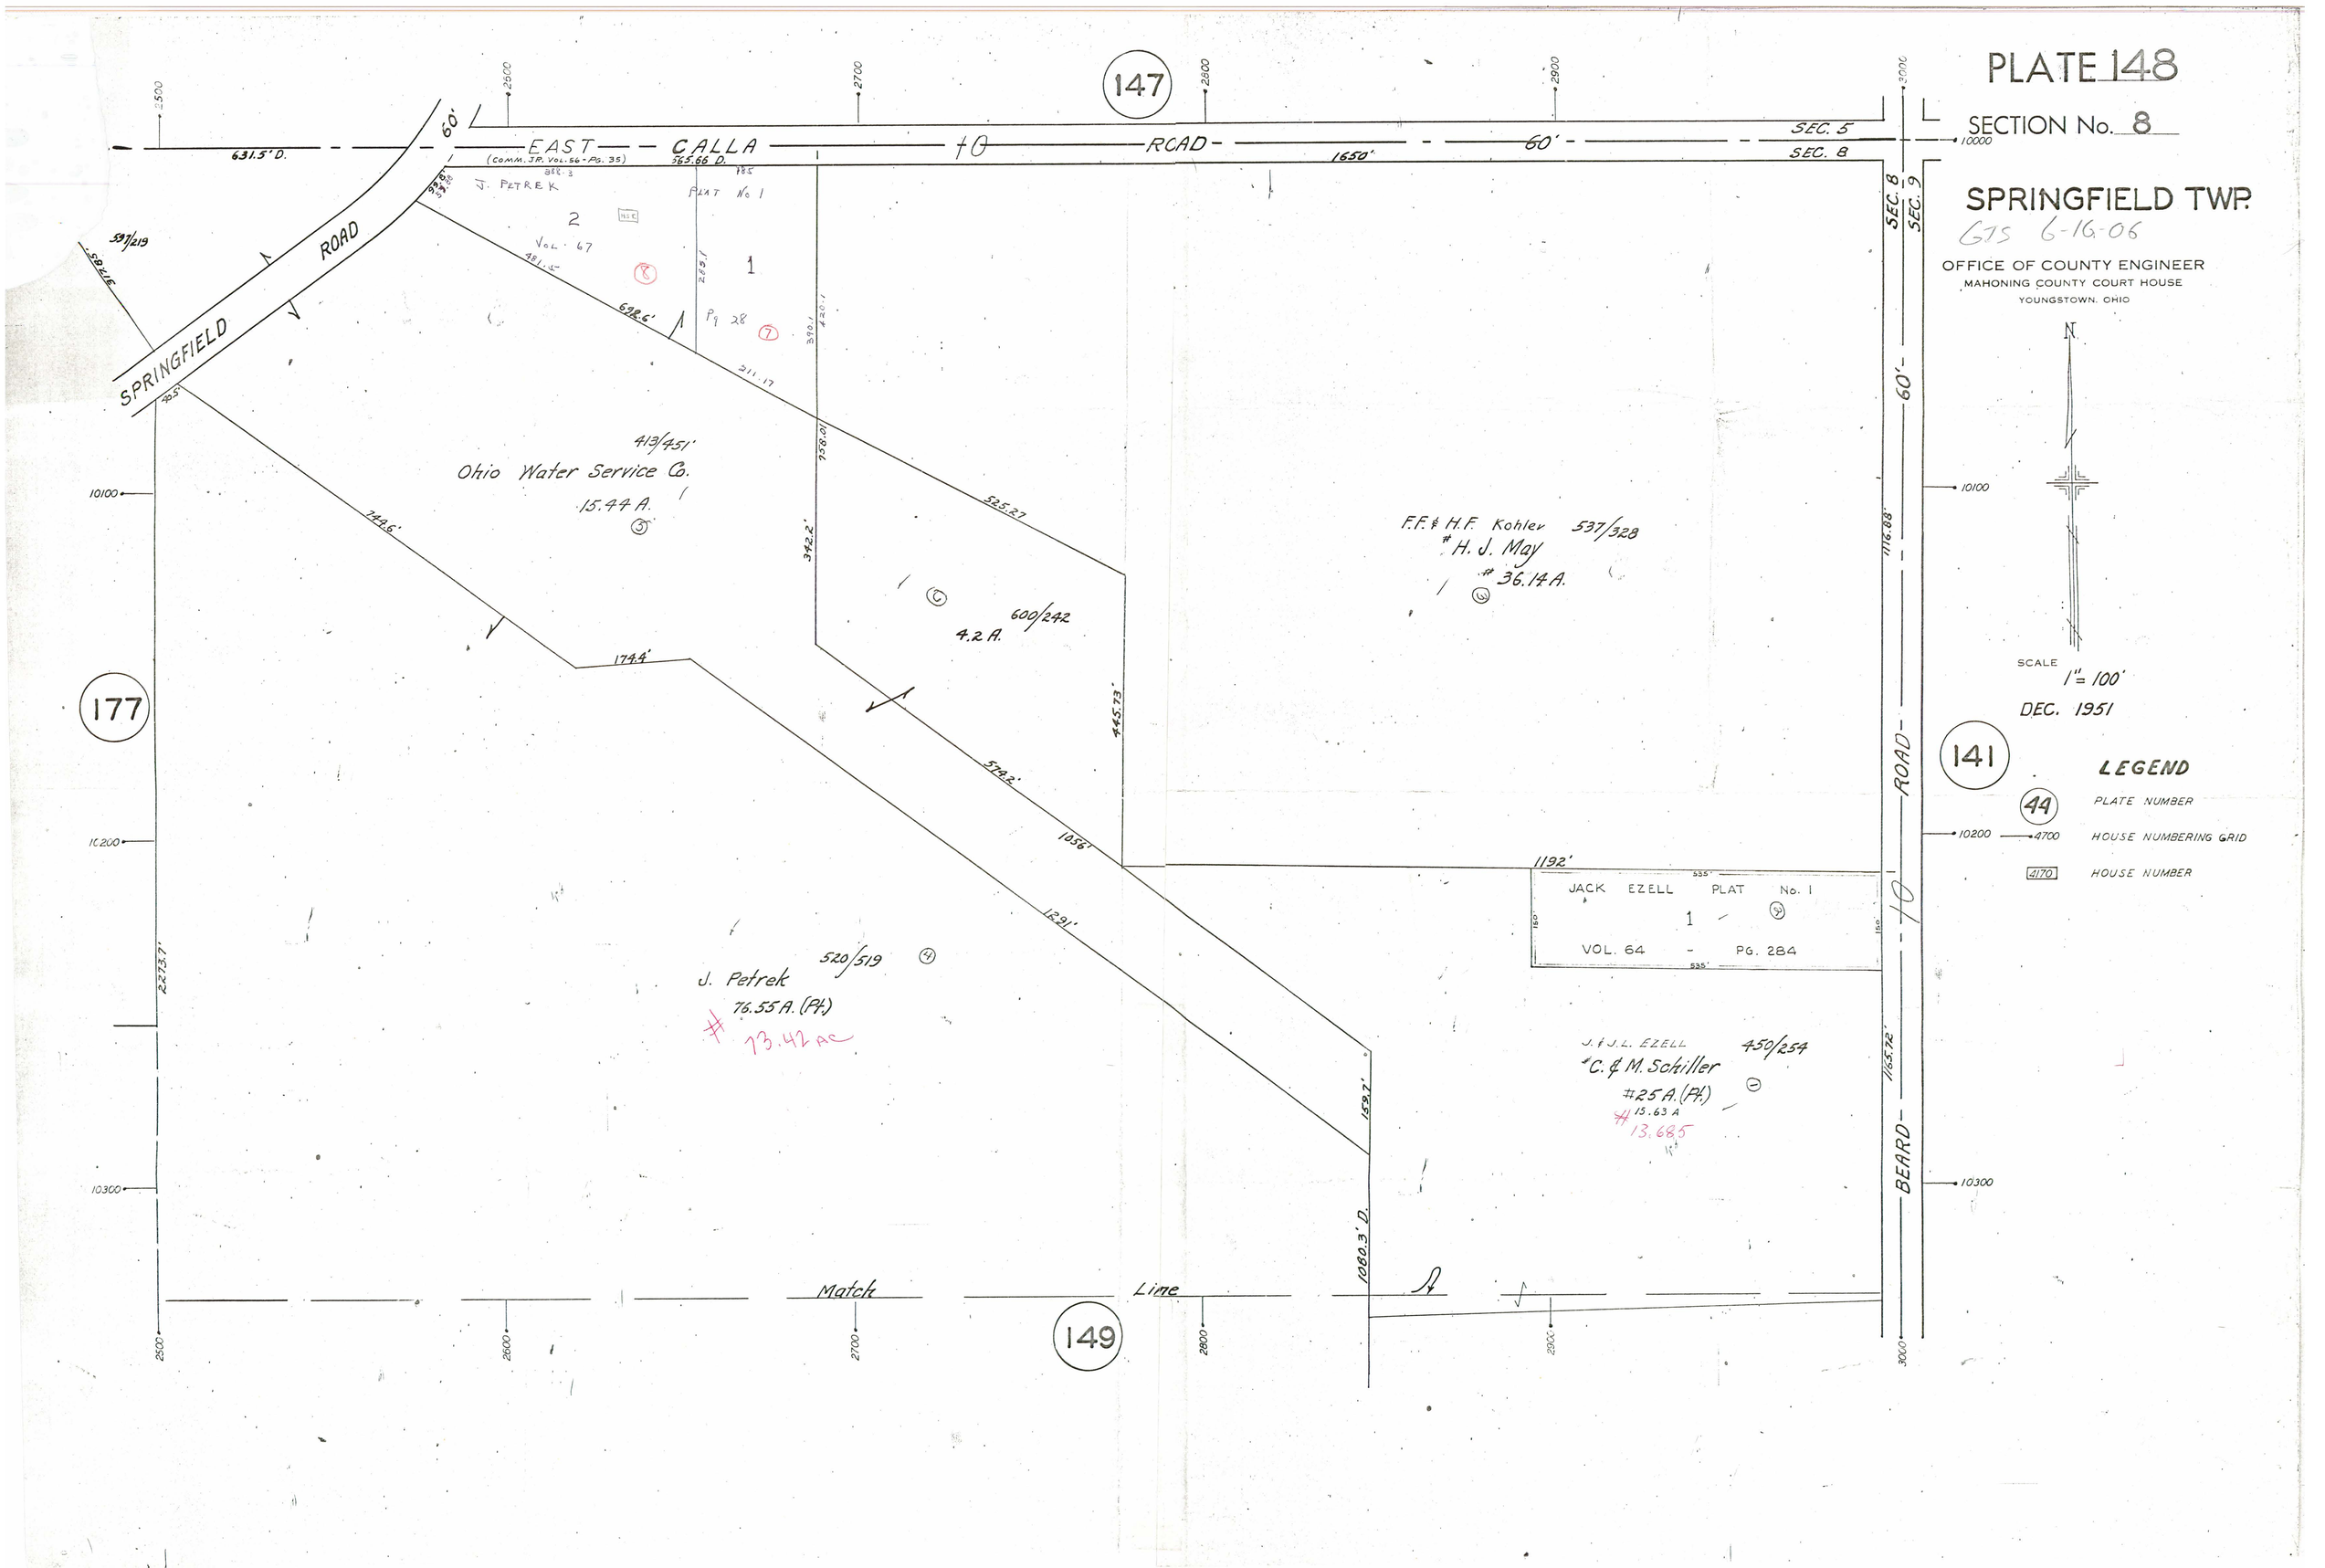
PLATE 148
SECTION No. 8
SPRINGFIELD TWP.
GJS 6-16-06
OFFICE OF COUNTY ENGINEER
MAHONING COUNTY COURT HOUSE
YOUNGSTOWN, OHIO
SCALE
1" = 100'
DEC. 1951
LEGEND
PLATE NUMBER
HOUSE NUMBERING GRID
HOUSE NUMBER
147
177
141
149
EAST CALLA ROAD
SPRINGFIELD ROAD
BEARD ROAD
SEC. 5
SEC. 8
SEC. 9
Ohio Water Service Co.
15.44 A.
413/451'
600/242
4.2 A.
F.F. & H.F. Kohler 537/328
H. J. May
36.14 A.
JACK EZELL PLAT No. 1
VOL. 64 - PG. 284
J. Petrek
520/519
76.55 A. (Pt.)
73.42 AC
J. & J.L. EZELL
450/254
C. & M. Schiller
#25 A. (Pt.)
15.63 A
13.685
Match Line