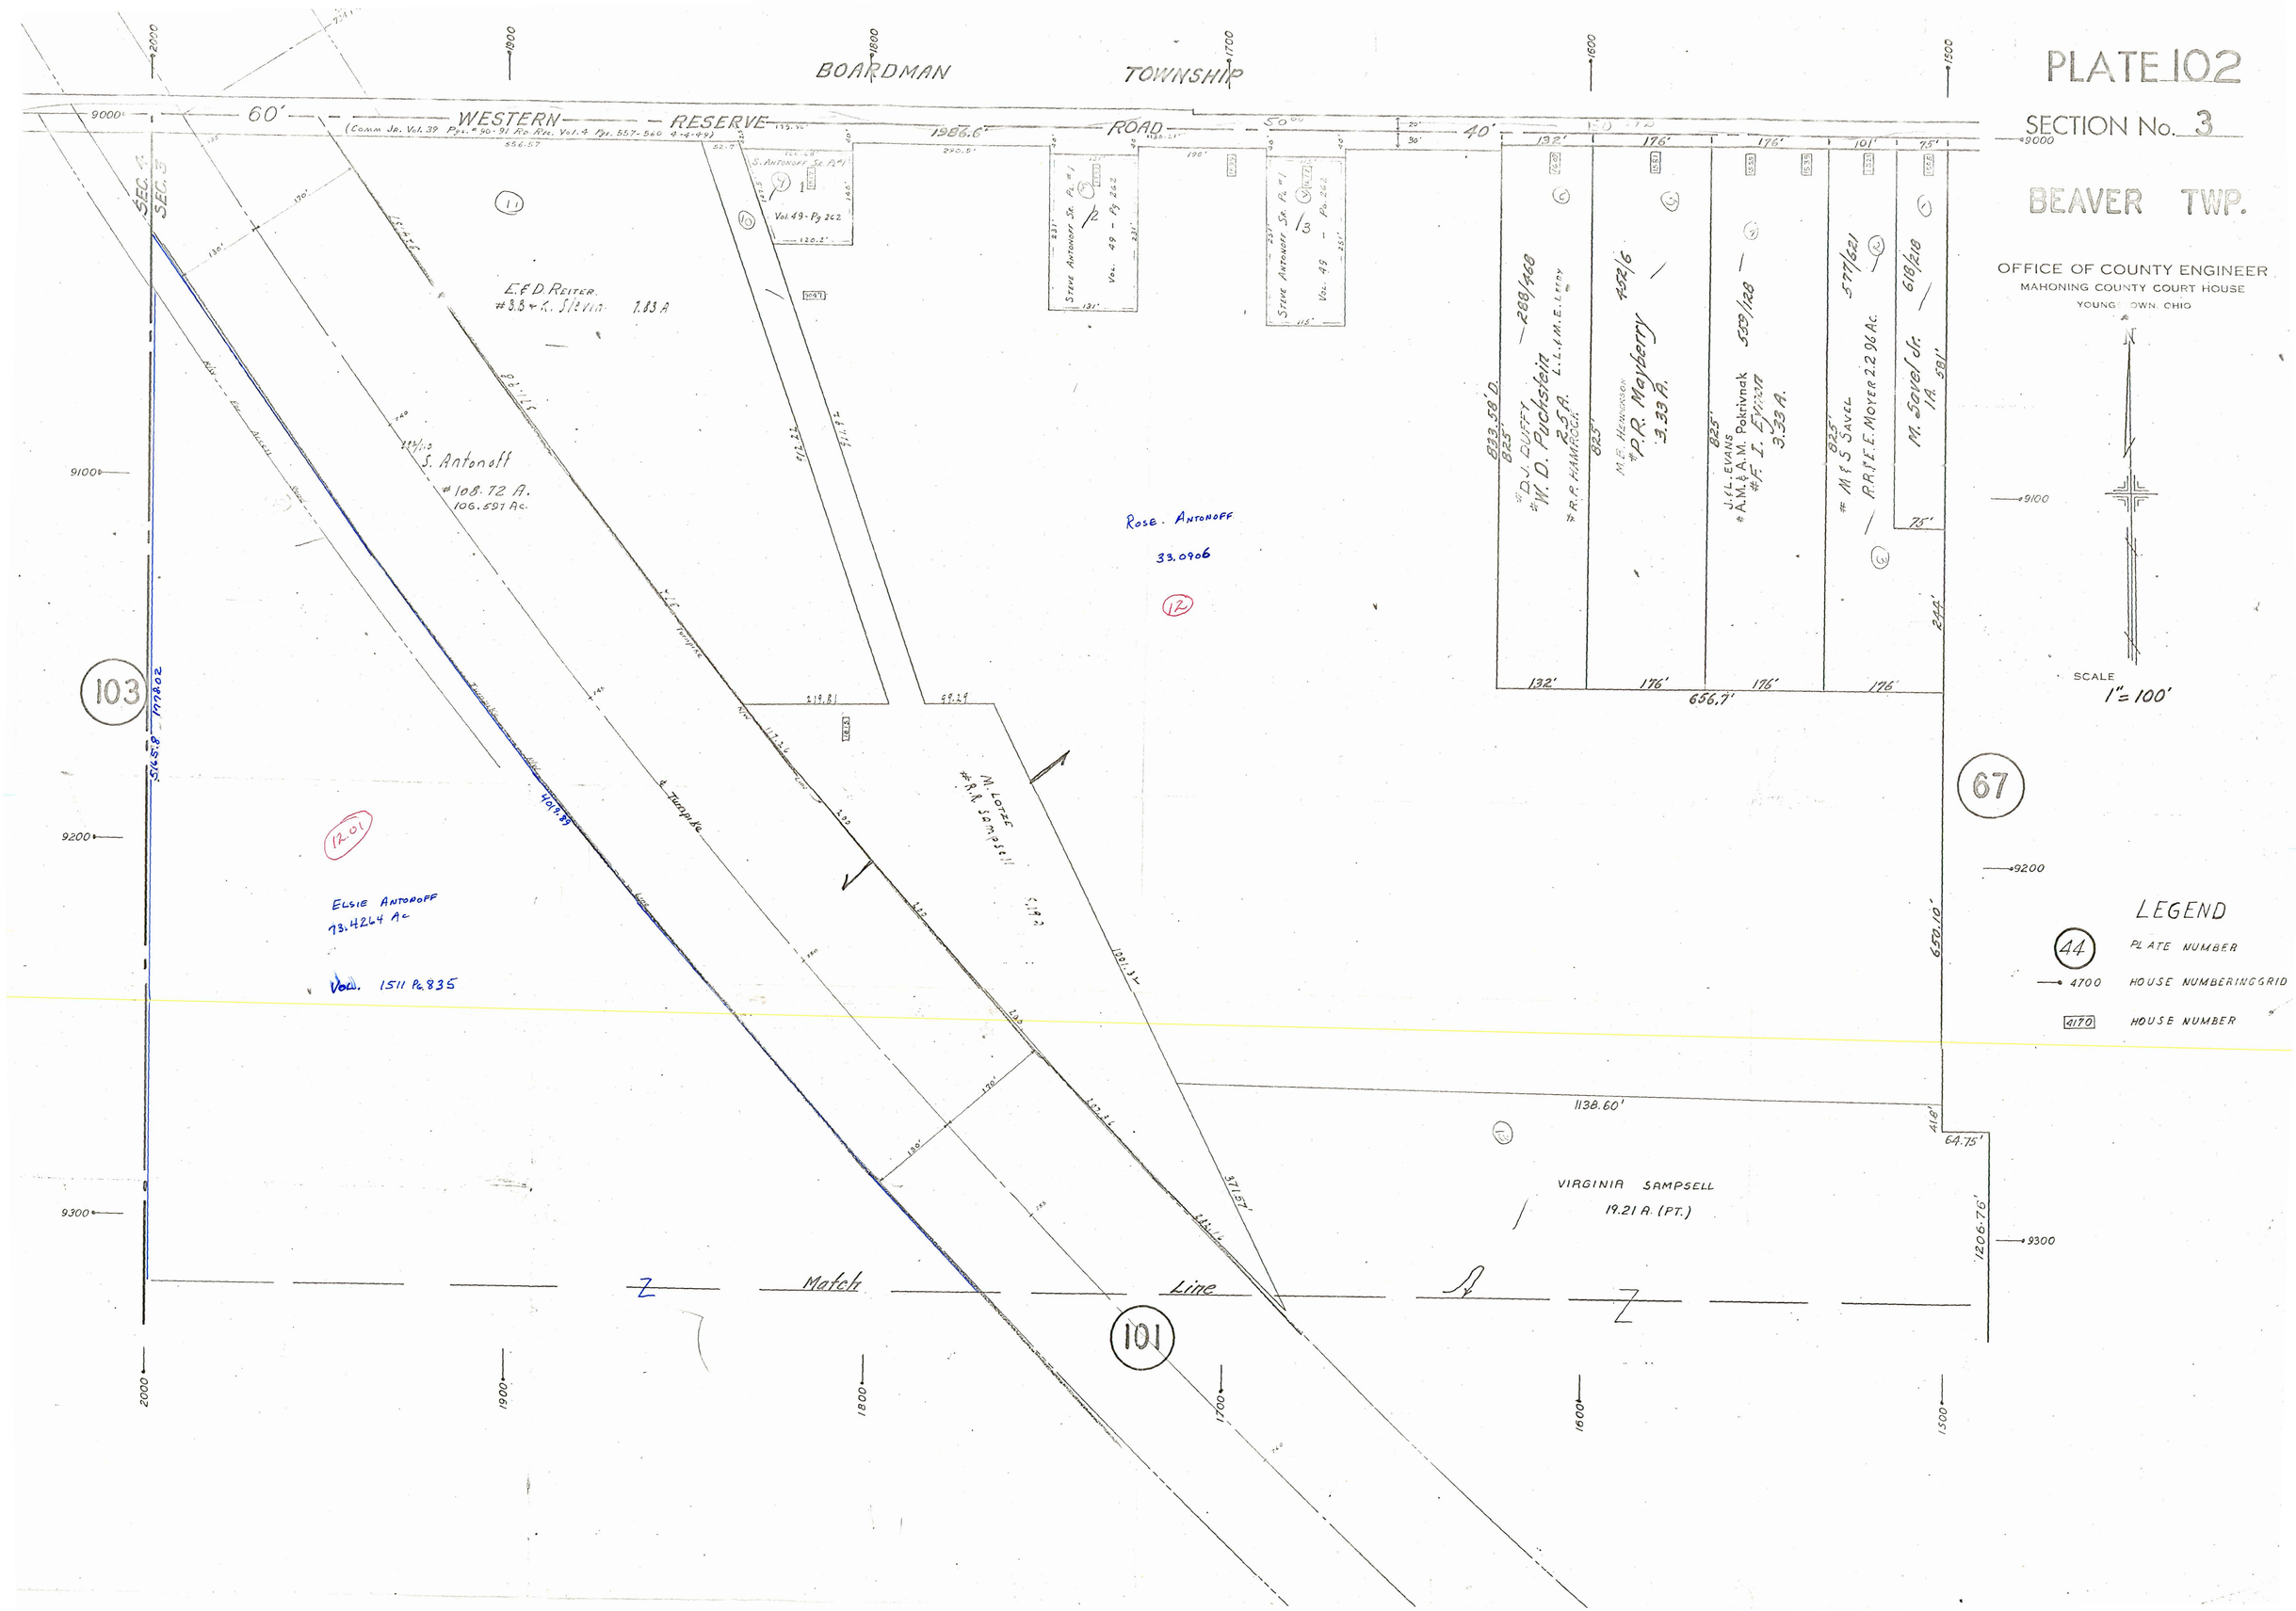
PLATE 102
SECTION No. 3
BEAVER TWP.
OFFICE OF COUNTY ENGINEER
MAHONING COUNTY COURT HOUSE
YOUNGSTOWN, OHIO
SCALE
1" = 100'
BOARDMAN TOWNSHIP
60' WESTERN RESERVE ROAD
(Comm Jo. Vol. 39 Pgs. #90-91 Rd Rec. Vol. 4 Pgs. 557-560 4-4-49)
1986.6'
40'
SEC. 4
SEC. 3
E. & D. REITER
#3.8 + K. SILVIUS 7.83 A
S. ANTONOFF
#108.72 A.
106.597 Ac.
S. ANTONOFF Sr. Pl. #1
Vol. 49 - Pg 262
1/2
1/3
ROSE ANTONOFF
33.0906
ELSIE ANTONOFF
73.4264 Ac
VOL. 1511 Pg. 835
N. LOTZE
#R.R. SAMPSELL
D.J. DUFFY
#W. D. Puckstein
#R.R. HAMROCK
L.L. & M.E. LEEDY
M.E. HEMMINGER
#P.R. Mayberry
3.33 A.
J. & L. EVANS
#A.M. & A.M. Pokrivnak
#F. I. Eyman
3.33 A.
#M. & S. SAVEL
P.R. & F.E. Moyer 2.2 96 Ac.
M. Sovel Jr.
1A 581'
656.7'
650.10'
1138.60'
64.75'
1206.76'
VIRGINIA SAMPSELL
19.21 A. (PT.)
Match Line
103
101
67
LEGEND
44 PLATE NUMBER
4700 HOUSE NUMBERING GRID
4170 HOUSE NUMBER