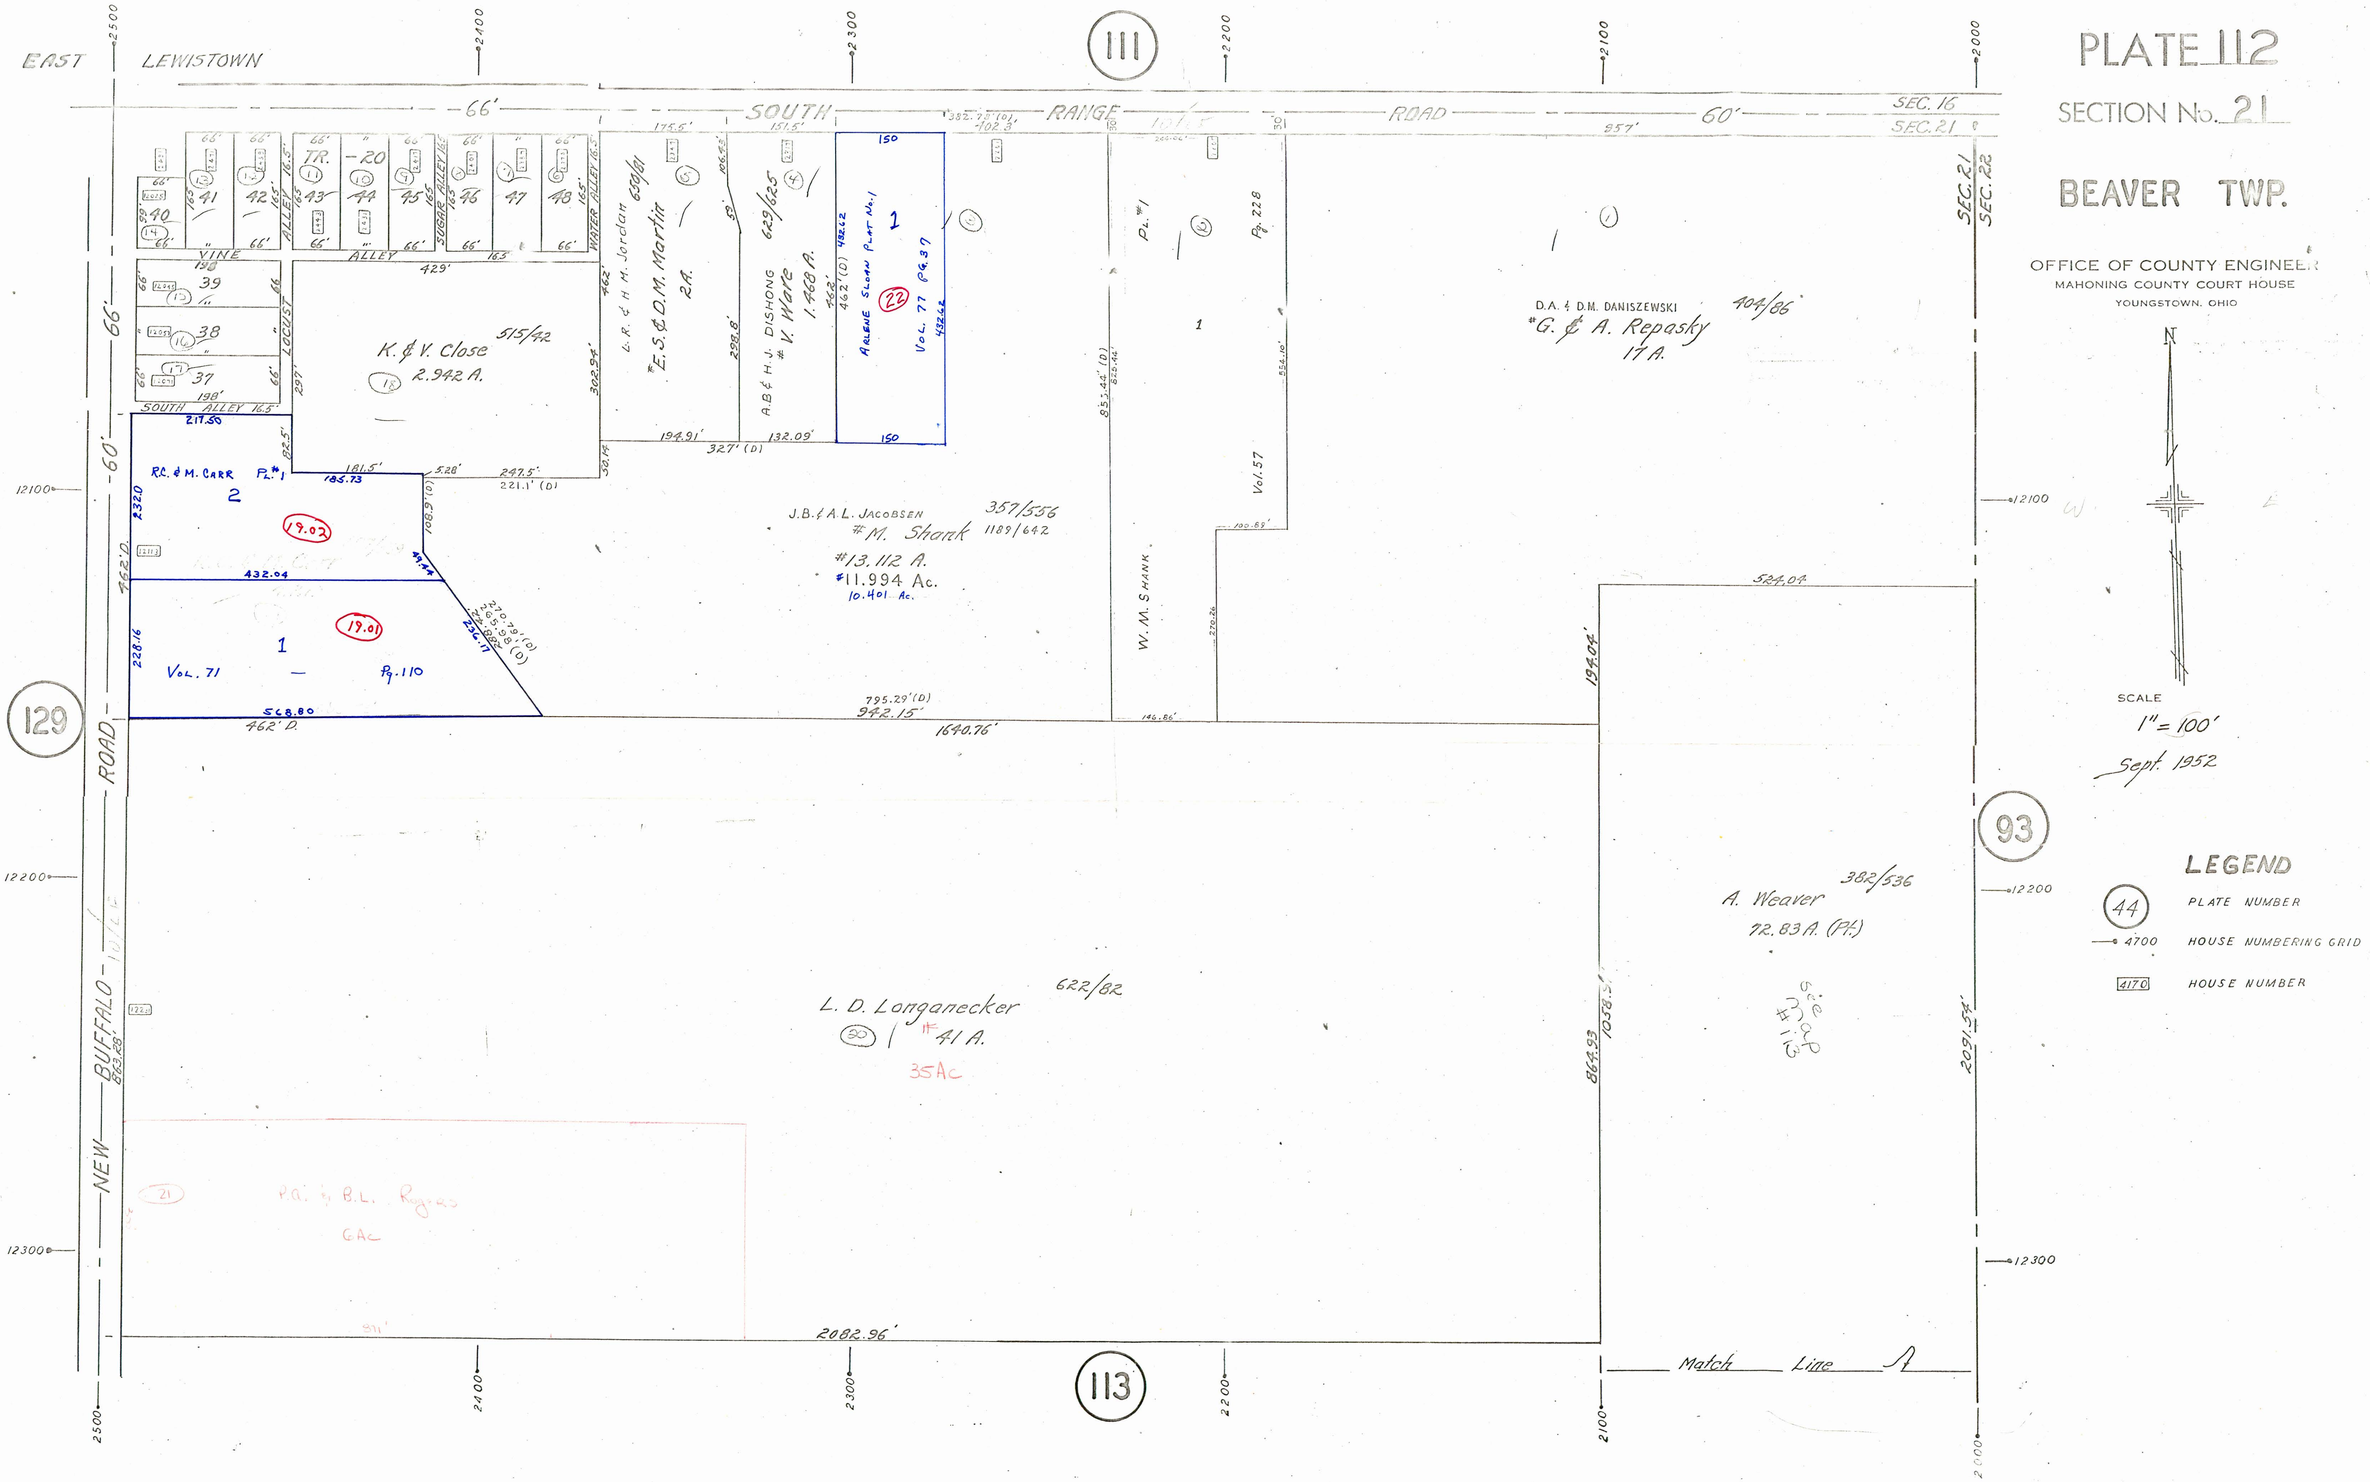
PLATE 112
SECTION No. 21
BEAVER TWP.
OFFICE OF COUNTY ENGINEER
MAHONING COUNTY COURT HOUSE
YOUNGSTOWN, OHIO
SCALE
1" = 100'
Sept. 1952
LEGEND
44 PLATE NUMBER
4700 HOUSE NUMBERING GRID
4170 HOUSE NUMBER
EAST LEWISTOWN
SOUTH RANGE ROAD
NEW BUFFALO ROAD
SEC. 16
SEC. 21
SEC. 22
111
113
129
93
K. & V. Close
515/42
2.942 A.
R.C. & M. CARR
Pl. #1
Vol. 71
Pg. 110
L.R. & H.M. Jordan
650/81
#E.S. & D.M. Martin
2A.
A.B. & H.J. DISHONG
629/625
#V. Ware
1.468 A.
ARLENE SLOAN PLAT No. 1
Vol. 77 Pg. 37
J.B. & A.L. JACOBSEN
357/556
1189/642
#M. Shank
#13.112 A.
#11.994 Ac.
10.401 Ac.
W.M. SHANK
Pl. #1
Pg. 228
Vol. 57
D.A. & D.M. DANISZEWSKI
404/86
#G. & A. Repasky
17 A.
A. Weaver
382/536
72.83 A. (Pt.)
L. D. Longanecker
622/82
#41 A.
35Ac
P.A. & B.L. Rogers
6Ac
Match Line
2082.96'
1640.76'
942.15'
2091.54'
1058.5'
864.93'
524.04'
194.04'
2500
2400
2300
2200
2100
2000
12100
12200
12300