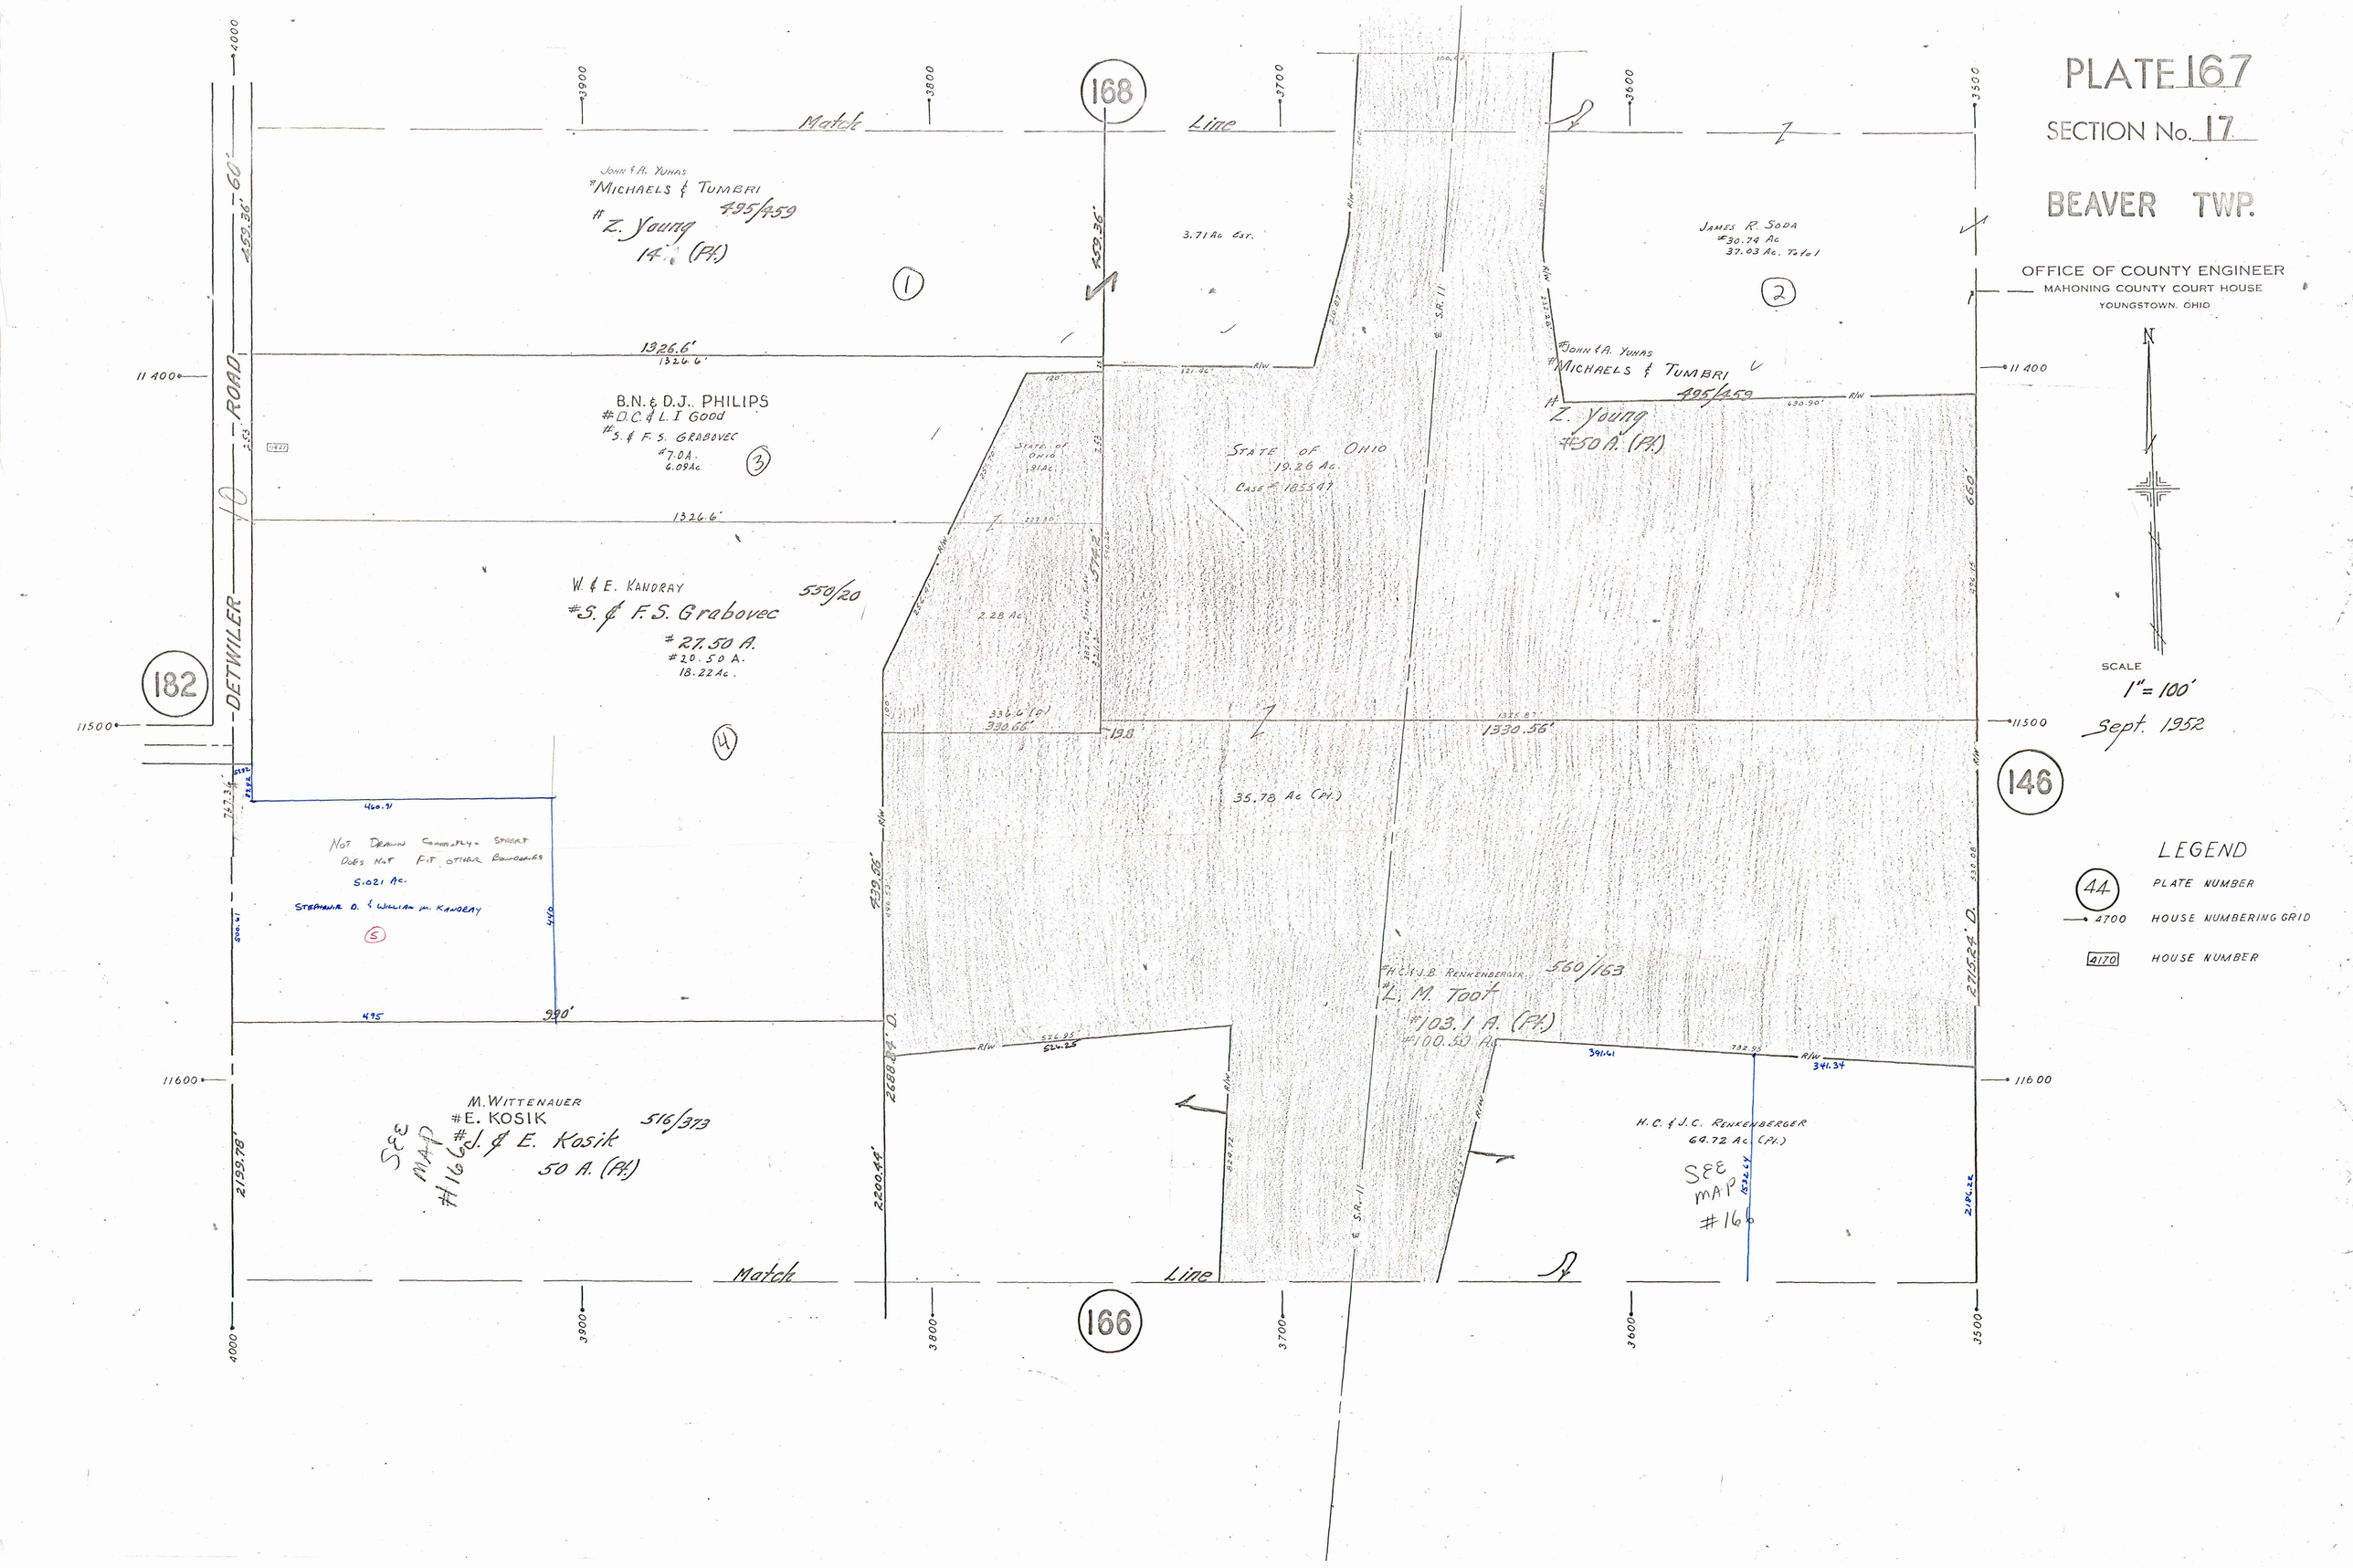
PLATE 167
SECTION No. 17
BEAVER TWP.
OFFICE OF COUNTY ENGINEER
MAHONING COUNTY COURT HOUSE
YOUNGSTOWN, OHIO
SCALE
1" = 100'
Sept. 1952
LEGEND
44 PLATE NUMBER
4700 HOUSE NUMBERING GRID
4170 HOUSE NUMBER
Match Line
168
166
182
146
DETWILER ROAD
JOHN & A. YUHAS
#MICHAELS & TUMBRI
495/459
#Z. Young
14 (Pt.)
B.N. & D.J. PHILIPS
#D.C. & L.I. Good
#S. & F.S. GRABOVEC
#7.0A.
6.09Ac
W. & E. KANDRAY
550/20
#S. & F.S. Grabovec
#27.50 A.
#20.50 A.
18.22Ac.
NOT DRAWN COMPLETELY - SPRAYT DOES NOT FIT OTHER BOUNDARIES
5.021 Ac.
STEPHANIE D. & WILLIAM M. KANDRAY
M. WITTENAUER
#E. KOSIK
516/373
#J. & E. Kosik
50 A. (Pt.)
SEE MAP #166
STATE OF OHIO
19.26 Ac.
CASE # 185547
3.71 Ac Est.
JAMES R. SODA
#30.74 Ac
37.03 Ac. Total
#JOHN & A. YUHAS
#MICHAELS & TUMBRI
495/459
#Z. Young
#50 A. (Pt.)
35.78 Ac (Pt.)
#H.C. & J.B. RENKENBERGER
560/163
#L. M. Toot
#103.1 A. (Pt.)
#100.50 Ac.
H.C. & J.C. RENKENBERGER
64.72 Ac. (Pt.)
SEE MAP #166
1326.6'
1330.56'
990'
2199.78'
2200.44'
2688.84' D.
2715.24' D.
11400
11500
11600
3900
3800
3700
3600
3500
4000