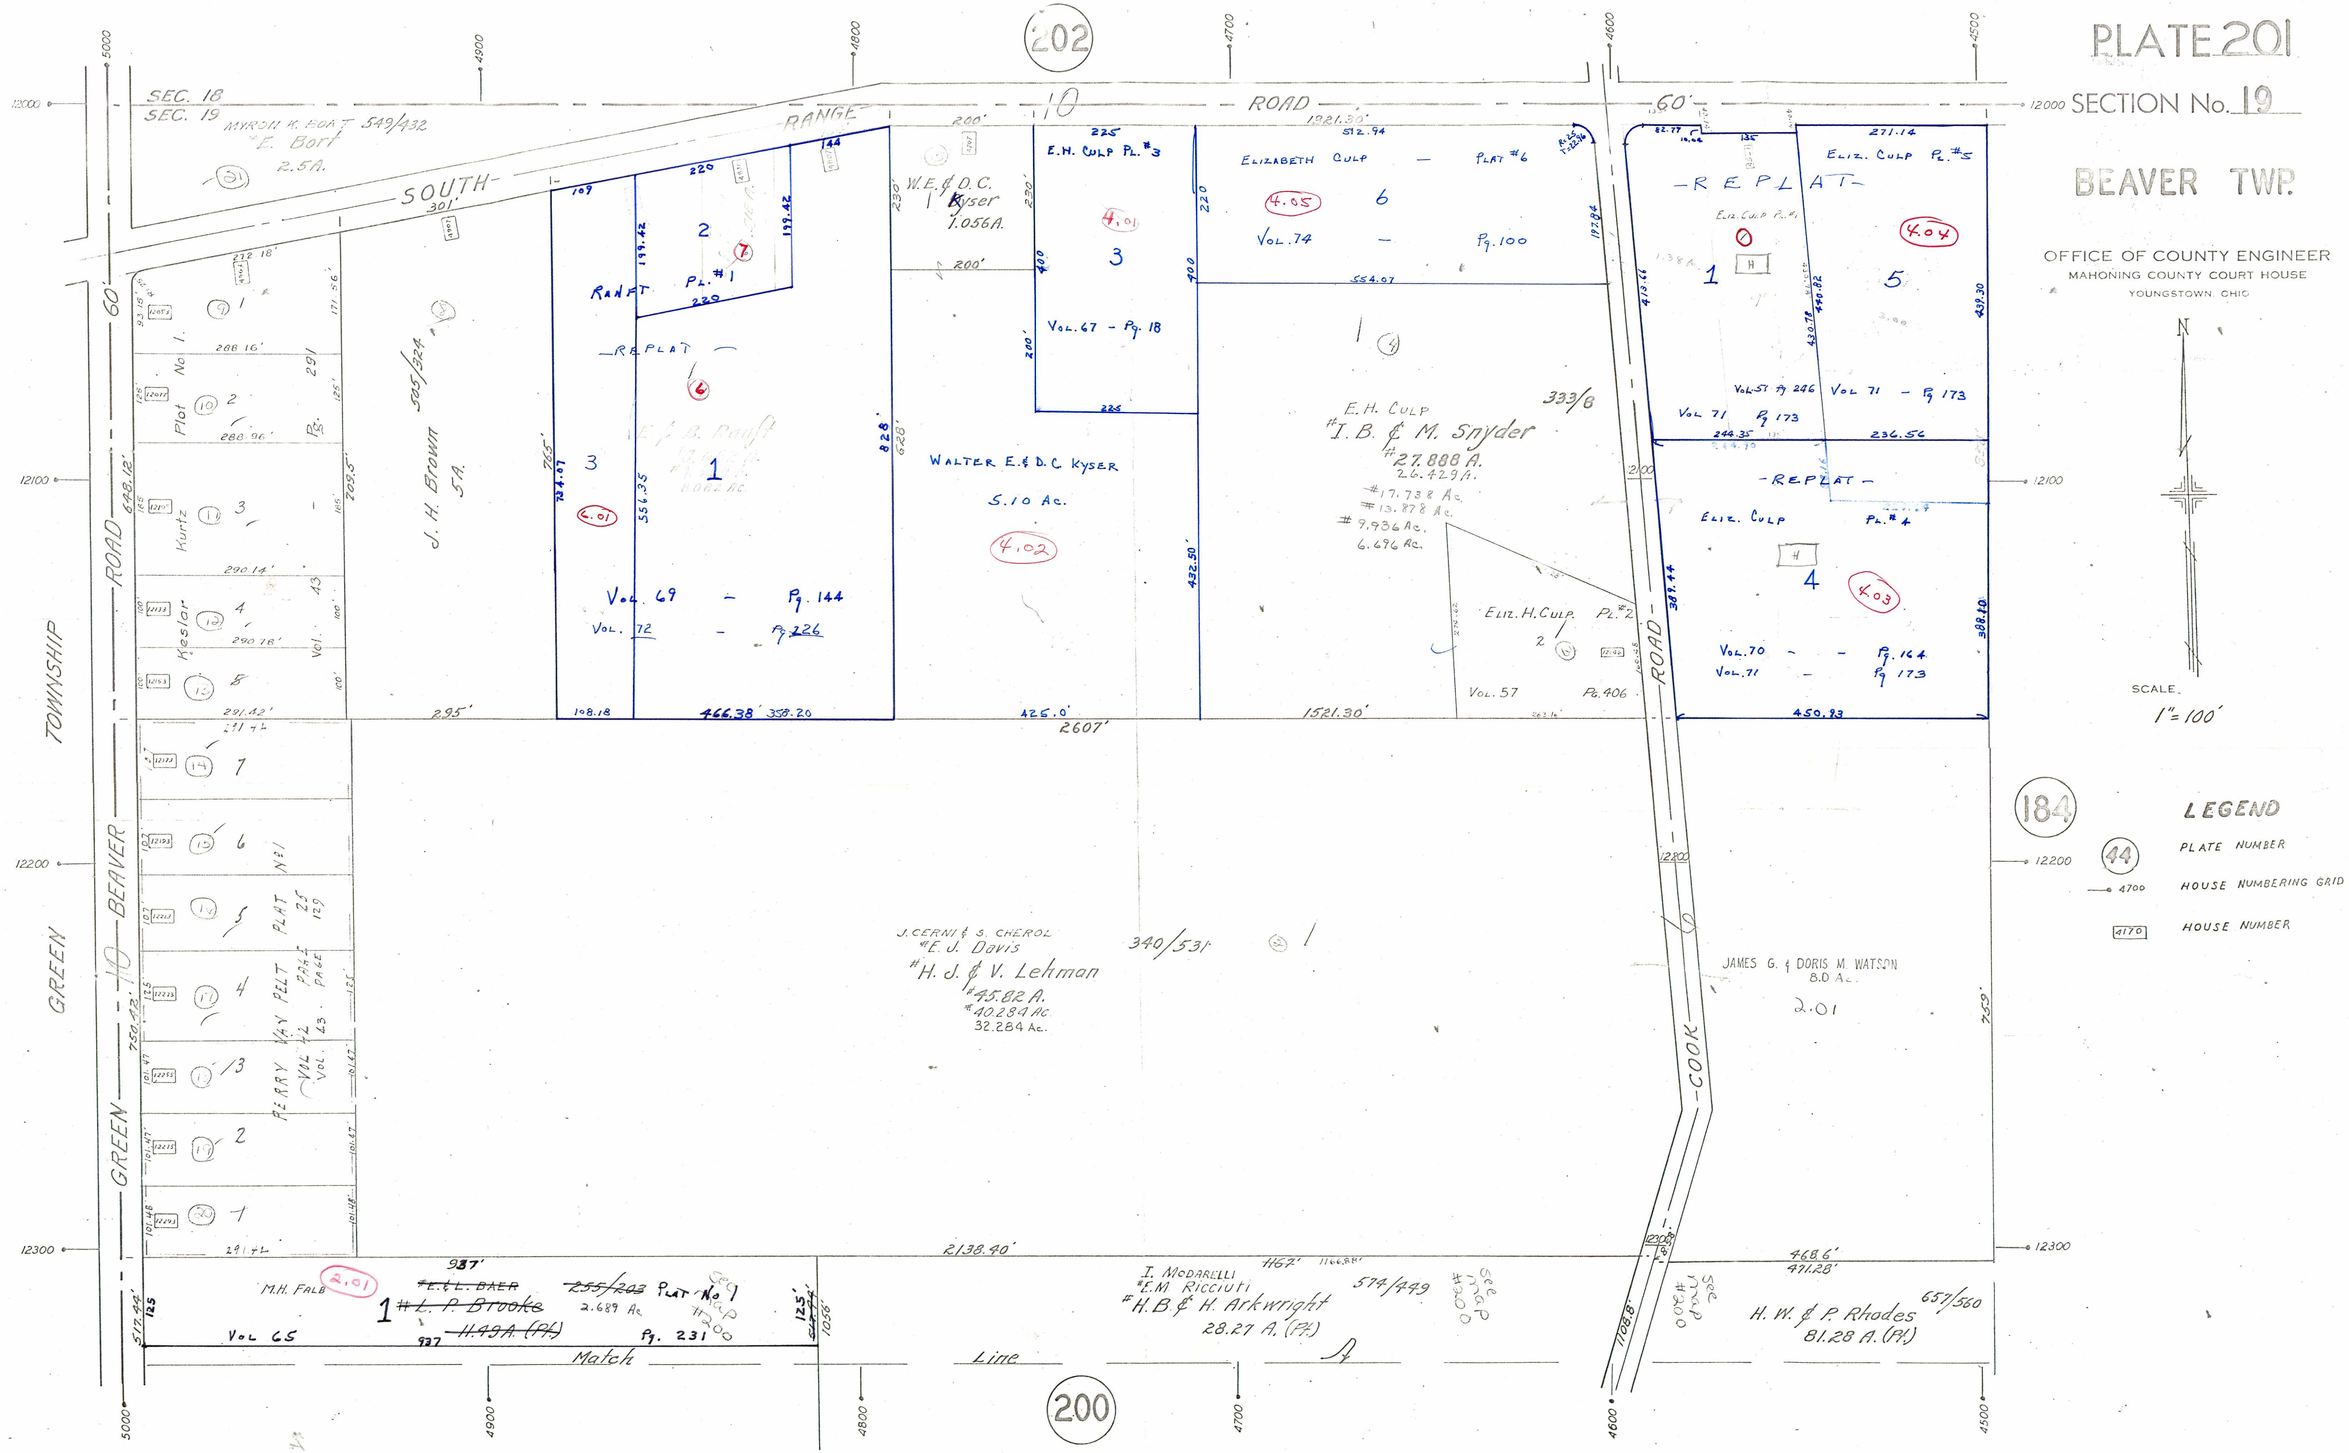
PLATE 201
SECTION No. 19
BEAVER TWP.
OFFICE OF COUNTY ENGINEER
MAHONING COUNTY COURT HOUSE
YOUNGSTOWN, OHIO
SCALE 1" = 100'
LEGEND
PLATE NUMBER
HOUSE NUMBERING GRID
HOUSE NUMBER
SEC. 18
SEC. 19
MYRON K. BORT 549/432
E. Bort 2.5A.
SOUTH RANGE 10 ROAD
60'
TOWNSHIP ROAD
GREEN BEAVER
Plot No. 1
Kurtz
Kesler
J. H. BROWN 5A.
505/524
RANFT PL. #1
-REPLAT-
Vol. 69 - Pg. 144
Vol. 72 - Pg. 226
W.E. & D.C. Kyser 1.056A.
WALTER E. & D.C. KYSER 5.10 Ac.
E.H. CULP PL. #3
Vol. 67 - Pg. 18
ELIZABETH CULP - PLAT #6
Vol. 74 - Pg. 100
E.H. CULP
#I.B. & M. Snyder
#27.888 A.
26.429 A.
#17.788 Ac.
#13.878 Ac.
#9.936 Ac.
6.696 Ac.
333/6
ELIZ. H. CULP PL. #2
Vol. 57 Pg. 406
ELIZ. CULP PL. #5
Vol. 71 - Pg. 173
ELIZ. CULP PL. #4
Vol. 70 - Pg. 164
Vol. 71 - Pg. 173
J. CERNI & S. CHEROL
#E.J. Davis
#H.J. & V. Lehman
#45.82 A.
#40.284 Ac.
32.284 Ac.
340/531
JAMES G. & DORIS M. WATSON 8.0 Ac.
2.01
COOK ROAD
M.H. FALB
E.L.L. BAER
L.P. Brooks
H.49A. (PK)
255/203
PLAT No. 1
2.689 Ac.
Vol. 65 Pg. 231
Match Line
T. MODARELLI
#E.M. RICCIUTI
#H.B. & H. Arkwright
28.27 A. (PK)
574/479
see map #300
H. W. & P. Rhodes
81.28 A. (PK)
657/560
184
200
44