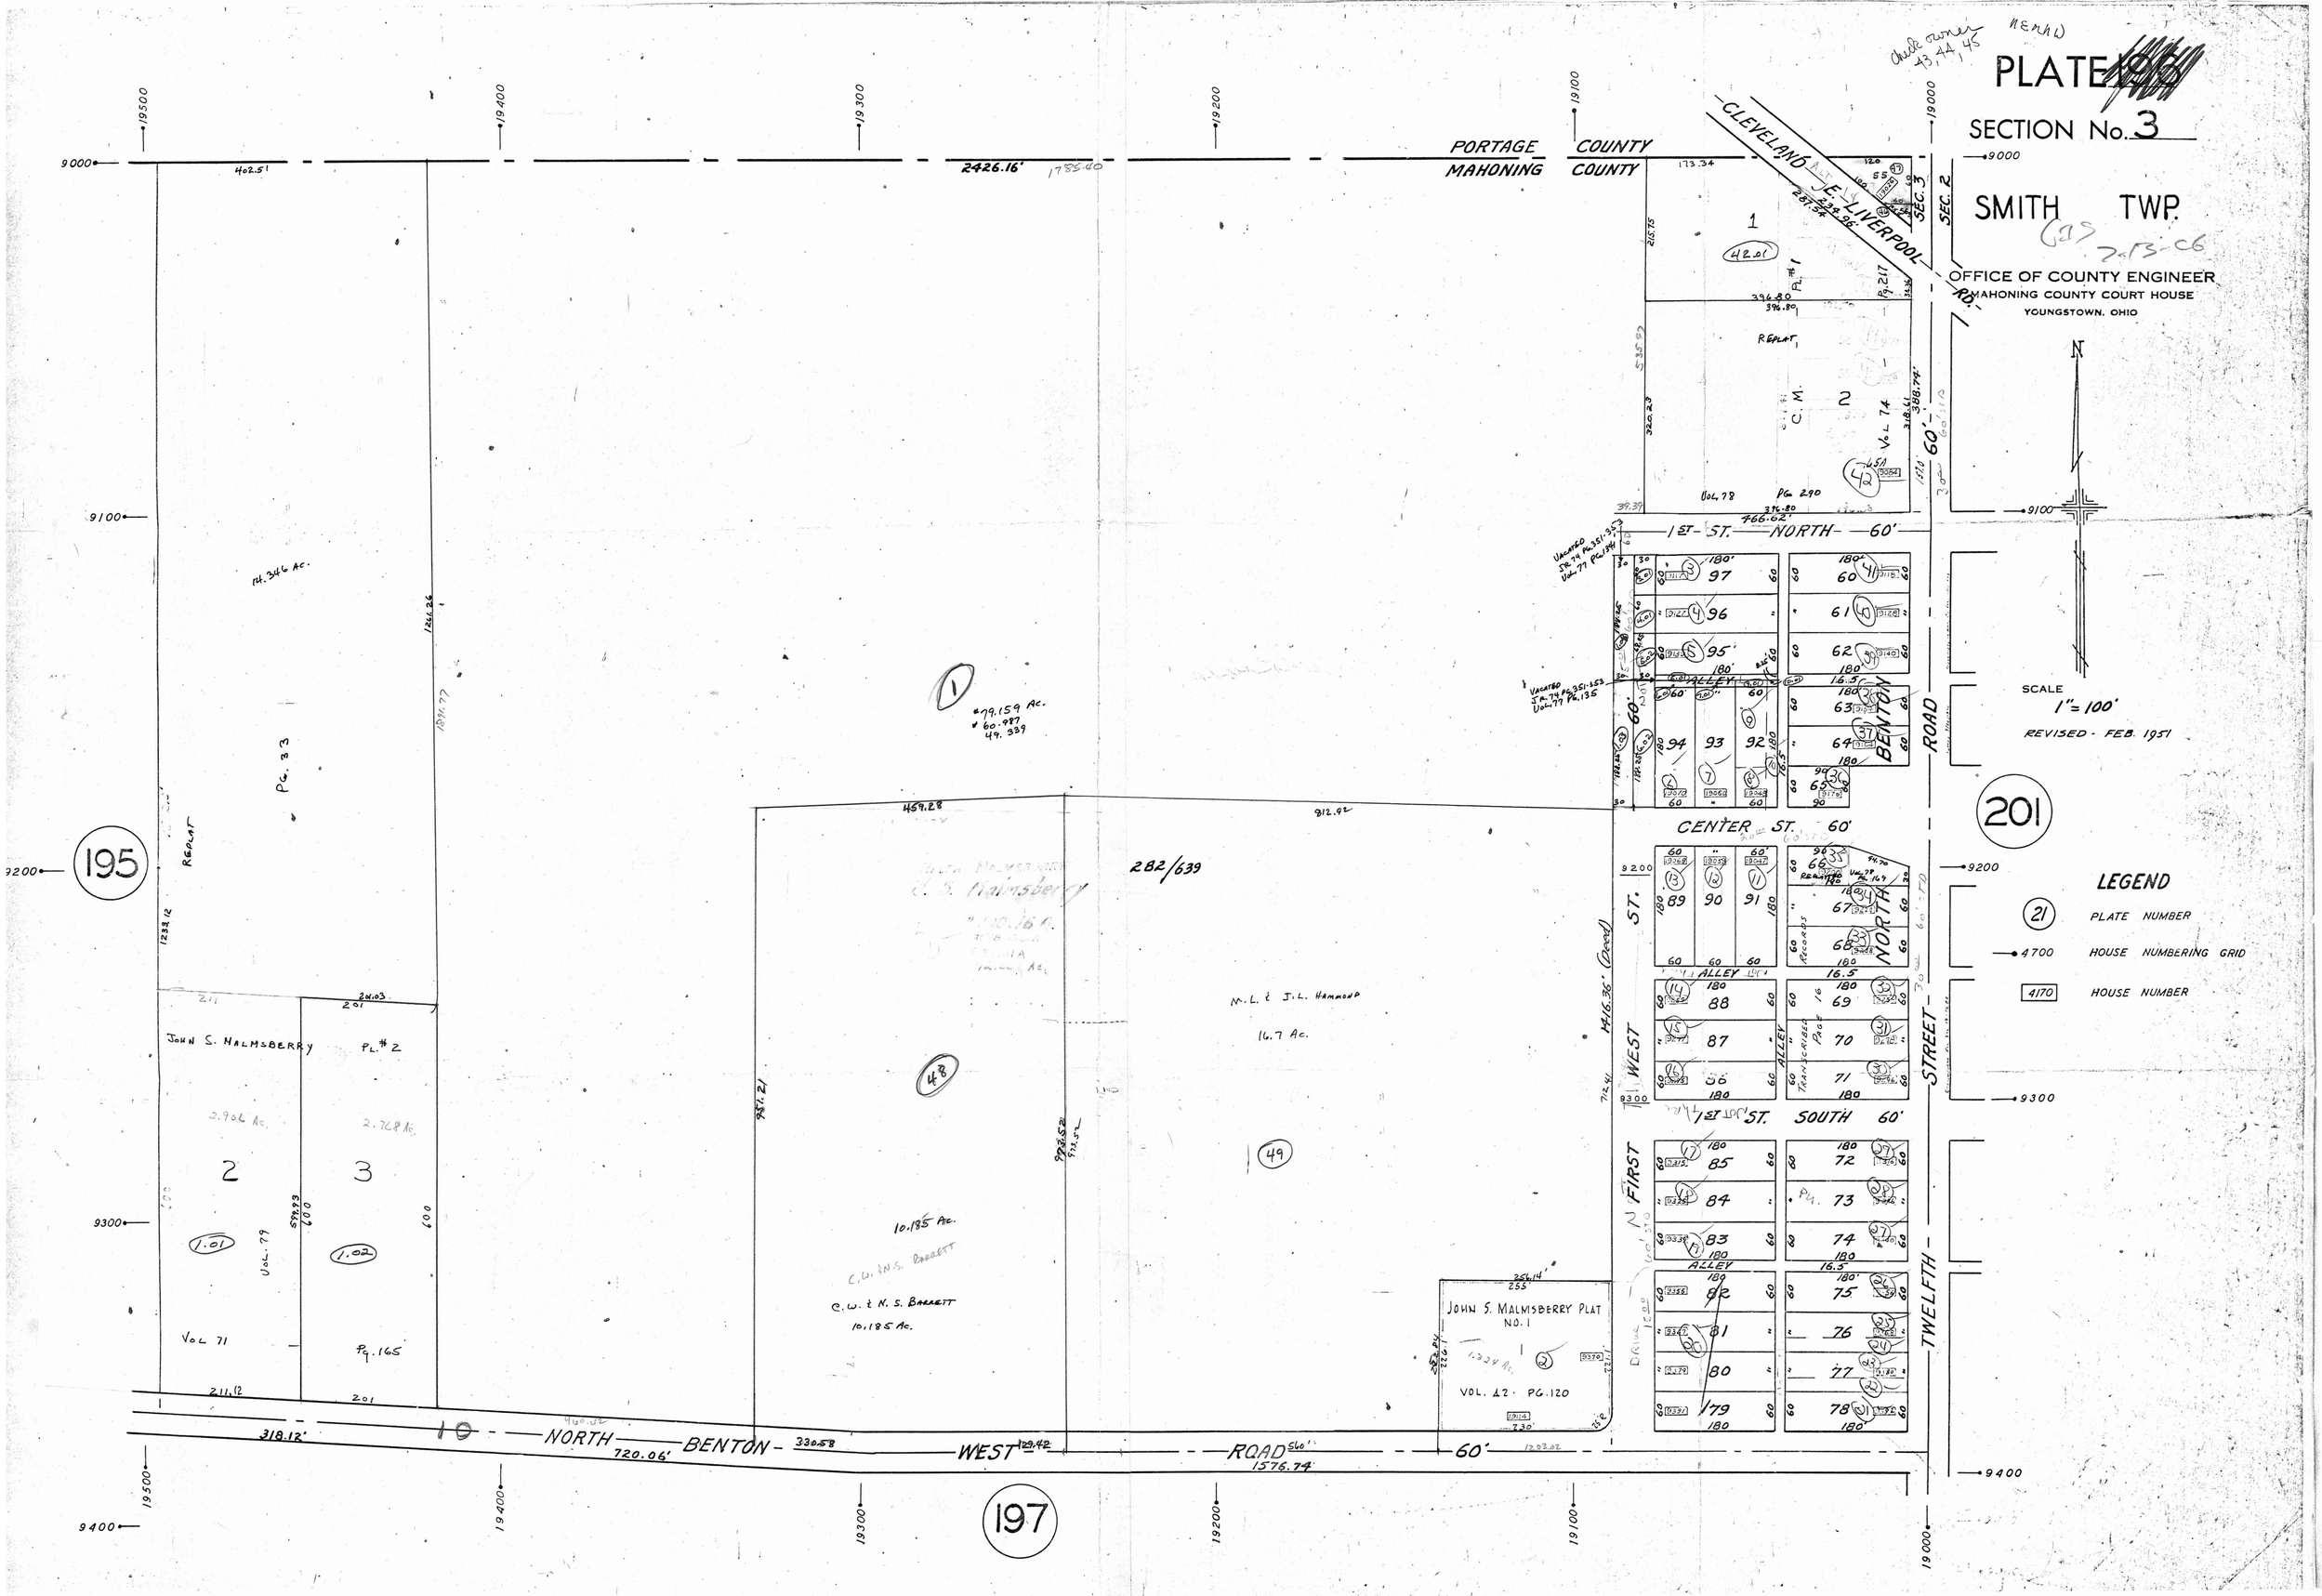
PLATE 196
SECTION No. 3
SMITH TWP.
OFFICE OF COUNTY ENGINEER
MAHONING COUNTY COURT HOUSE
YOUNGSTOWN, OHIO
SCALE
1" = 100'
REVISED - FEB. 1951
LEGEND
PLATE NUMBER
HOUSE NUMBERING GRID
HOUSE NUMBER
PORTAGE COUNTY
MAHONING COUNTY
CLEVELAND E. LIVERPOOL RD.
1ST ST. NORTH 60'
CENTER ST. 60'
1ST ST. SOUTH 60'
FIRST WEST ST.
TWELFTH STREET ROAD
NORTH BENTON WEST ROAD 60'
JOHN S. MALMSBERRY PLAT NO. 1
VOL. 42 · PG. 120
JOHN S. MALMSBERRY
M. L. & J. L. HAMMOND
16.7 Ac.
C. W. & N. S. BARRETT
10.185 Ac.
2426.16'
1576.74'
720.06'
318.12'
195
197
201