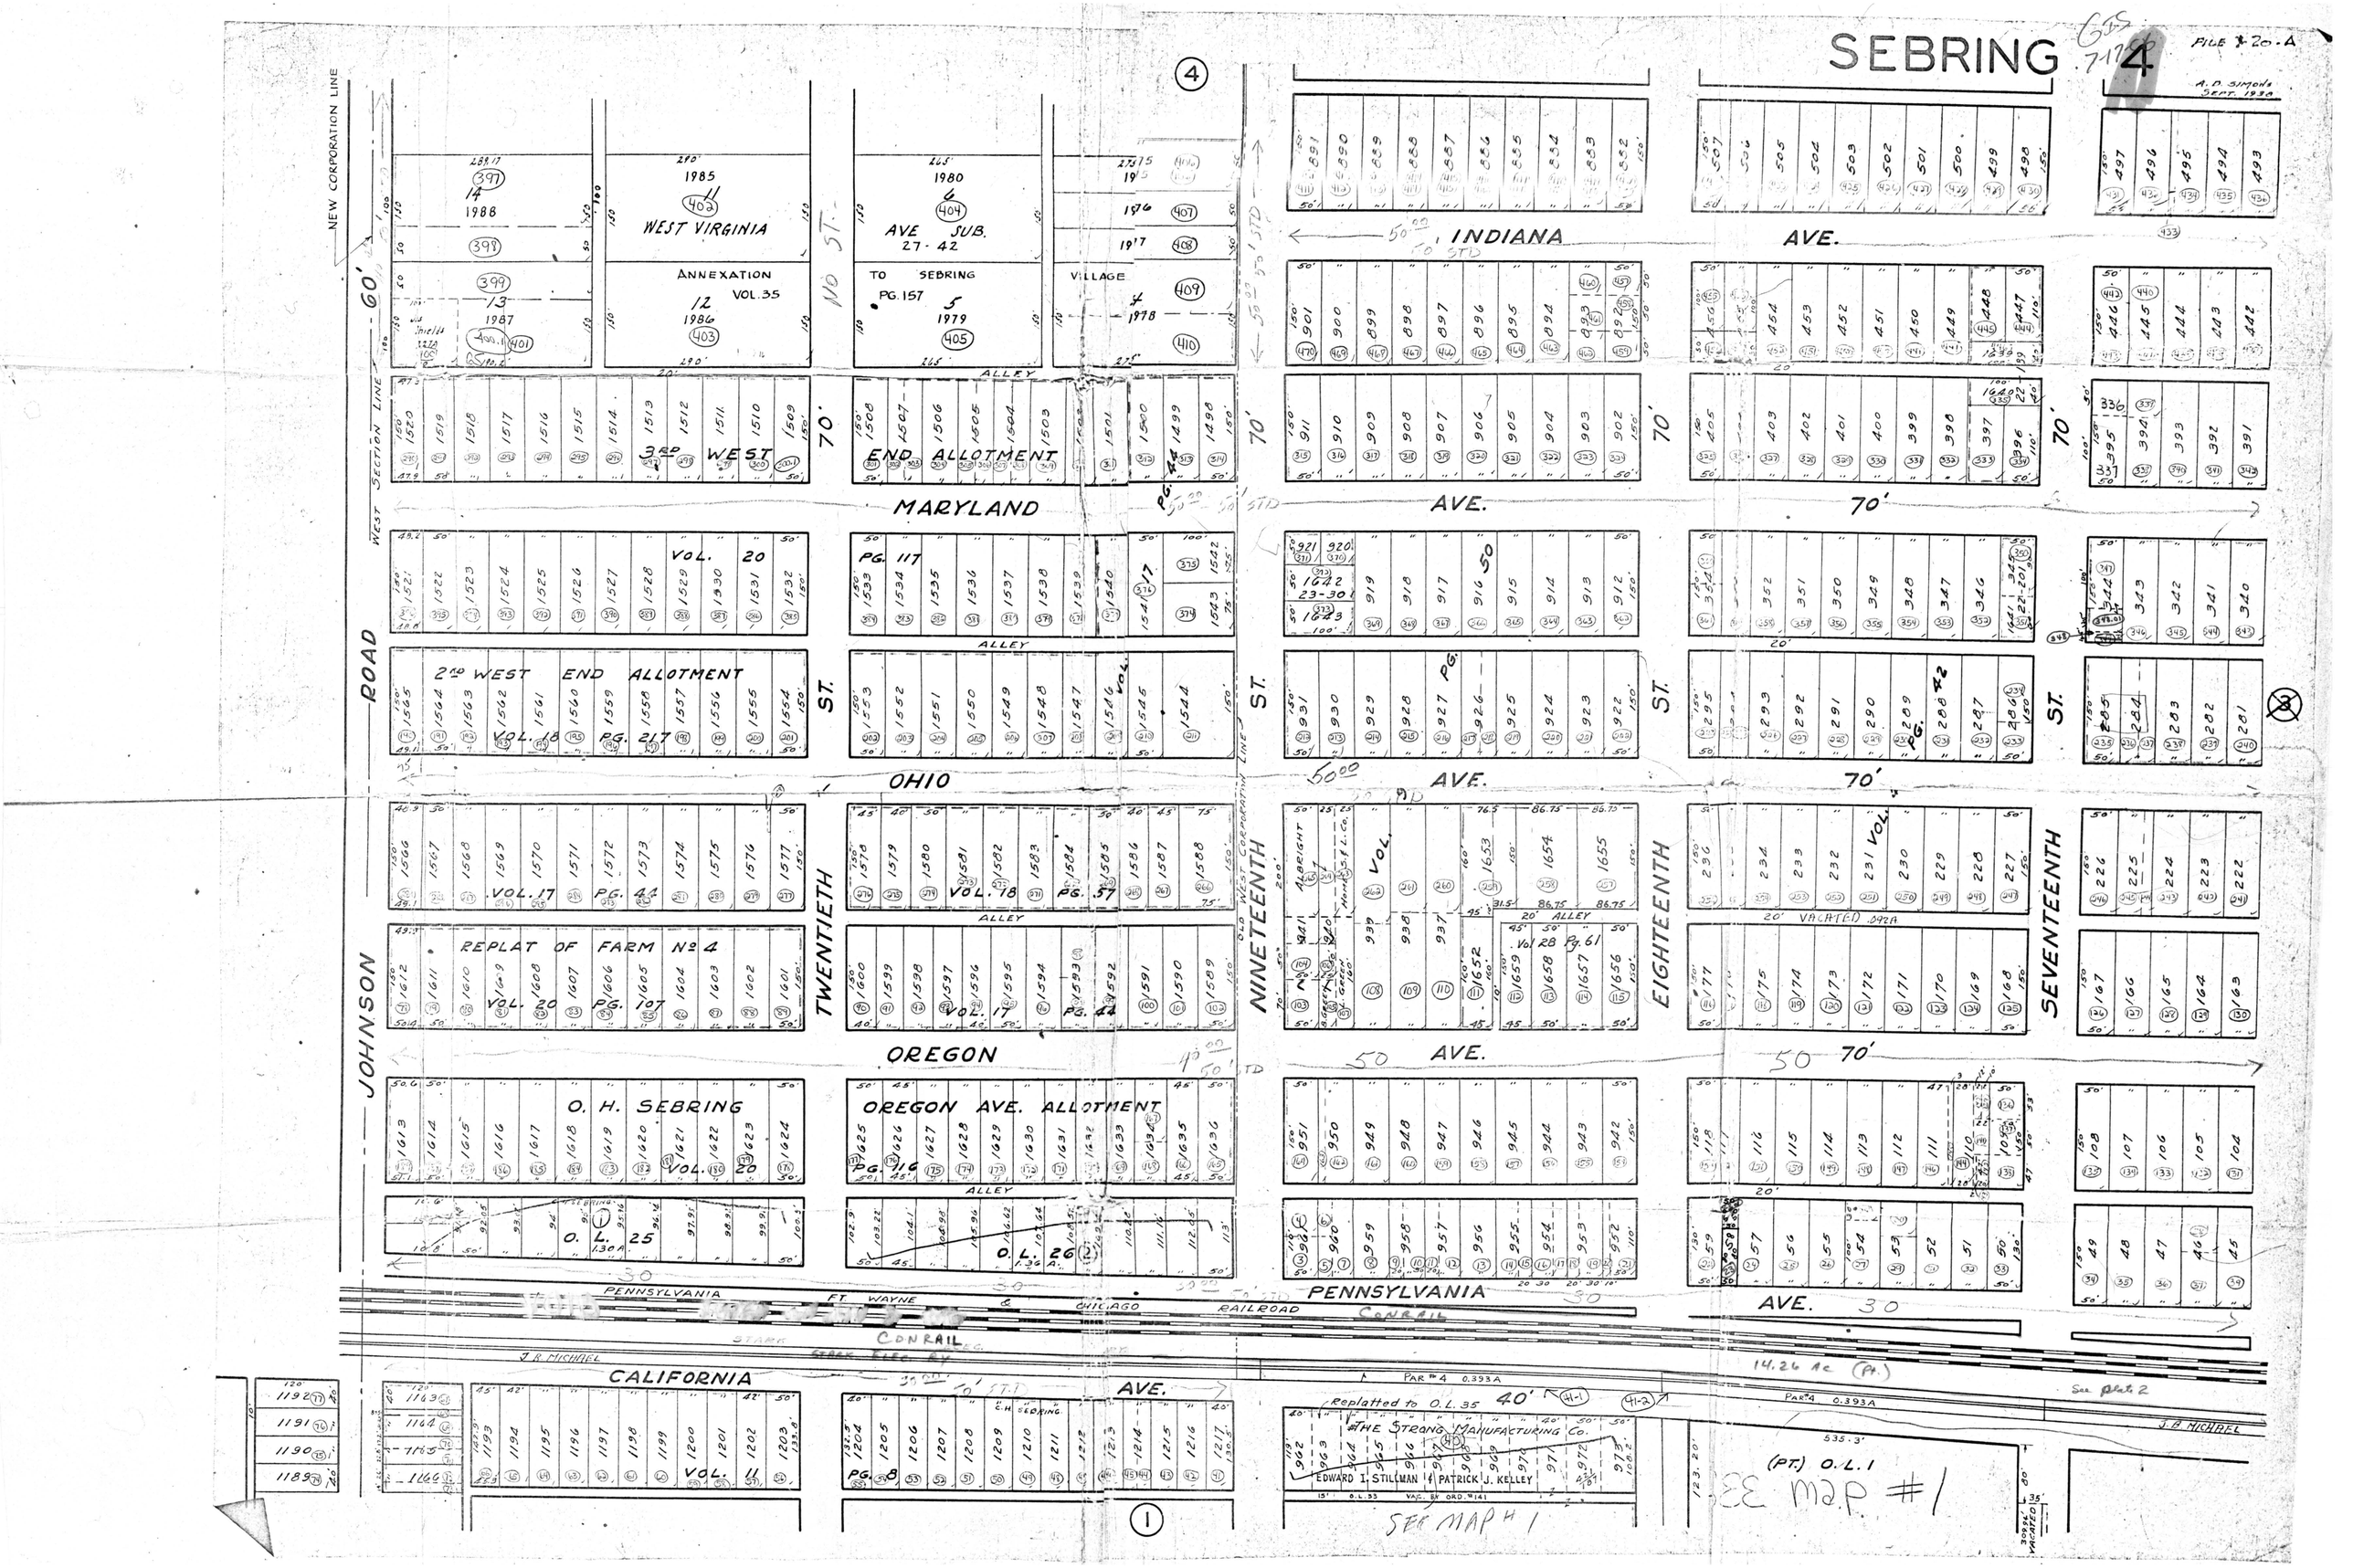
SEBRING 4
FILE # 20-A
A. D. SIMONS SEPT. 1938
NEW CORPORATION LINE
WEST SECTION LINE
JOHNSON ROAD
TWENTIETH ST.
NINETEENTH ST.
EIGHTEENTH ST.
SEVENTEENTH ST.
INDIANA AVE.
MARYLAND AVE.
OHIO AVE.
OREGON AVE.
PENNSYLVANIA AVE.
CALIFORNIA AVE.
WEST VIRGINIA
AVE SUB. 27-42
ANNEXATION TO SEBRING VILLAGE
VOL. 35
PG. 157
3RD WEST END ALLOTMENT
2ND WEST END ALLOTMENT
REPLAT OF FARM No 4
O. H. SEBRING
OREGON AVE. ALLOTMENT
O. L. 25
O. L. 26
PENNSYLVANIA FT. WAYNE & CHICAGO RAILROAD
CONRAIL
J. R. MICHAEL
14.26 Ac (Pt.)
See plate 2
Replatted to O.L. 35
THE STRONG MANUFACTURING CO.
EDWARD I. STILLMAN & PATRICK J. KELLEY
(PT.) O.L. 1
SEE MAP #1
#1 Map 33