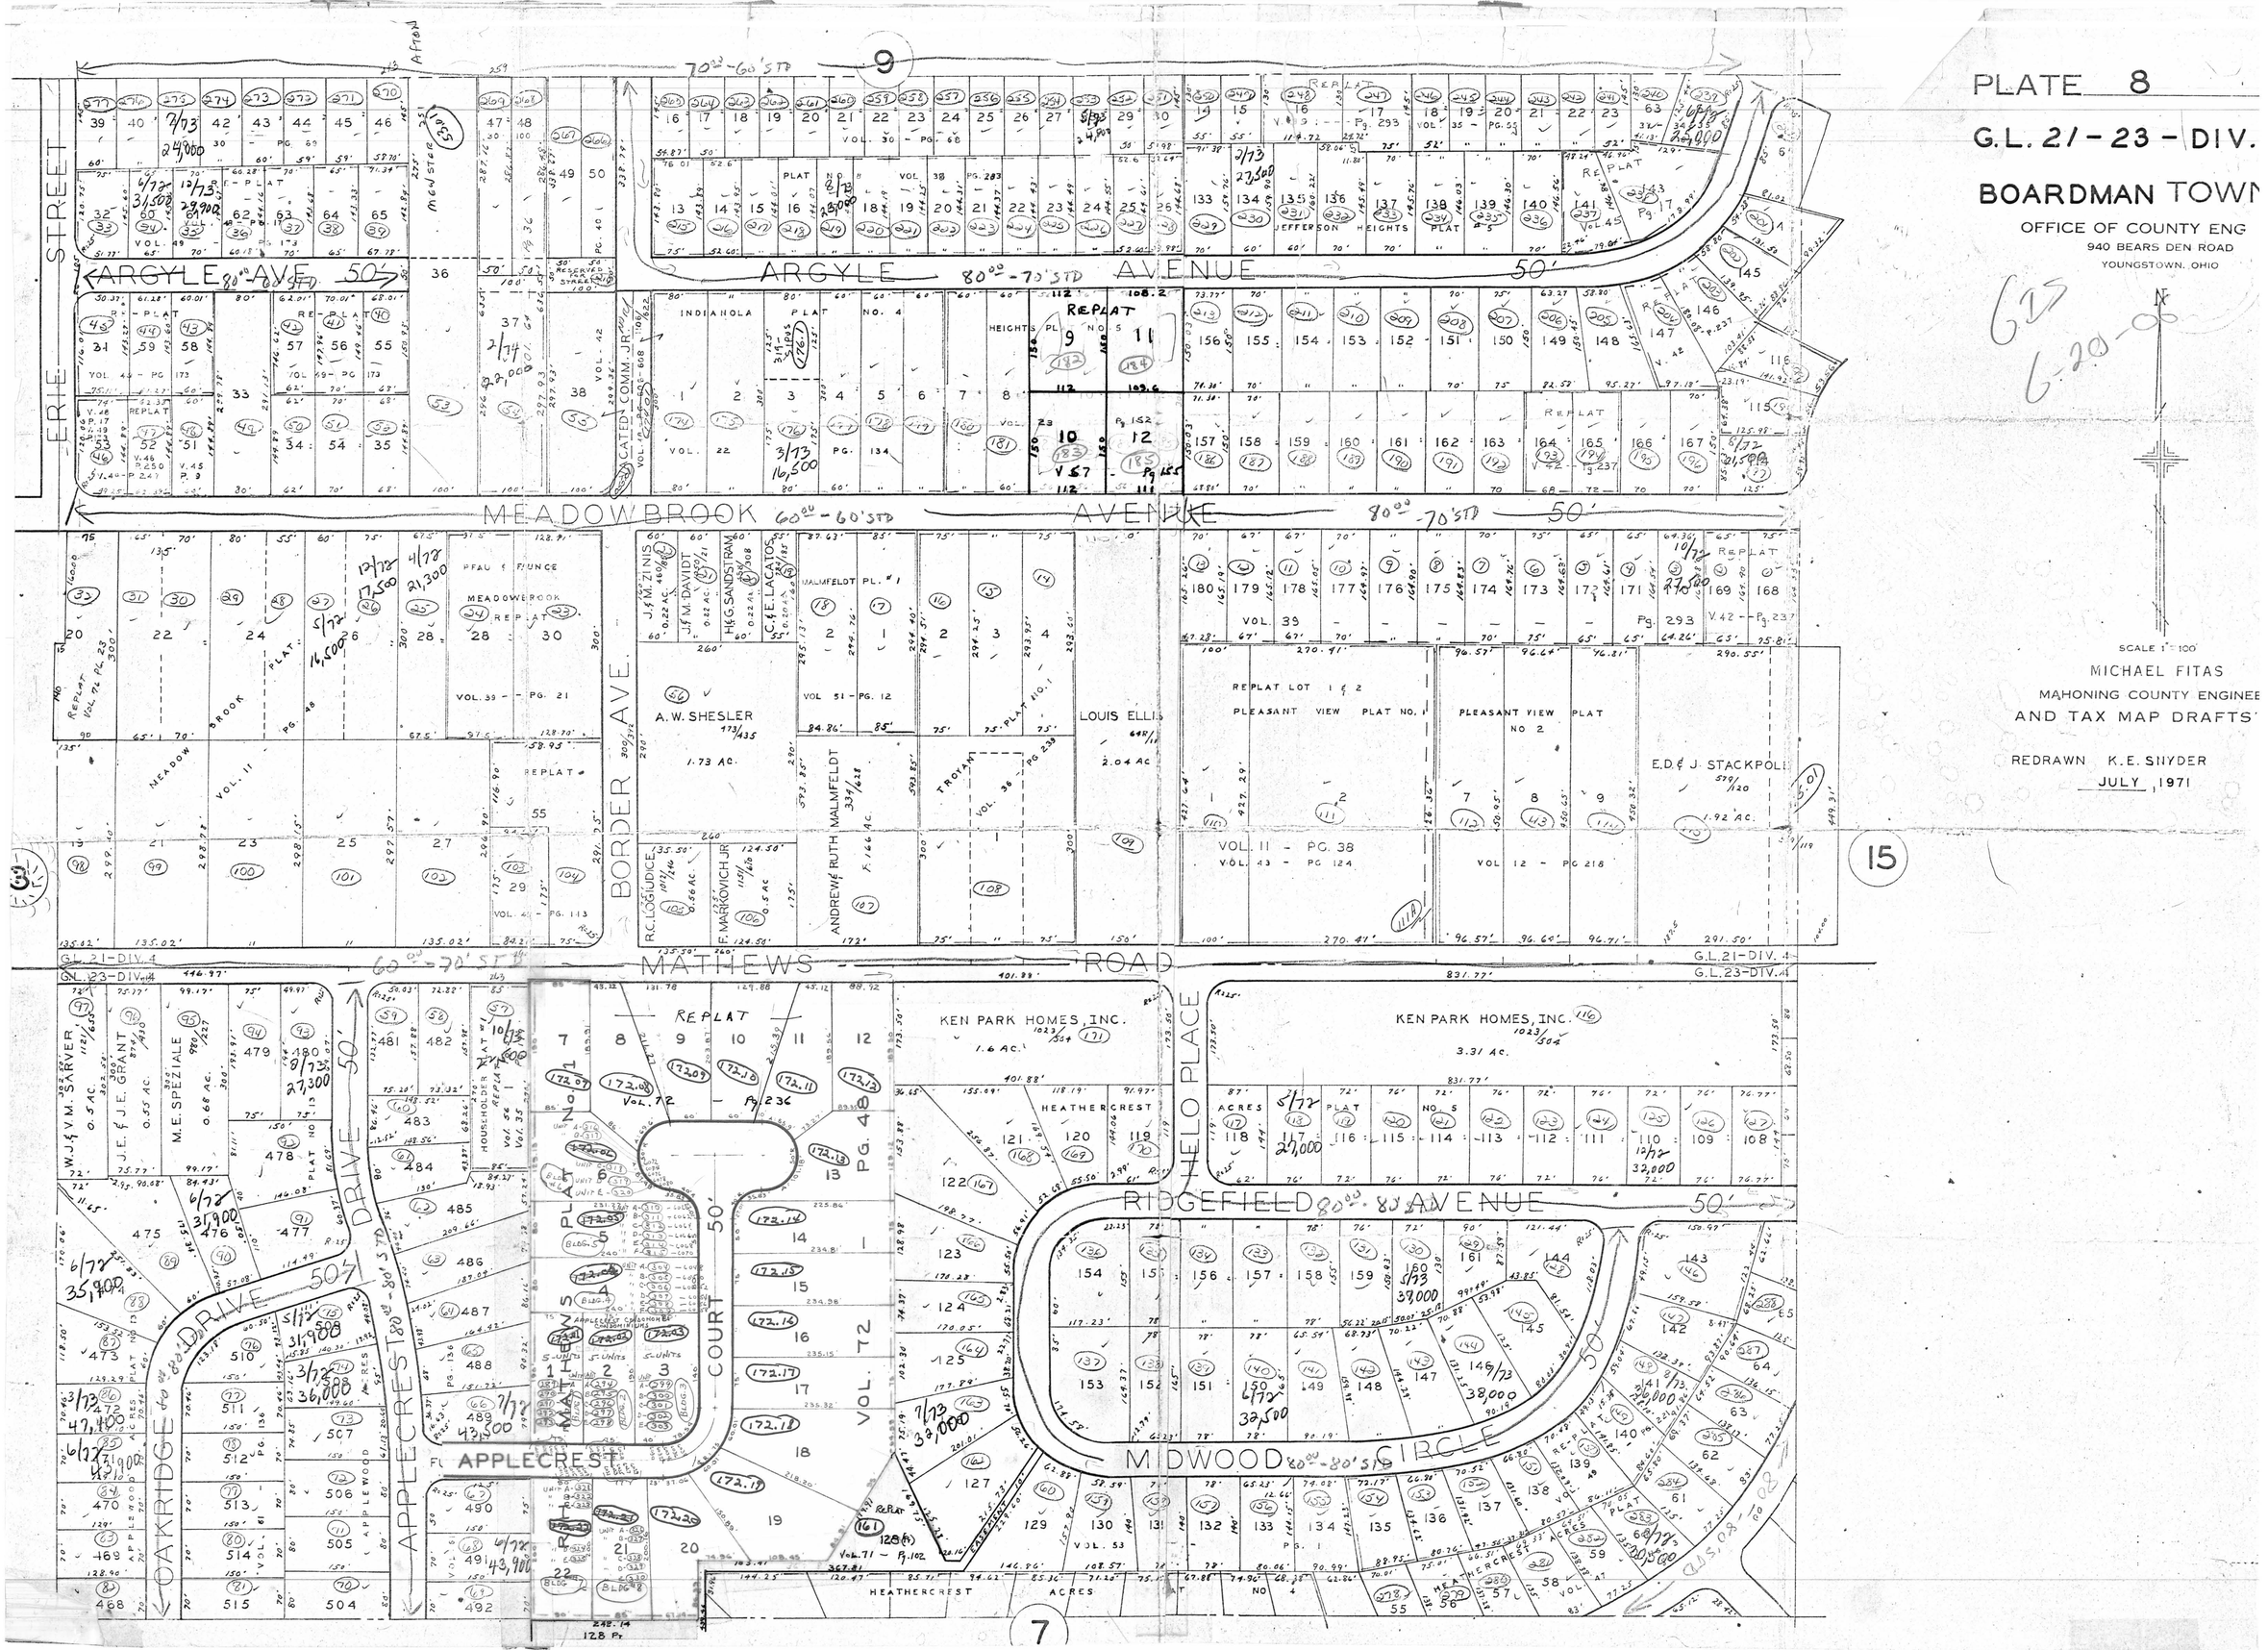
PLATE 8
G.L. 21 - 23 - DIV.
BOARDMAN TOWN
OFFICE OF COUNTY ENG
940 BEARS DEN ROAD
YOUNGSTOWN, OHIO
SCALE 1" = 100'
MICHAEL FITAS
MAHONING COUNTY ENGINEE
AND TAX MAP DRAFTS
REDRAWN K.E. SNYDER
JULY 1971
ERIE STREET
ARGYLE AVENUE
MEADOWBROOK AVENUE
BORDER AVE.
MATHEWS ROAD
APPLECREST DRIVE
APPLECREST COURT
OAKRIDGE DRIVE
RIDGEFIELD AVENUE
MIDWOOD CIRCLE
KEN PARK HOMES, INC.
A.W. SHESLER
LOUIS ELLIS
E.D. & J. STACKPOLE
REPLAT LOT 1 & 2
PLEASANT VIEW PLAT NO. 1
PLEASANT VIEW PLAT NO 2
INDIANOLA PLAT NO. 4
JEFFERSON HEIGHTS PLAT
HEATHERCREST ACRES
MEADOWBROOK REPLAT
MALMFELDT PL. #1
TROYAN
G.L. 21-DIV. 4
G.L. 23-DIV. 4