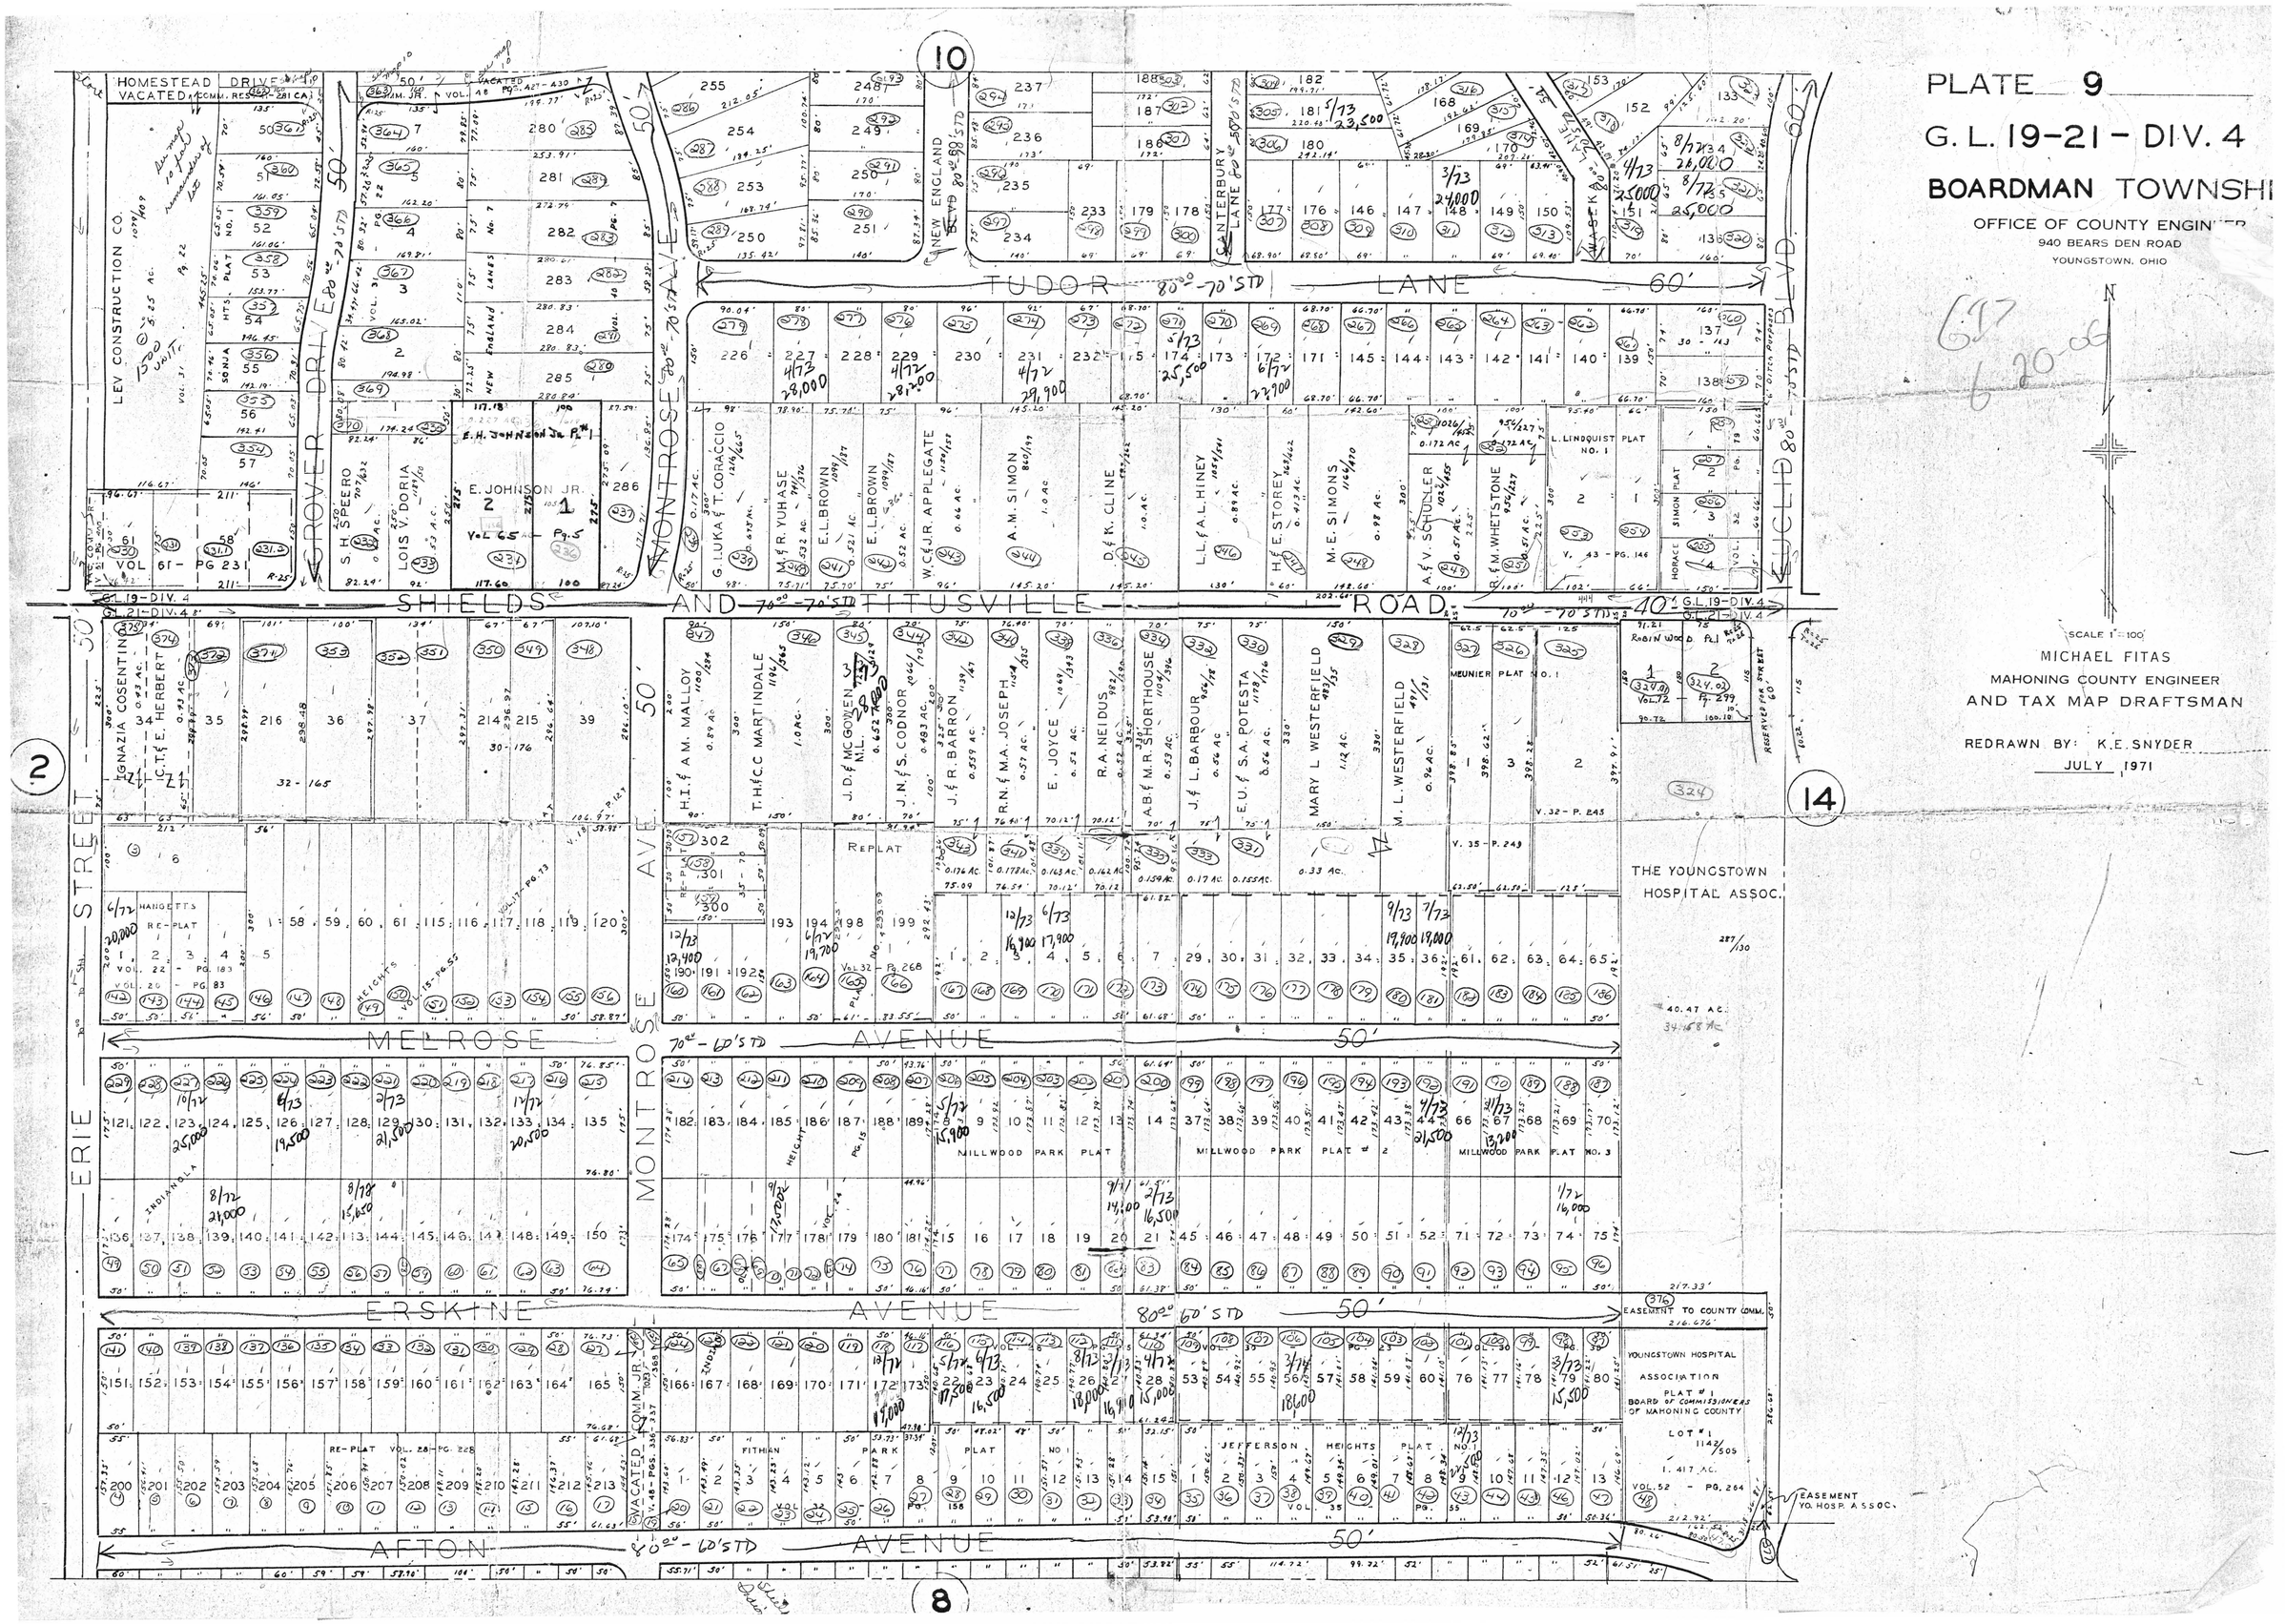
PLATE 9
G. L. 19-21 - DIV. 4
BOARDMAN TOWNSHI
OFFICE OF COUNTY ENGIN
940 BEARS DEN ROAD
YOUNGSTOWN, OHIO
SCALE 1" = 100'
MICHAEL FITAS
MAHONING COUNTY ENGINEER
AND TAX MAP DRAFTSMAN
REDRAWN BY: K.E.SNYDER
JULY 1971
TUDOR LANE
SHIELDS AND TITUSVILLE ROAD
MELROSE AVENUE
ERSKINE AVENUE
AFTON AVENUE
ROVER DR.
MONTROSE AVE.
ERIE STREET
EUCLID BLVD.
NEW ENGLAND BLVD.
CANTERBURY LANE
THE YOUNGSTOWN HOSPITAL ASSOC.
YOUNGSTOWN HOSPITAL ASSOCIATION PLAT #1 BOARD OF COMMISSIONERS OF MAHONING COUNTY
EASEMENT TO COUNTY COMM.
EASEMENT YO. HOSP. ASSOC.
MILLWOOD PARK PLAT
MILLWOOD PARK PLAT #2
MILLWOOD PARK PLAT NO. 3
JEFFERSON HEIGHTS PLAT NO. 1
FITHIAN PARK PLAT NO. 1
LEV CONSTRUCTION CO.
HOMESTEAD DRIVE VACATED
E. JOHNSON JR.
L. LINDQUIST PLAT NO. 1
MEUNIER PLAT NO. 1
REPLAT
HANGETTS RE-PLAT
RE-PLAT VOL. 28 - PG. 228
VACATED COMM. JR.
8