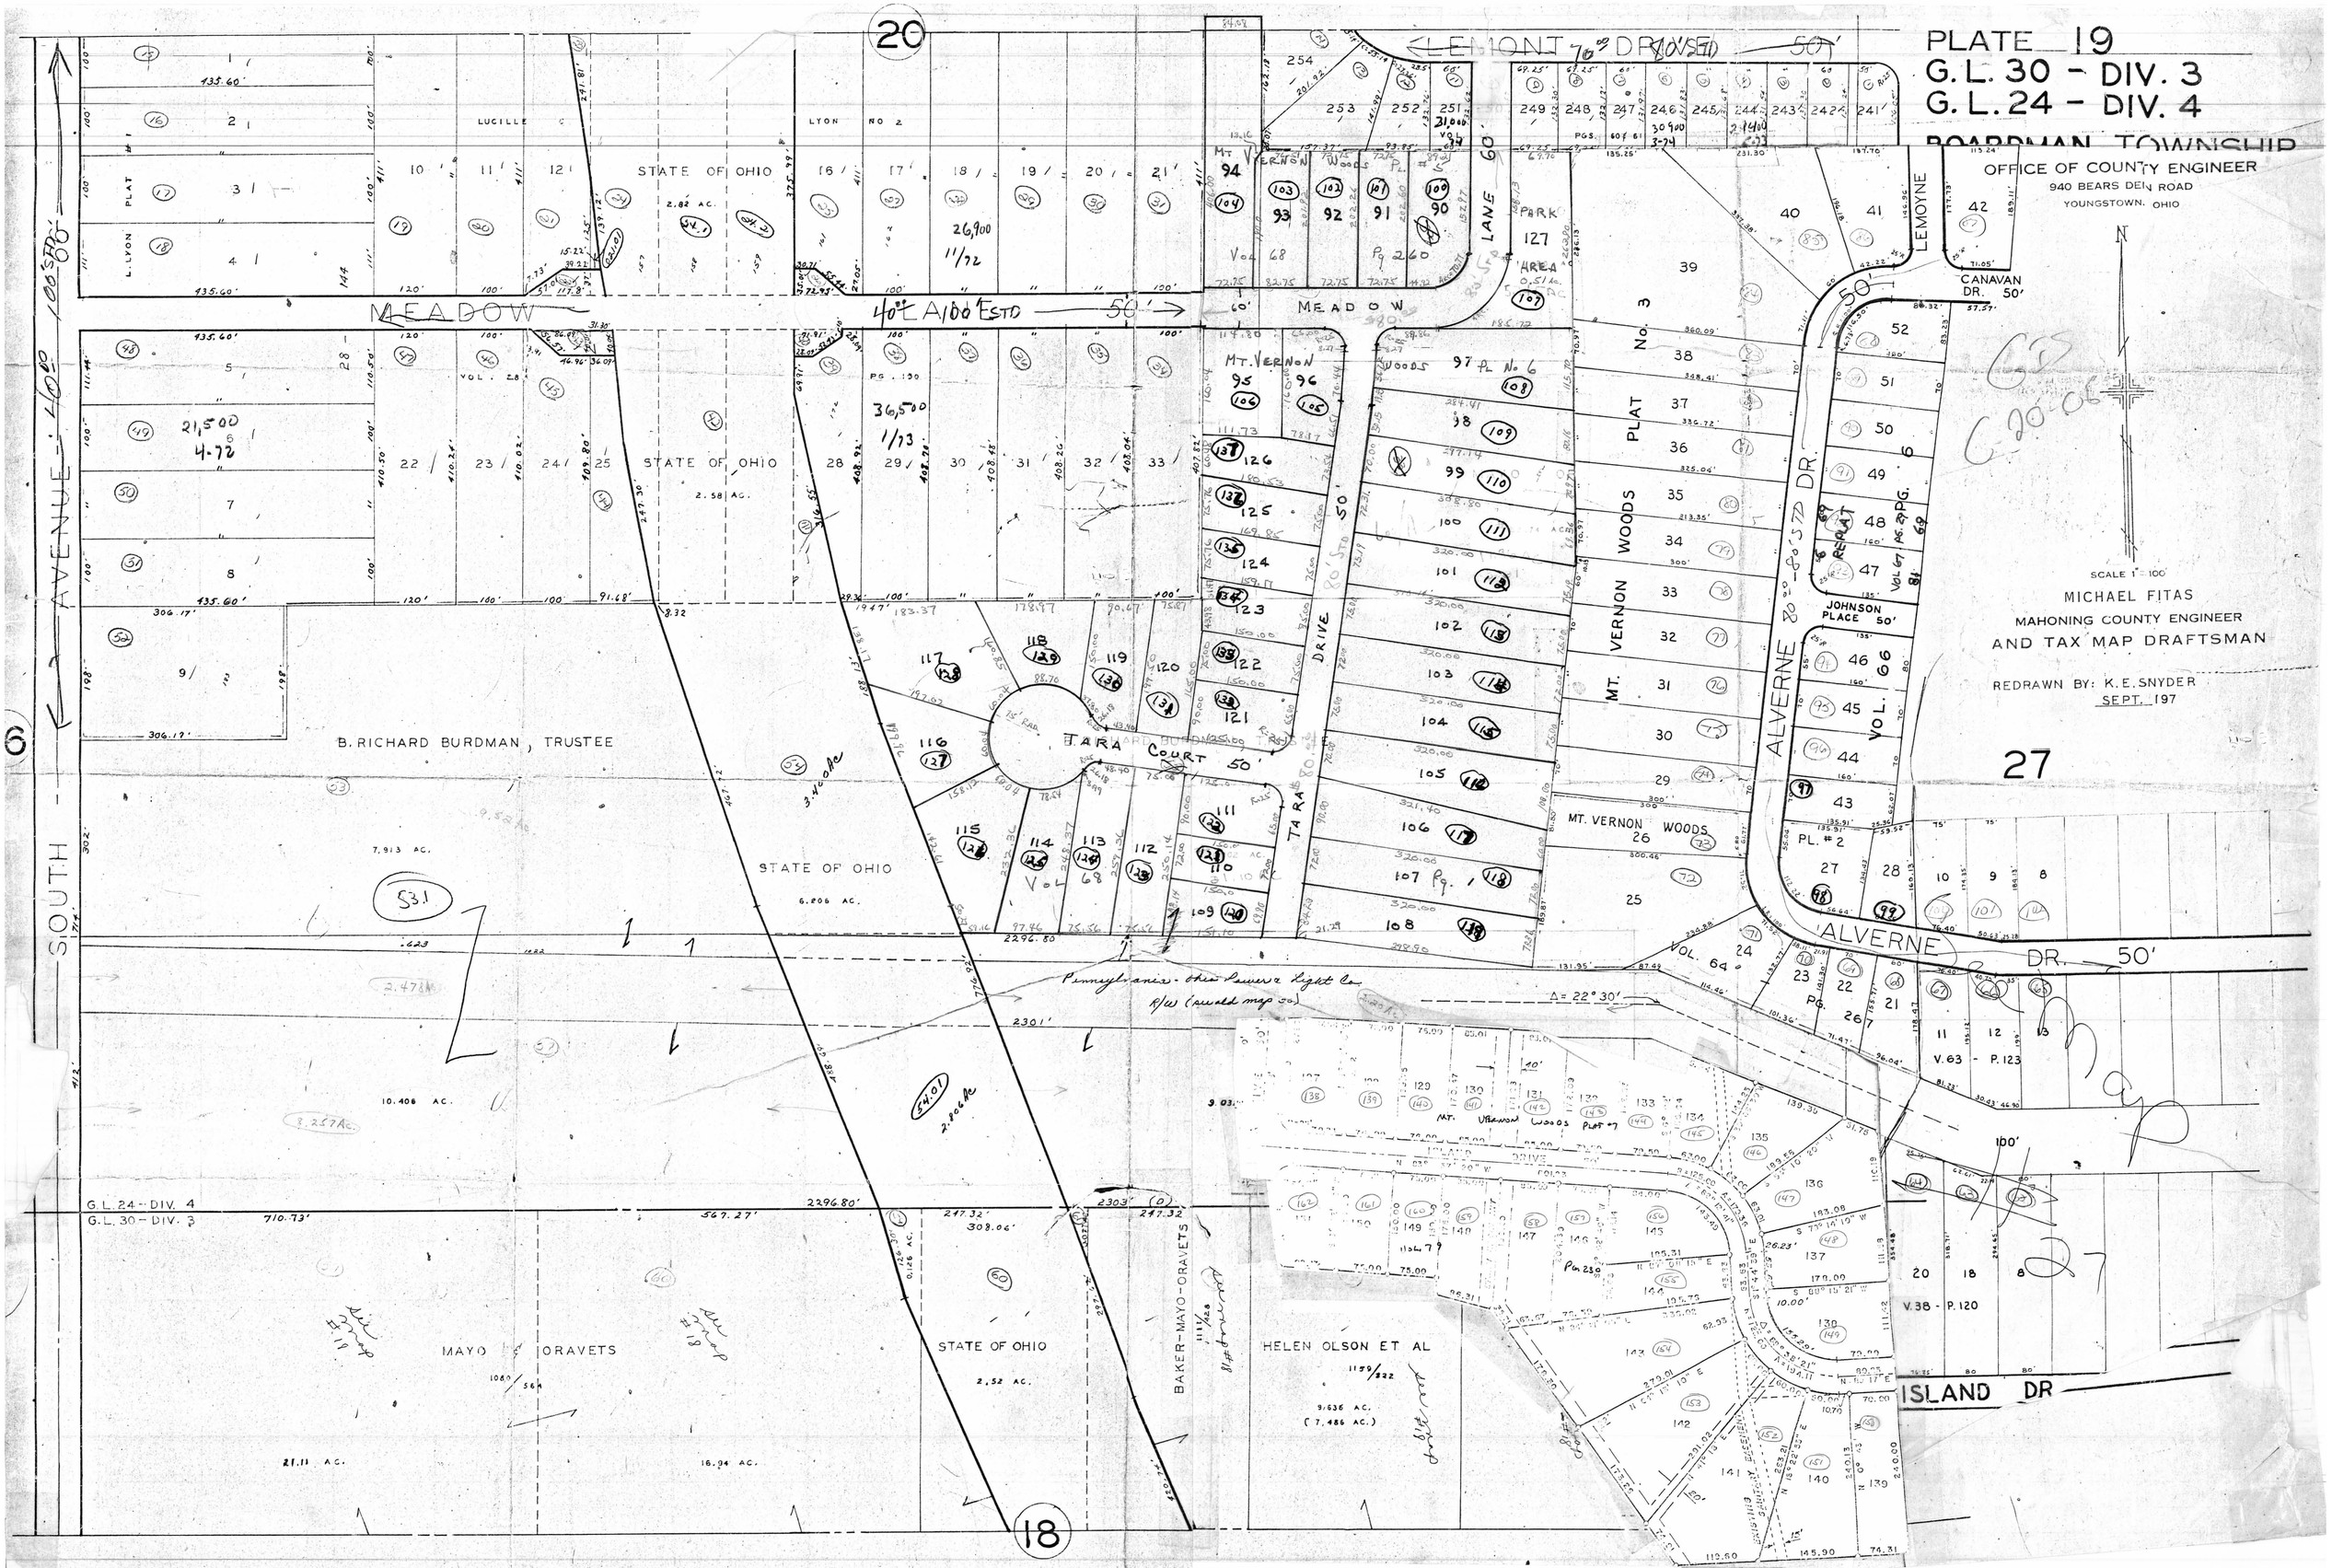
PLATE 19
G.L. 30 - DIV. 3
G.L. 24 - DIV. 4
BOARDMAN TOWNSHIP
OFFICE OF COUNTY ENGINEER
940 BEARS DEN ROAD
YOUNGSTOWN, OHIO
SCALE 1" = 100'
MICHAEL FITAS
MAHONING COUNTY ENGINEER
AND TAX MAP DRAFTSMAN
REDRAWN BY: K.E. SNYDER
SEPT. 197
MEADOW
LEMONT DR.
LEMOYNE
CANAVAN DR. 50'
ALVERNE DR. 50'
ALVERNE DR.
ISLAND DR
SOUTH AVENUE
STATE OF OHIO
B. RICHARD BURDMAN, TRUSTEE
TARA COURT 50'
TARA DRIVE 50'
MT. VERNON WOODS PLAT No. 3
MT. VERNON WOODS
JOHNSON PLACE 50'
MAYO & ORAVETS
BAKER-MAYO-ORAVETS
HELEN OLSON ET AL
G.L. 24 - DIV. 4
G.L. 30 - DIV. 3
Pennsylvania - Ohio Power & Light Co.
R/W (sewald map co)
Δ = 22° 30'
20
18
27