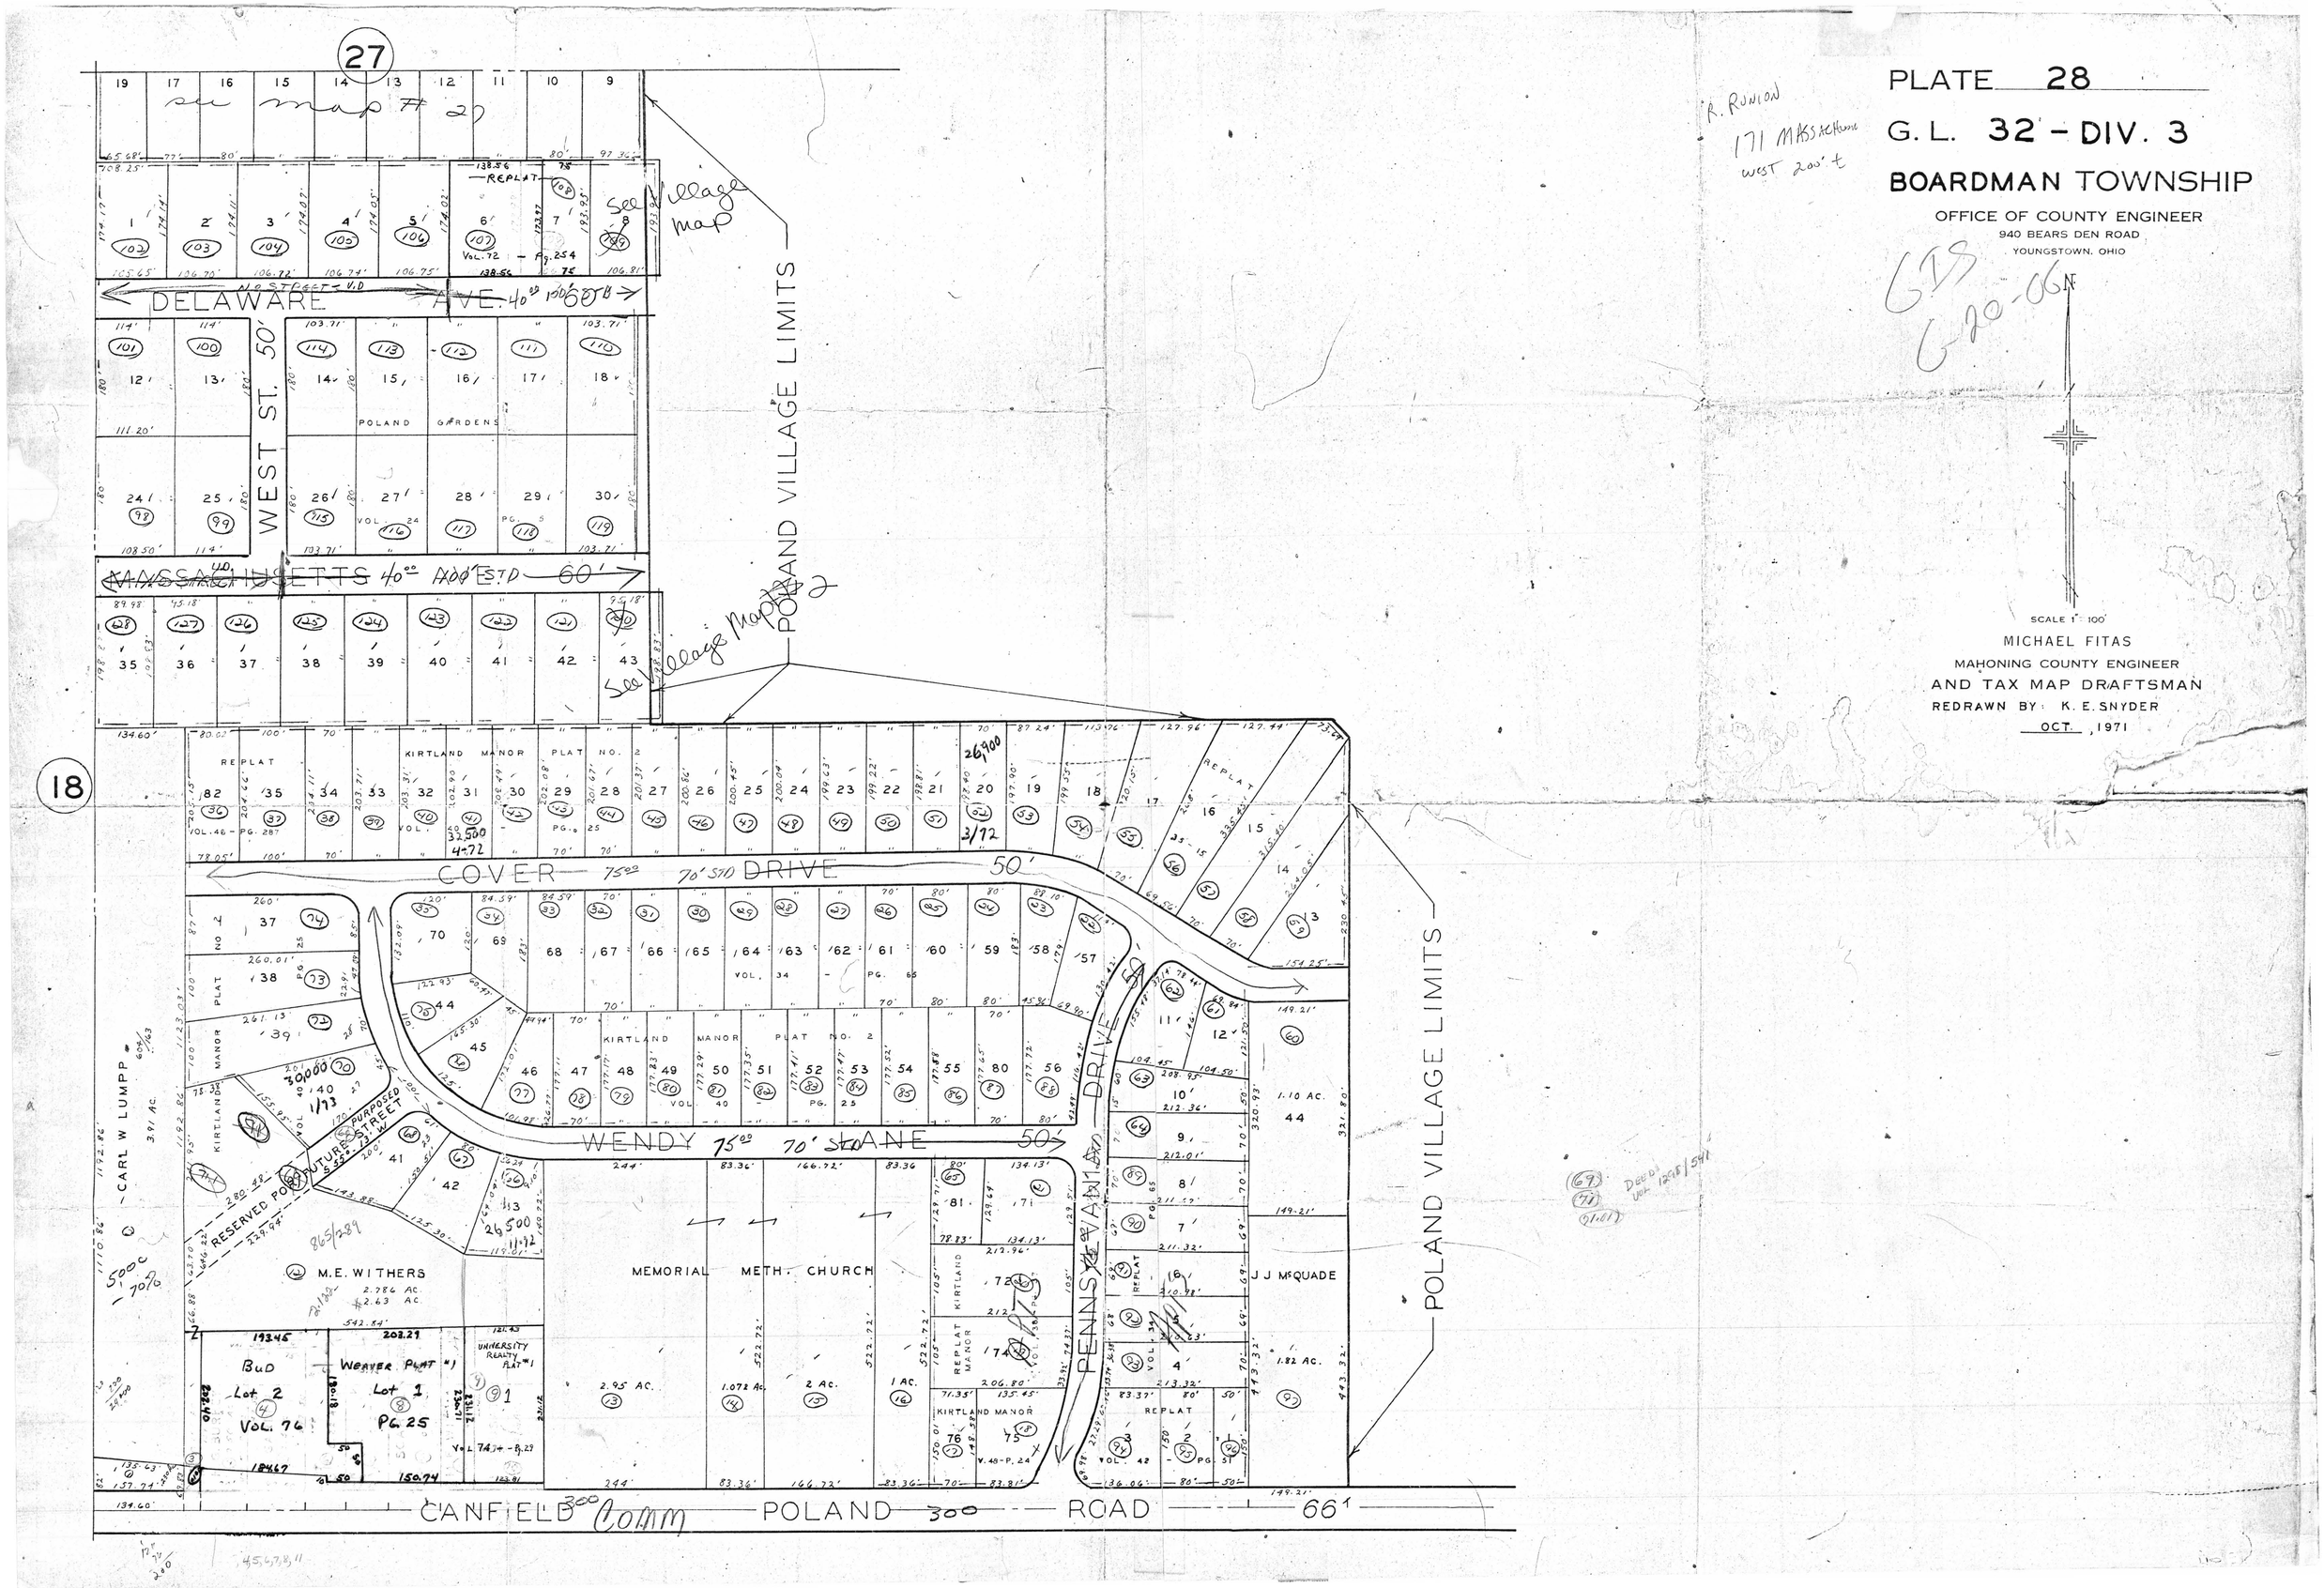
PLATE 28
G.L. 32 - DIV. 3
BOARDMAN TOWNSHIP
OFFICE OF COUNTY ENGINEER
940 BEARS DEN ROAD
YOUNGSTOWN, OHIO
SCALE 1" = 100'
MICHAEL FITAS
MAHONING COUNTY ENGINEER
AND TAX MAP DRAFTSMAN
REDRAWN BY: K. E. SNYDER
OCT., 1971
R. RUNION
171 MASSACHUSETTS
WEST 200' ±
GIS
6-20-06
27
18
see map # 27
See Village map
See Village Map #2
DELAWARE AVE. 40.00 100' STD 60'
MASSACHUSETTS 40.00 100' STD 60'
WEST ST. 50'
POLAND GARDENS
POLAND VILLAGE LIMITS
COVER DRIVE 75.00 70' STD 50'
WENDY LANE 75.00 70' STD 50'
PENNSYLVANIA DRIVE
KIRTLAND MANOR PLAT NO. 2
REPLAT
CARL W LUMPP
RESERVED FOR FUTURE STREET
M.E. WITHERS
MEMORIAL METH. CHURCH
J J McQUADE
BUD Lot 2 VOL. 76
WEAVER PLAT #1 Lot 1 PG. 25
UNIVERSITY REALTY PLAT #1
CANFIELD POLAND ROAD 66'
Comm