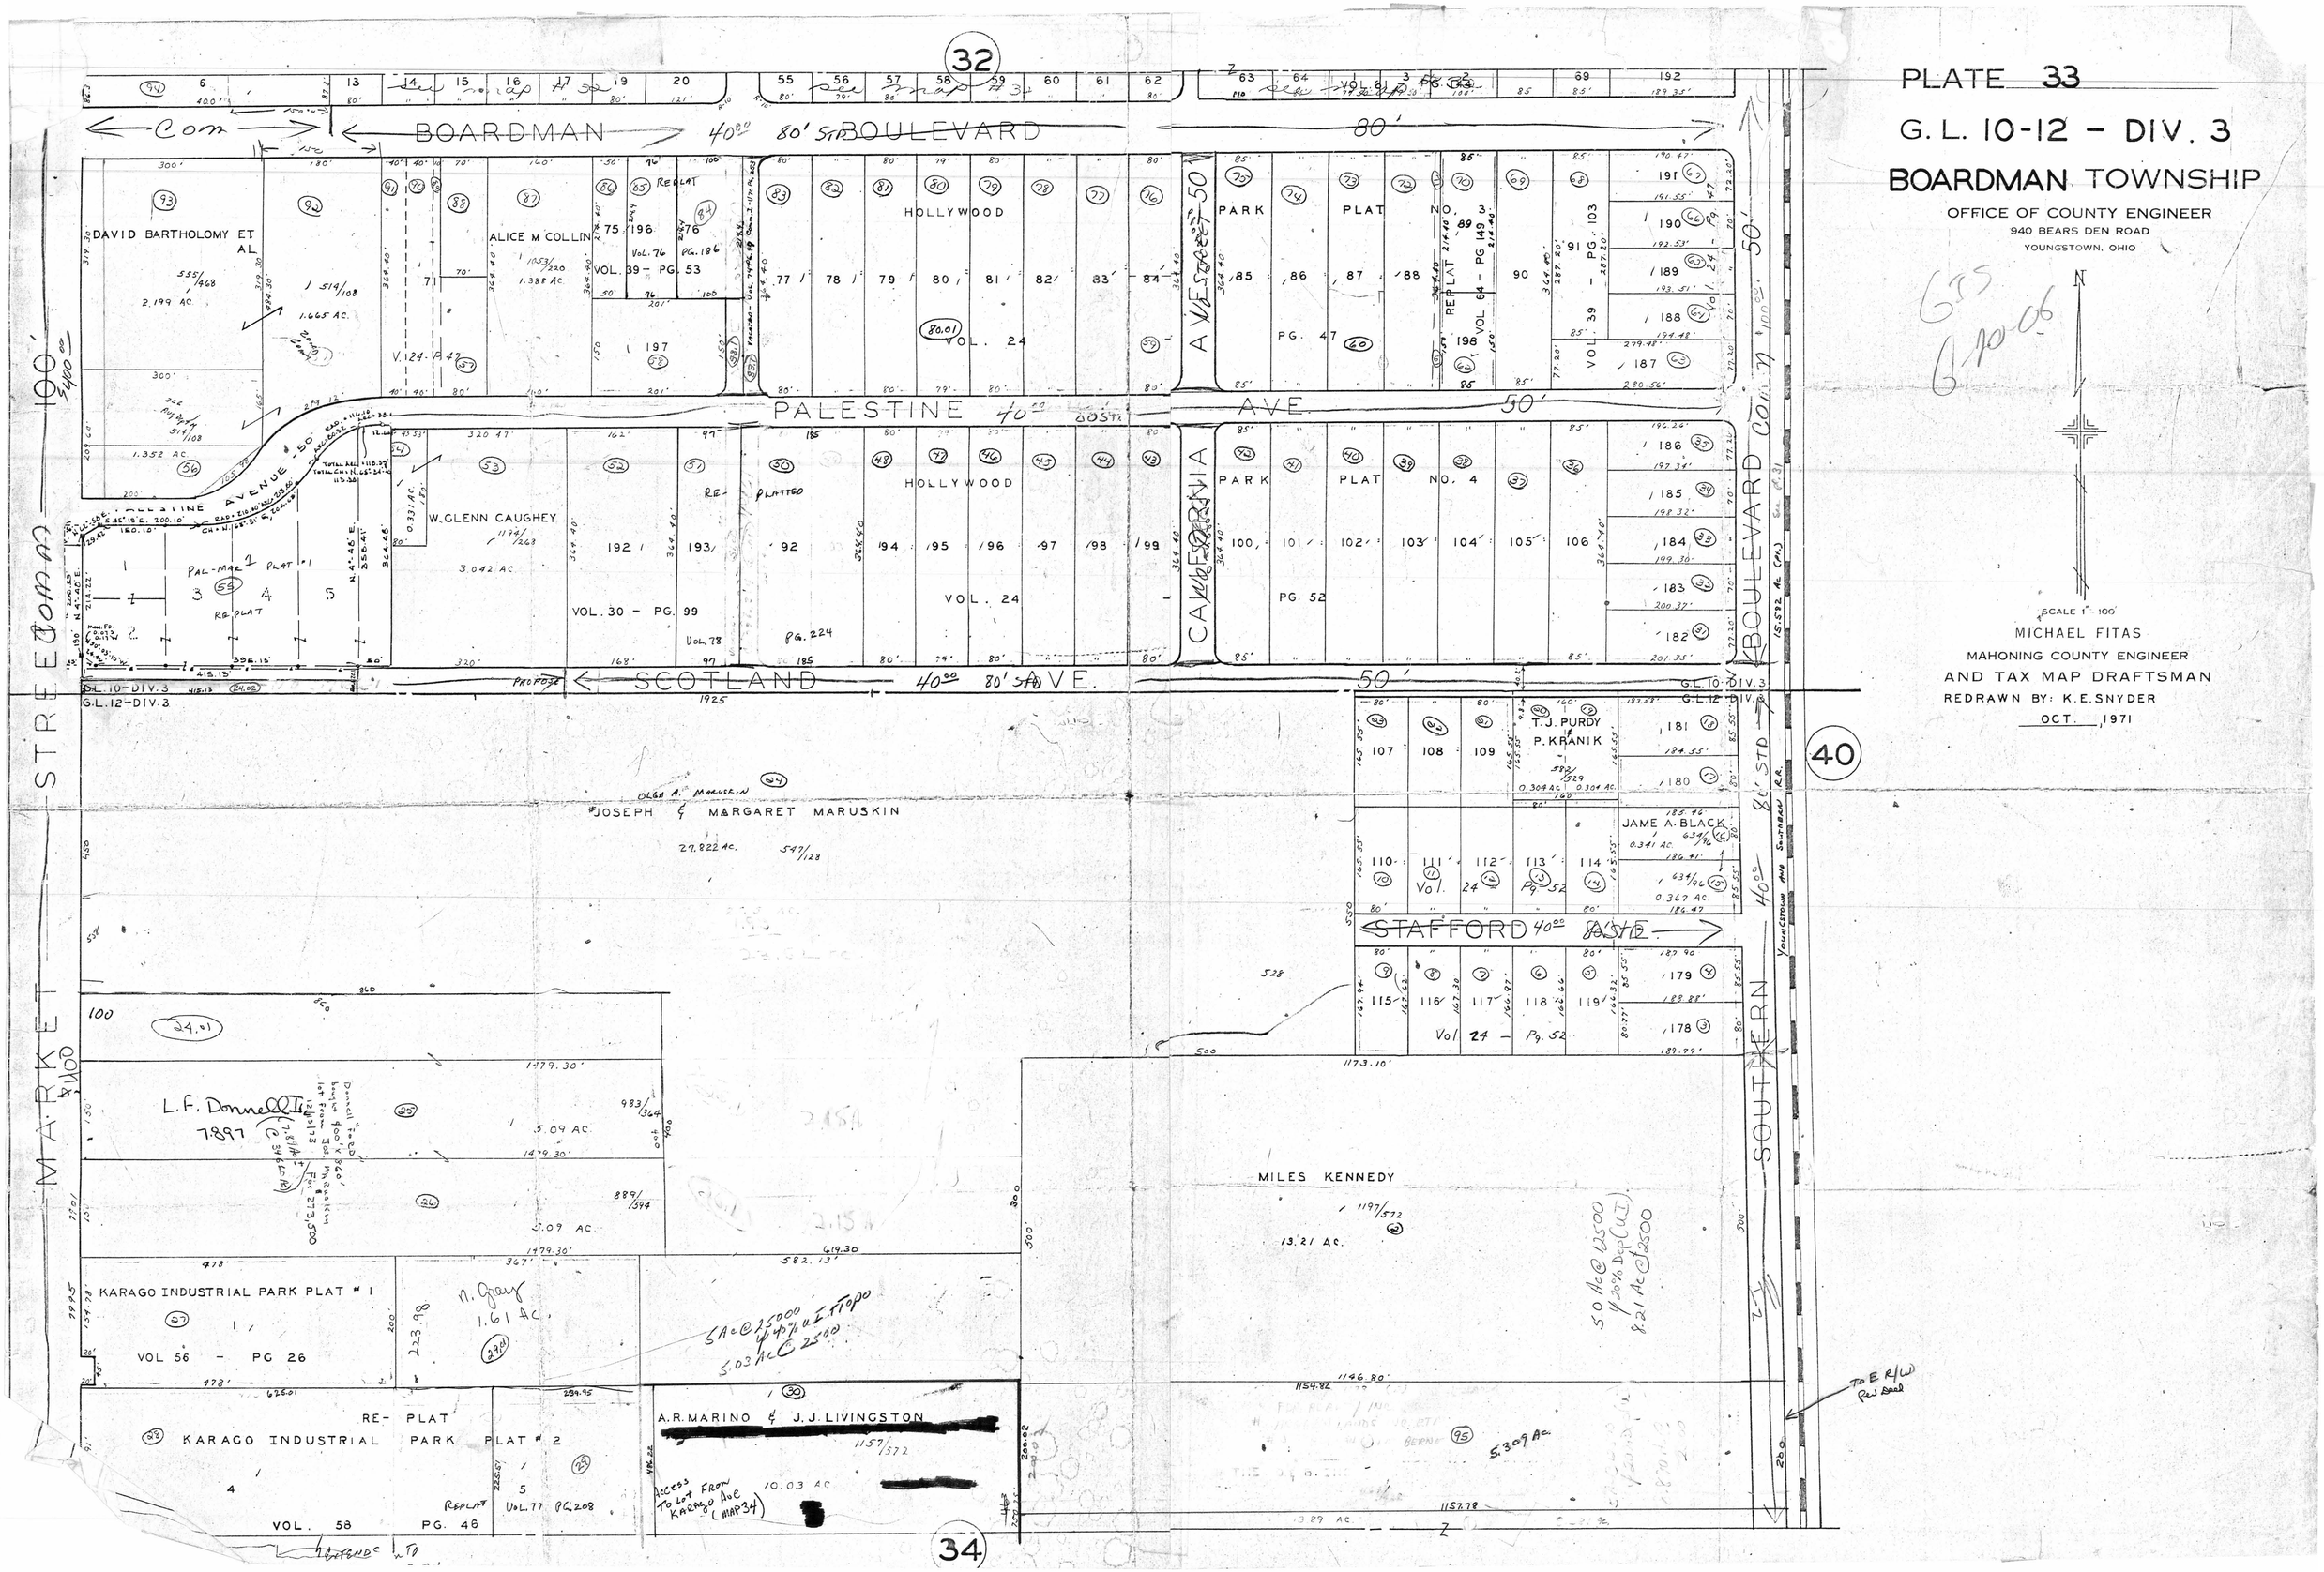
PLATE 33
G. L. 10-12 - DIV. 3
BOARDMAN TOWNSHIP
OFFICE OF COUNTY ENGINEER
940 BEARS DEN ROAD
YOUNGSTOWN, OHIO
SCALE 1" = 100'
MICHAEL FITAS
MAHONING COUNTY ENGINEER
AND TAX MAP DRAFTSMAN
REDRAWN BY: K.E. SNYDER
OCT. 1971
BOARDMAN BOULEVARD
PALESTINE AVE.
SCOTLAND AVE.
STAFFORD
MARKET STREET
SOUTHERN BOULEVARD
DAVID BARTHOLOMY ET AL
ALICE M COLLIN
HOLLYWOOD
PARK PLAT NO. 3
PARK PLAT NO. 4
W. GLENN CAUGHEY
JOSEPH & MARGARET MARUSKIN
T. J. PURDY & P. KRANIK
JAME A. BLACK
L. F. Donnell
KARAGO INDUSTRIAL PARK PLAT # 1
VOL 56 - PG 26
RE-PLAT
KARAGO INDUSTRIAL PARK PLAT # 2
VOL. 58 PG. 46
A.R. MARINO & J.J. LIVINGSTON
MILES KENNEDY
32
34
40