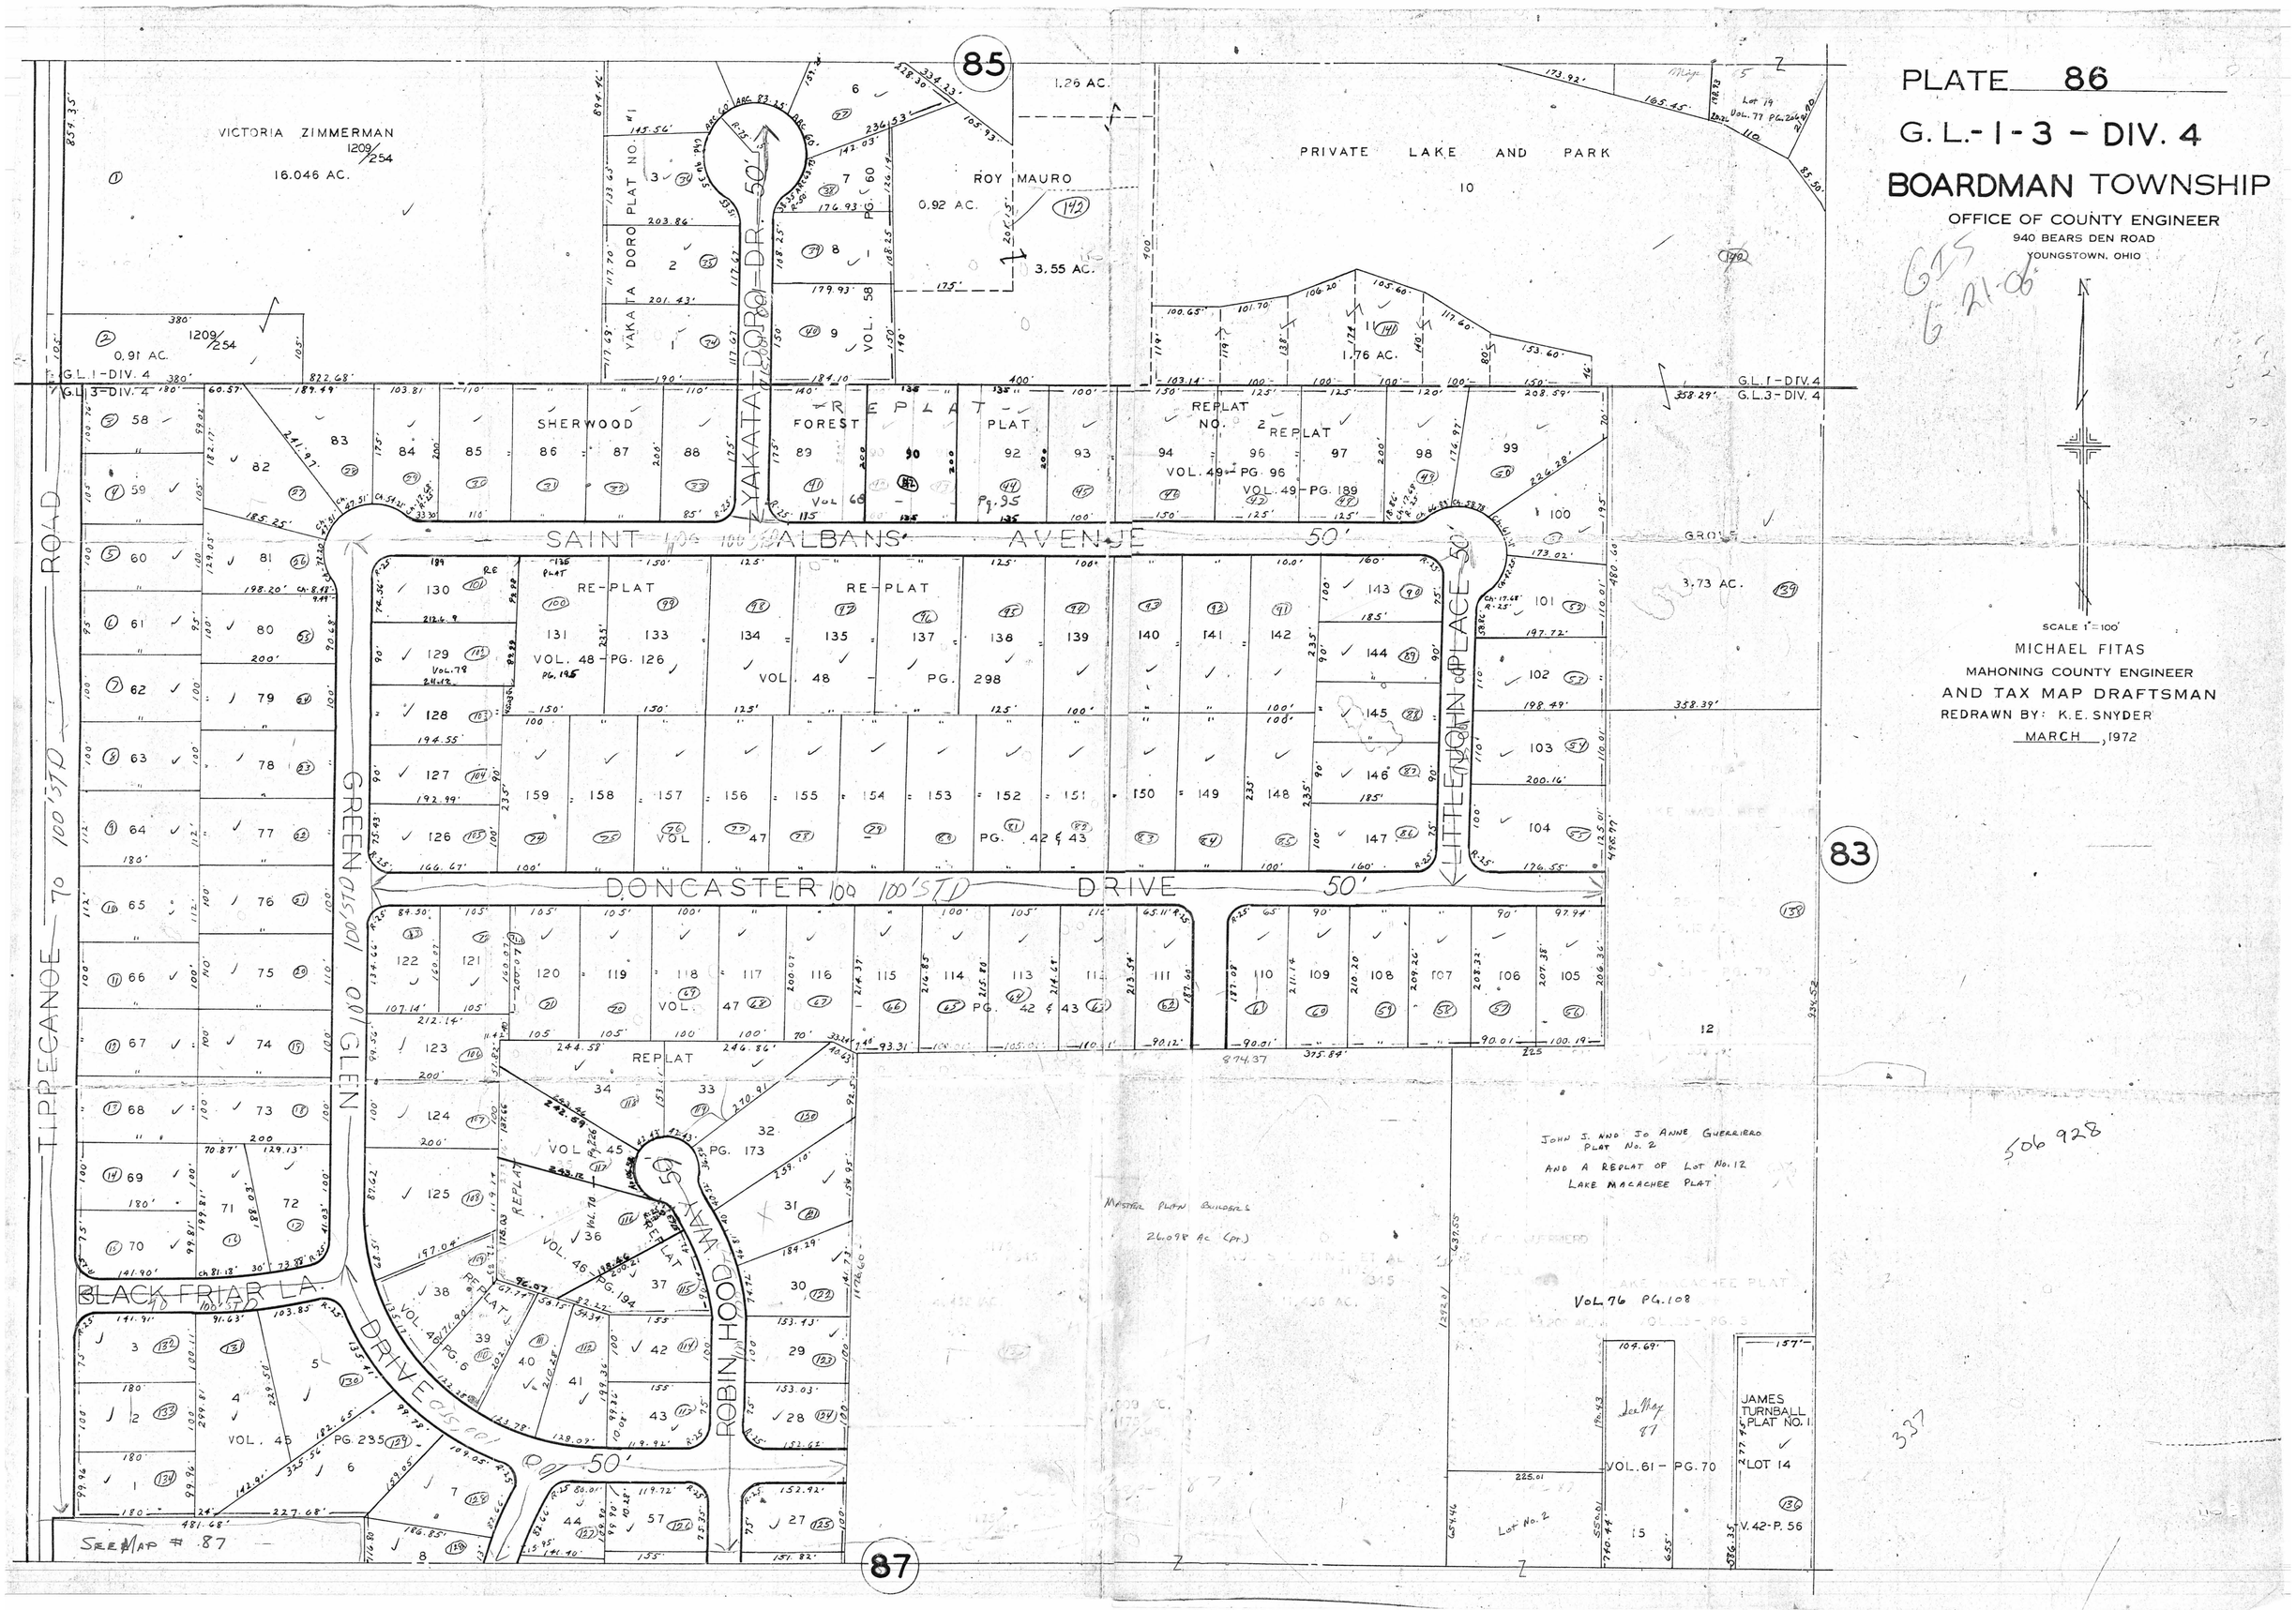
PLATE 86
G. L.-1-3 - DIV. 4
BOARDMAN TOWNSHIP
OFFICE OF COUNTY ENGINEER
940 BEARS DEN ROAD
YOUNGSTOWN, OHIO
SCALE 1"=100'
MICHAEL FITAS
MAHONING COUNTY ENGINEER
AND TAX MAP DRAFTSMAN
REDRAWN BY: K.E. SNYDER
MARCH, 1972
GIS 6-21-06
506 928
337
85
83
87
VICTORIA ZIMMERMAN
16.046 AC.
ROY MAURO
0.92 AC.
3.55 AC.
1.26 AC.
PRIVATE LAKE AND PARK
1.76 AC.
0.91 AC.
G.L.1-DIV. 4
G.L.3-DIV. 4
YAKATA DORO PLAT NO. 1
YAKATA DORO DR. 50'
SHERWOOD FOREST PLAT
REPLAT NO. 2
REPLAT
VOL. 49 - PG. 96
VOL. 49 - PG. 189
SAINT ALBANS AVENUE 50'
GROVE
3.73 AC.
RE-PLAT
VOL. 48 - PG. 126
VOL. 48 - PG. 298
VOL. 47 - PG. 42 & 43
LITTLE JOHN PLACE 50'
DONCASTER DRIVE 50'
TIPPECANOE ROAD 70 100'STD
GREEN GLEN 100'STD
BLACK FRIAR LA.
ROBIN HOOD WAY 50'
VOL. 45 - PG. 235
VOL. 46 - PG. 194
VOL. 46 - PG. 6
VOL. 45 - PG. 173
VOL. 47 - PG. 42 & 43
JOHN J. AND JO ANNE GUERRIERO PLAT No. 2
AND A REPLAT OF LOT No. 12
LAKE MACACHEE PLAT
MASTER PLAN BUILDERS
26.098 AC (PT.)
VOL. 76 PG. 108
JAMES TURNBALL PLAT NO. 1
LOT 14
V. 42-P. 56
VOL. 61 - PG. 70
See Map 87
SEE MAP # 87