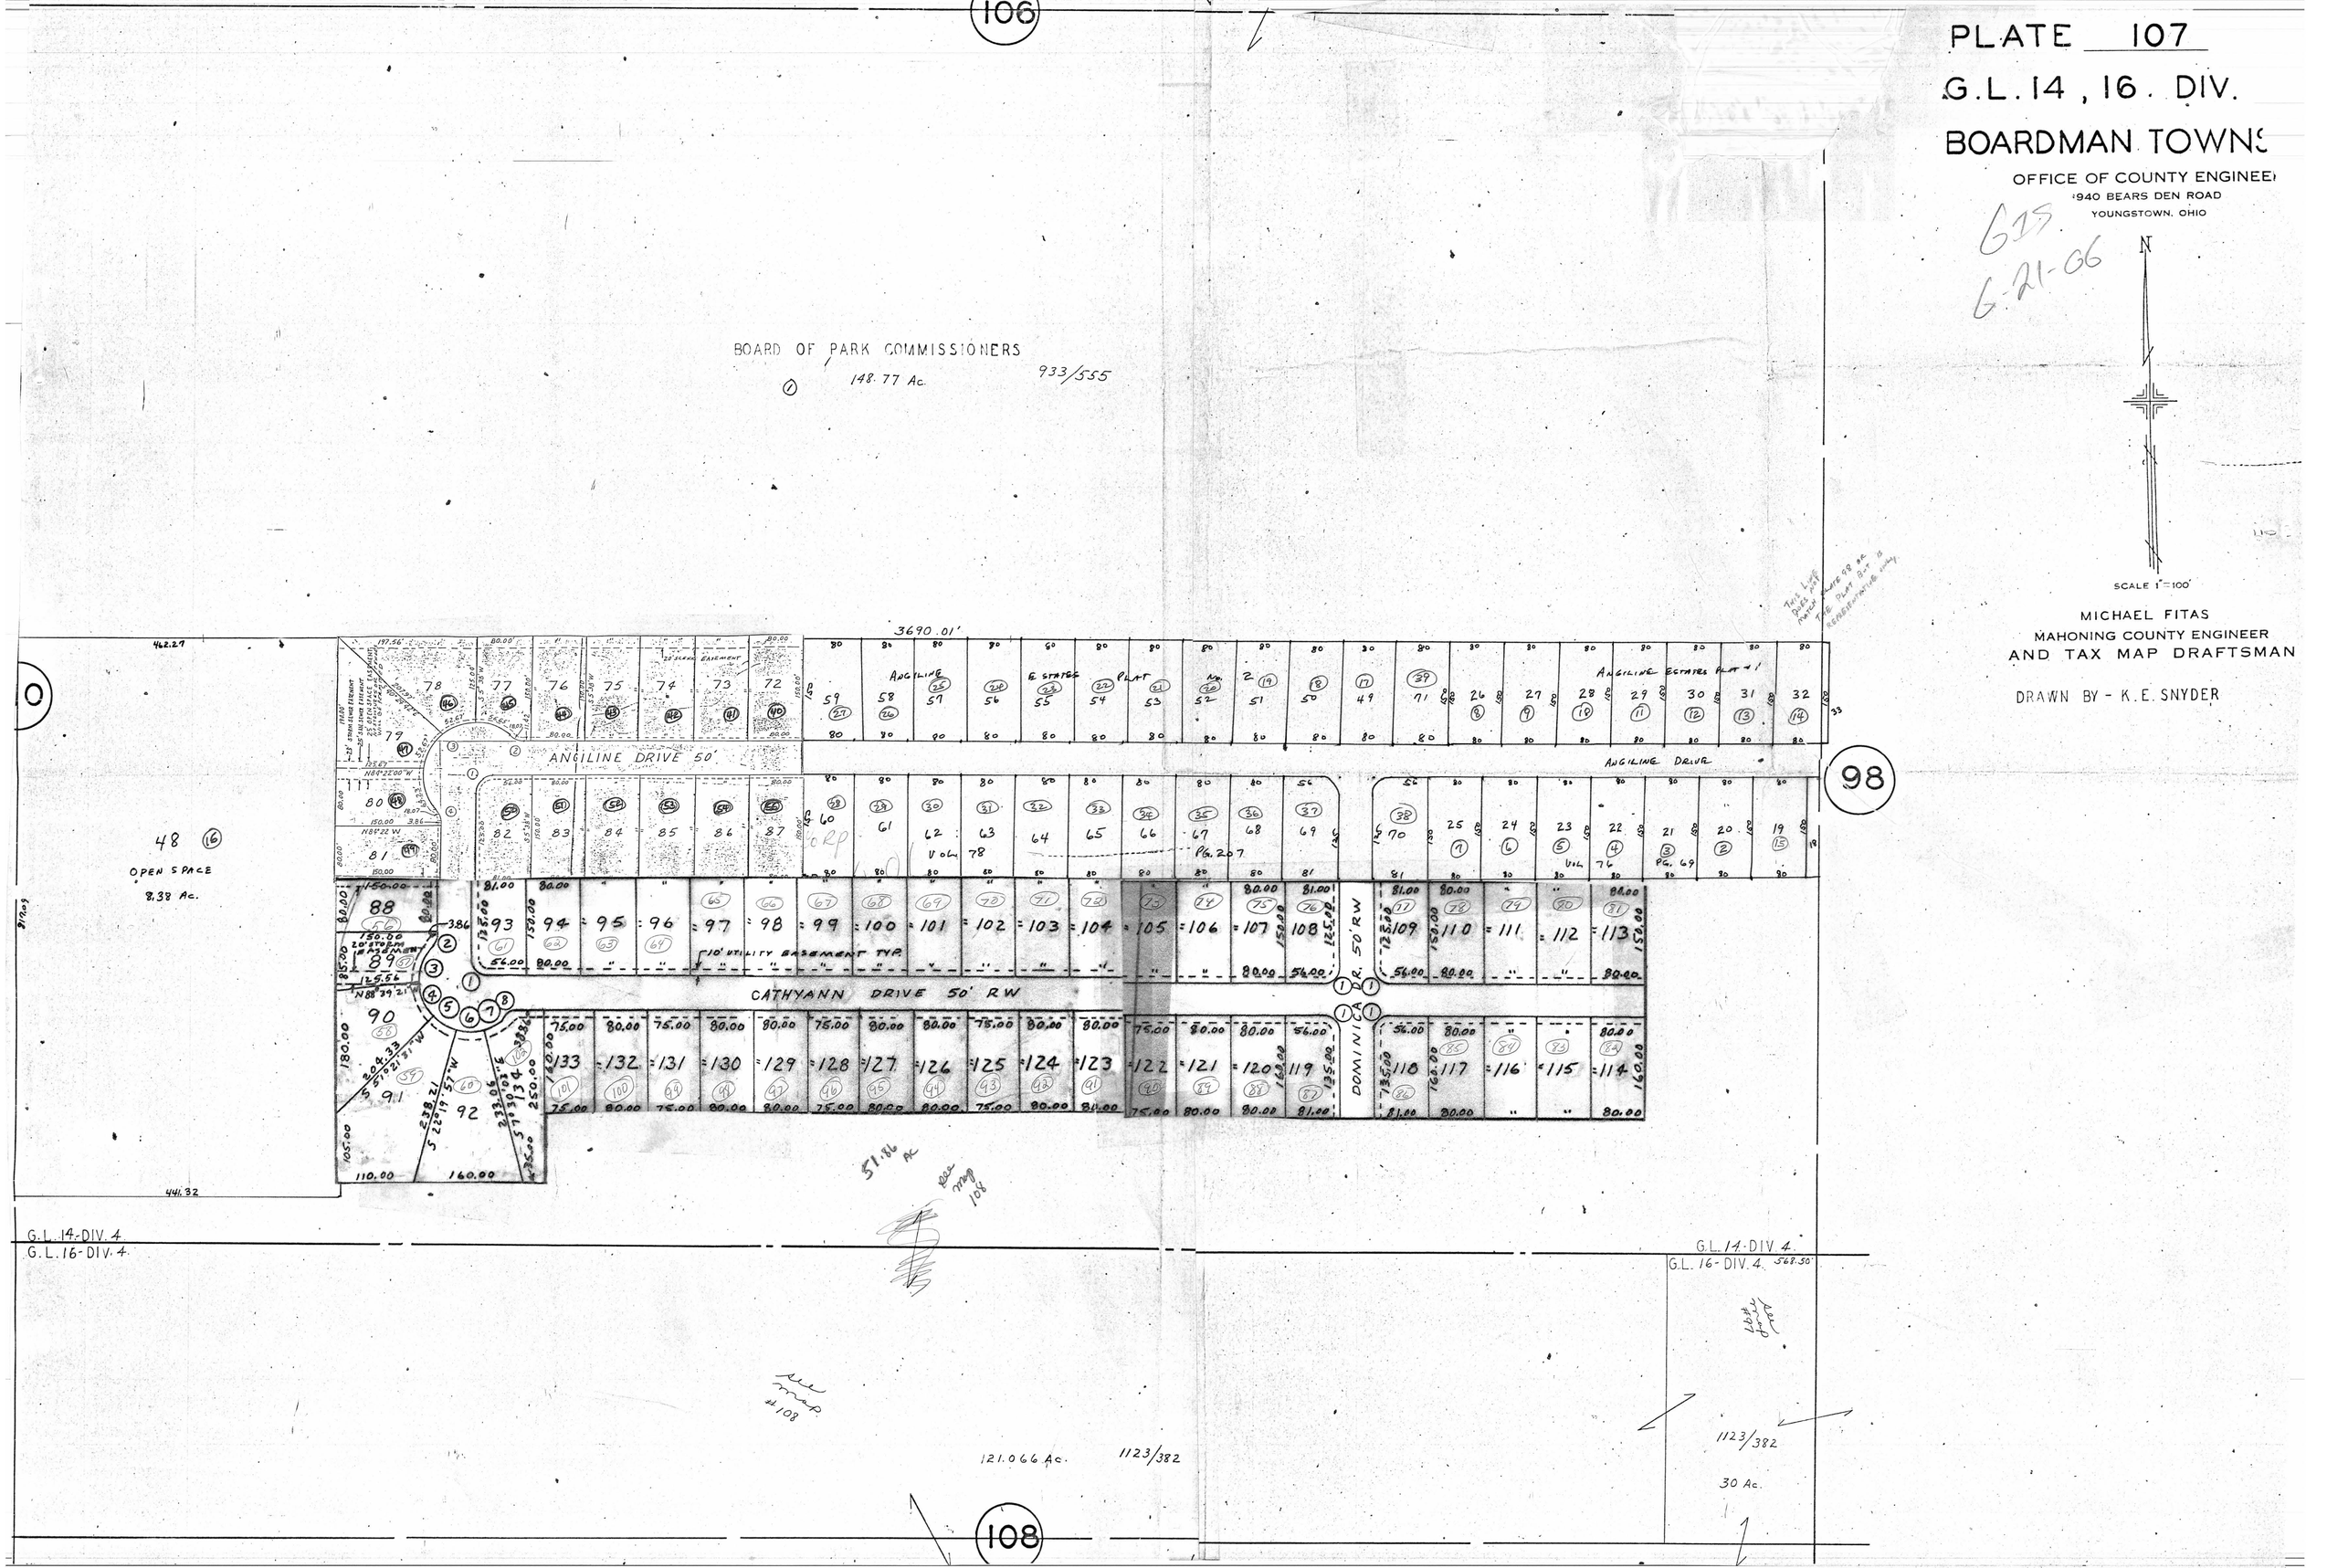

106
PLATE 107
G.L. 14, 16. DIV.
BOARDMAN TOWNS
OFFICE OF COUNTY ENGINEER
1940 BEARS DEN ROAD
YOUNGSTOWN, OHIO
GIS
6-21-06
N
SCALE 1"=100'
MICHAEL FITAS
MAHONING COUNTY ENGINEER
AND TAX MAP DRAFTSMAN
DRAWN BY - K.E. SNYDER
BOARD OF PARK COMMISSIONERS
148.77 Ac.
933/555
3690.01'
ANGILINE DRIVE 50'
ANGILINE ESTATES PLAT #1
ANGILINE DRIVE
98
48
OPEN SPACE
8.38 Ac.
10' UTILITY EASEMENT TYP.
CATHYANN DRIVE 50' RW
DOMINICA DR. 50' RW
51.86 Ac
see map 108
G.L. 14-DIV. 4
G.L. 16-DIV. 4
G.L. 14-DIV. 4
G.L. 16-DIV. 4
568.50'
see map #108
121.066 Ac.
1123/382
1123/382
30 Ac.
108