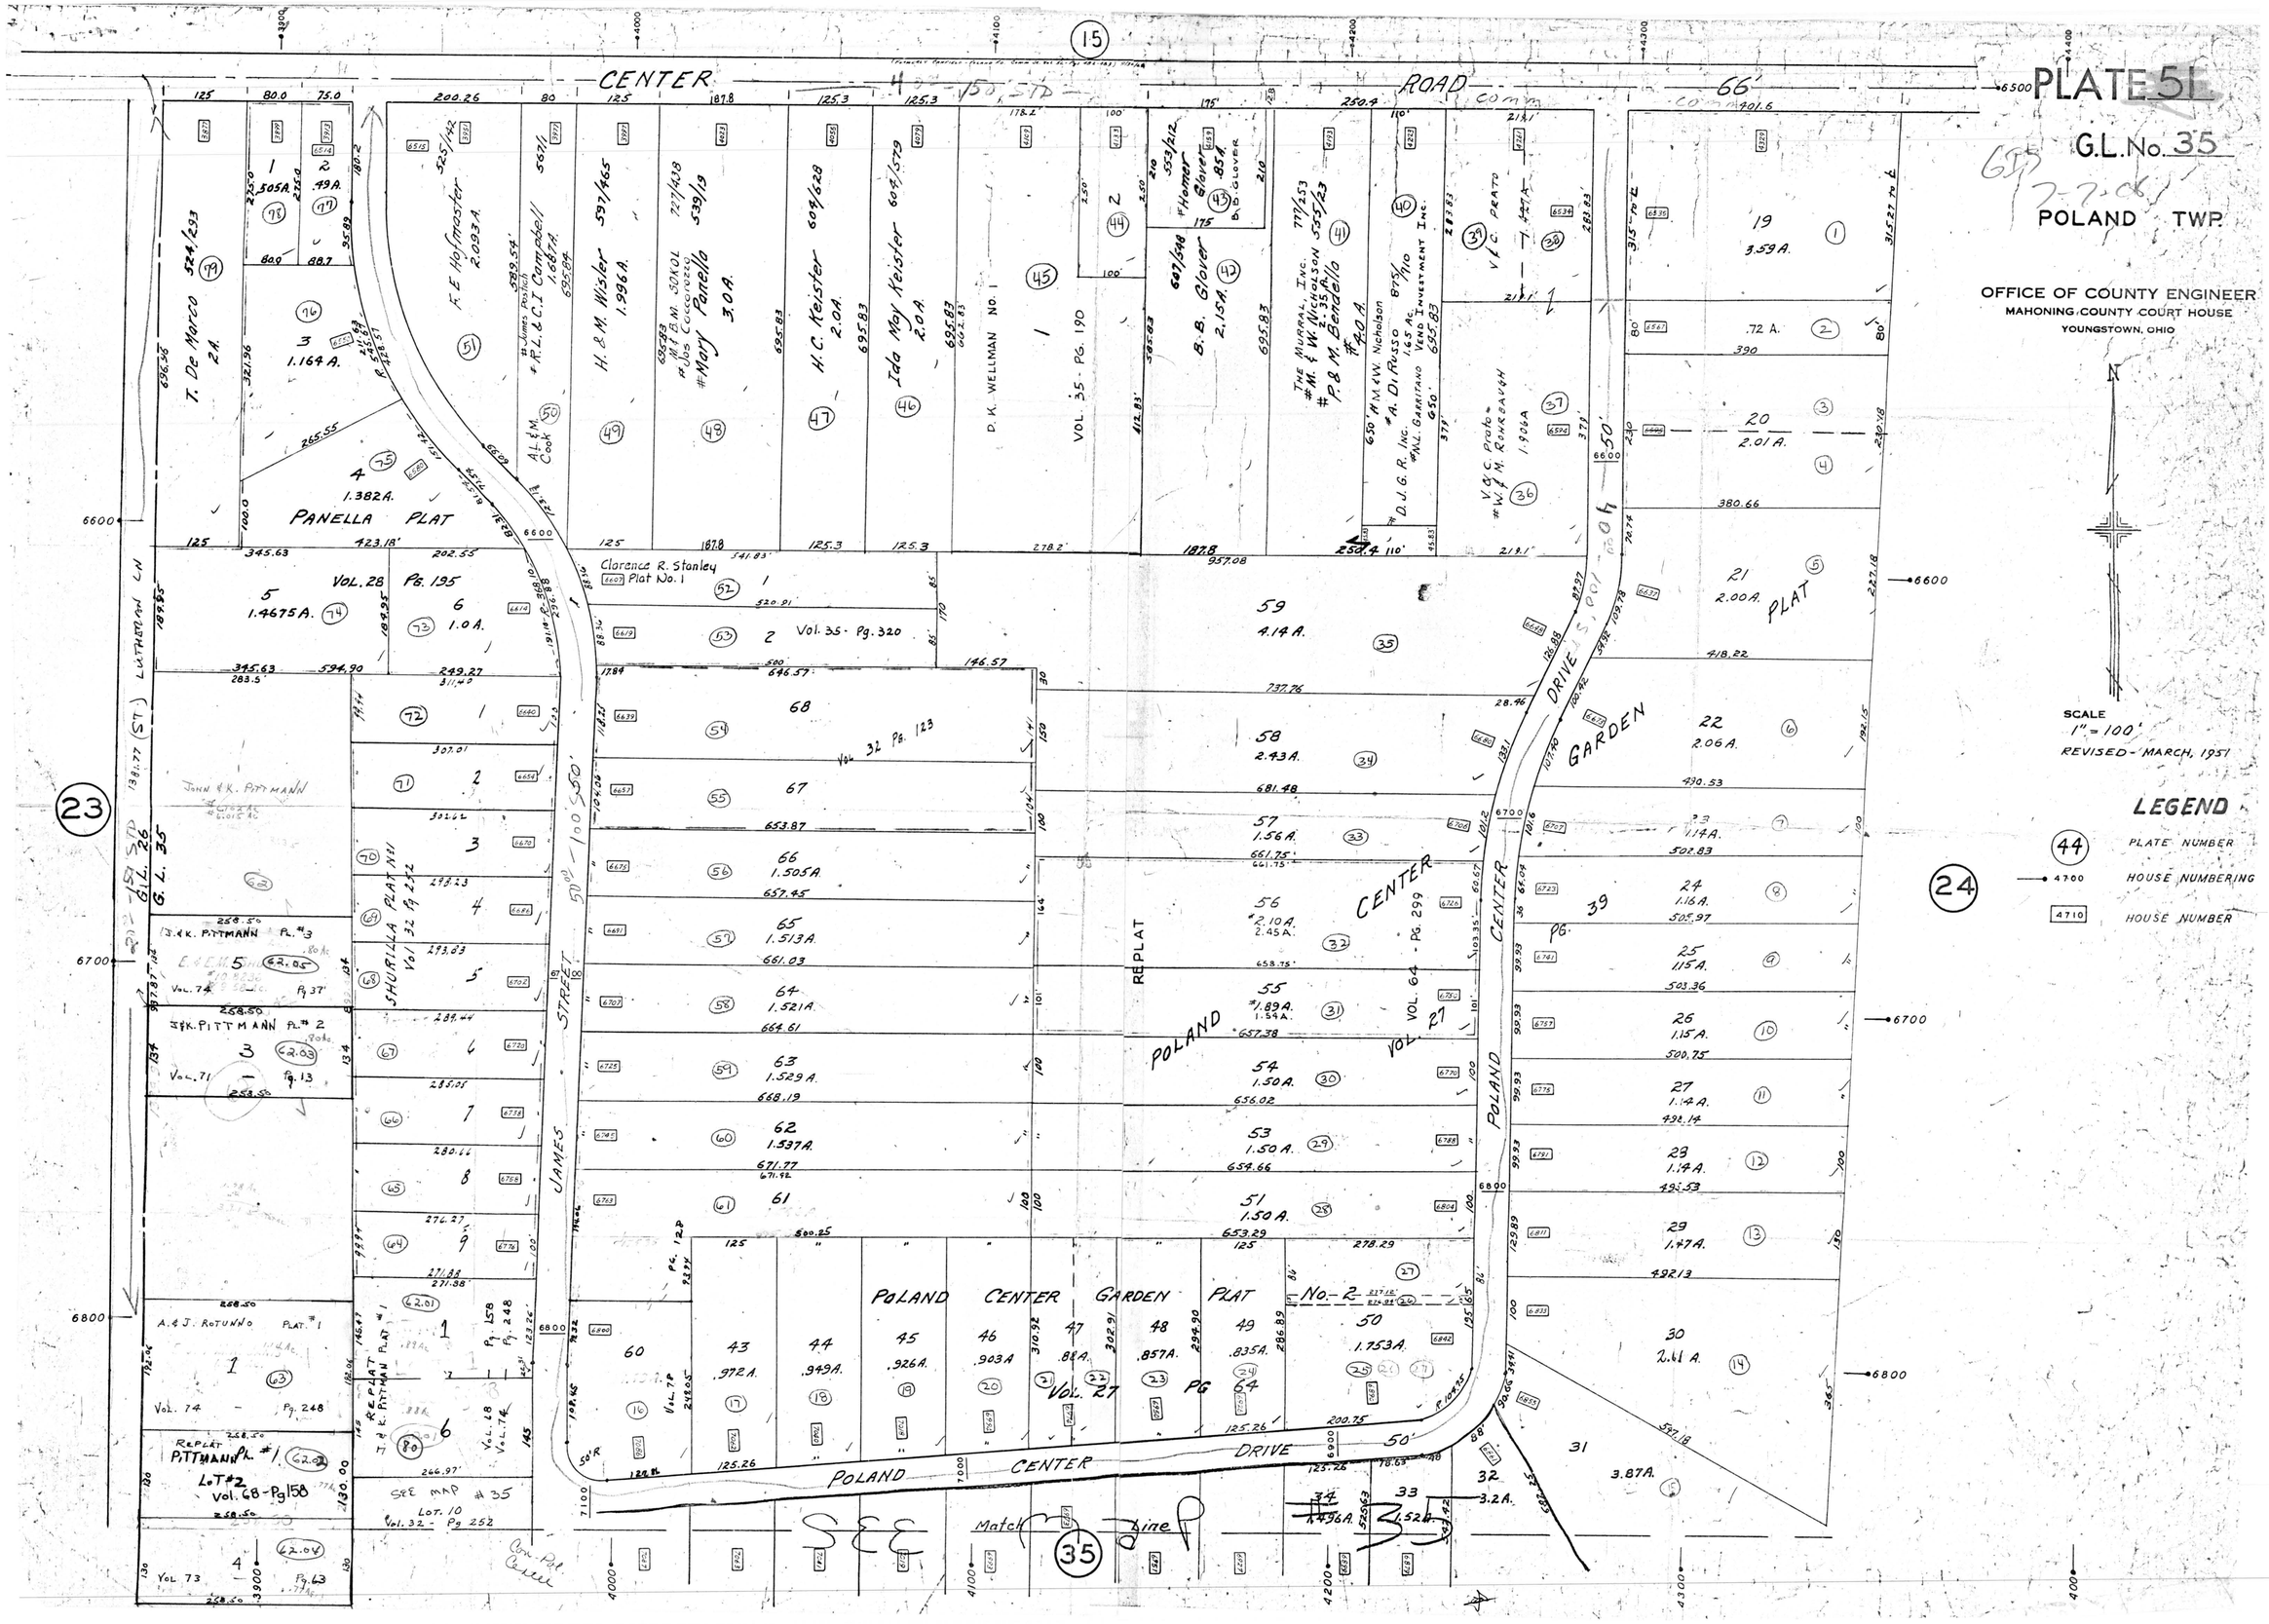
PLATE 51
G.L. No. 35
POLAND TWP.
OFFICE OF COUNTY ENGINEER
MAHONING COUNTY COURT HOUSE
YOUNGSTOWN, OHIO
SCALE
1" = 100'
REVISED - MARCH, 1951
LEGEND
PLATE NUMBER
HOUSE NUMBERING
HOUSE NUMBER
CENTER ROAD
66'
POLAND CENTER GARDEN PLAT No. 2
POLAND CENTER DRIVE
POLAND CENTER REPLAT
JAMES STREET
PANELLA PLAT
SHURILLA PLAT
PITTMANN PL. #1
PITTMANN PL. #2
PITTMANN PL. #3
REPLAT PITTMANN PL. #1
LOT #2
Vol. 68 - Pg 158
SEE MAP #35
LOT. 10
Vol. 32 - Pg 252
Clarence R. Stanley Plat No. 1
Vol. 35 - Pg. 320
Vol. 32 Pg. 123
Vol. 27 Pg 64
Vol. 35 - Pg. 190
D. K. WELLMAN NO. 1
T. De Marco 524/293 2A.
F. E. Hofmaster 2.093 A.
H. & M. Wisler 597/465 1.996 A.
Mary Panello 3.0 A.
H. C. Keister 604/628 2.0 A.
Ida May Keister 604/579 2.0 A.
B. B. Glover 2.15 A.
P. & M. Bendello 4.0 A.
V. & C. Prato 1.908 A.
Match line
SEE 35