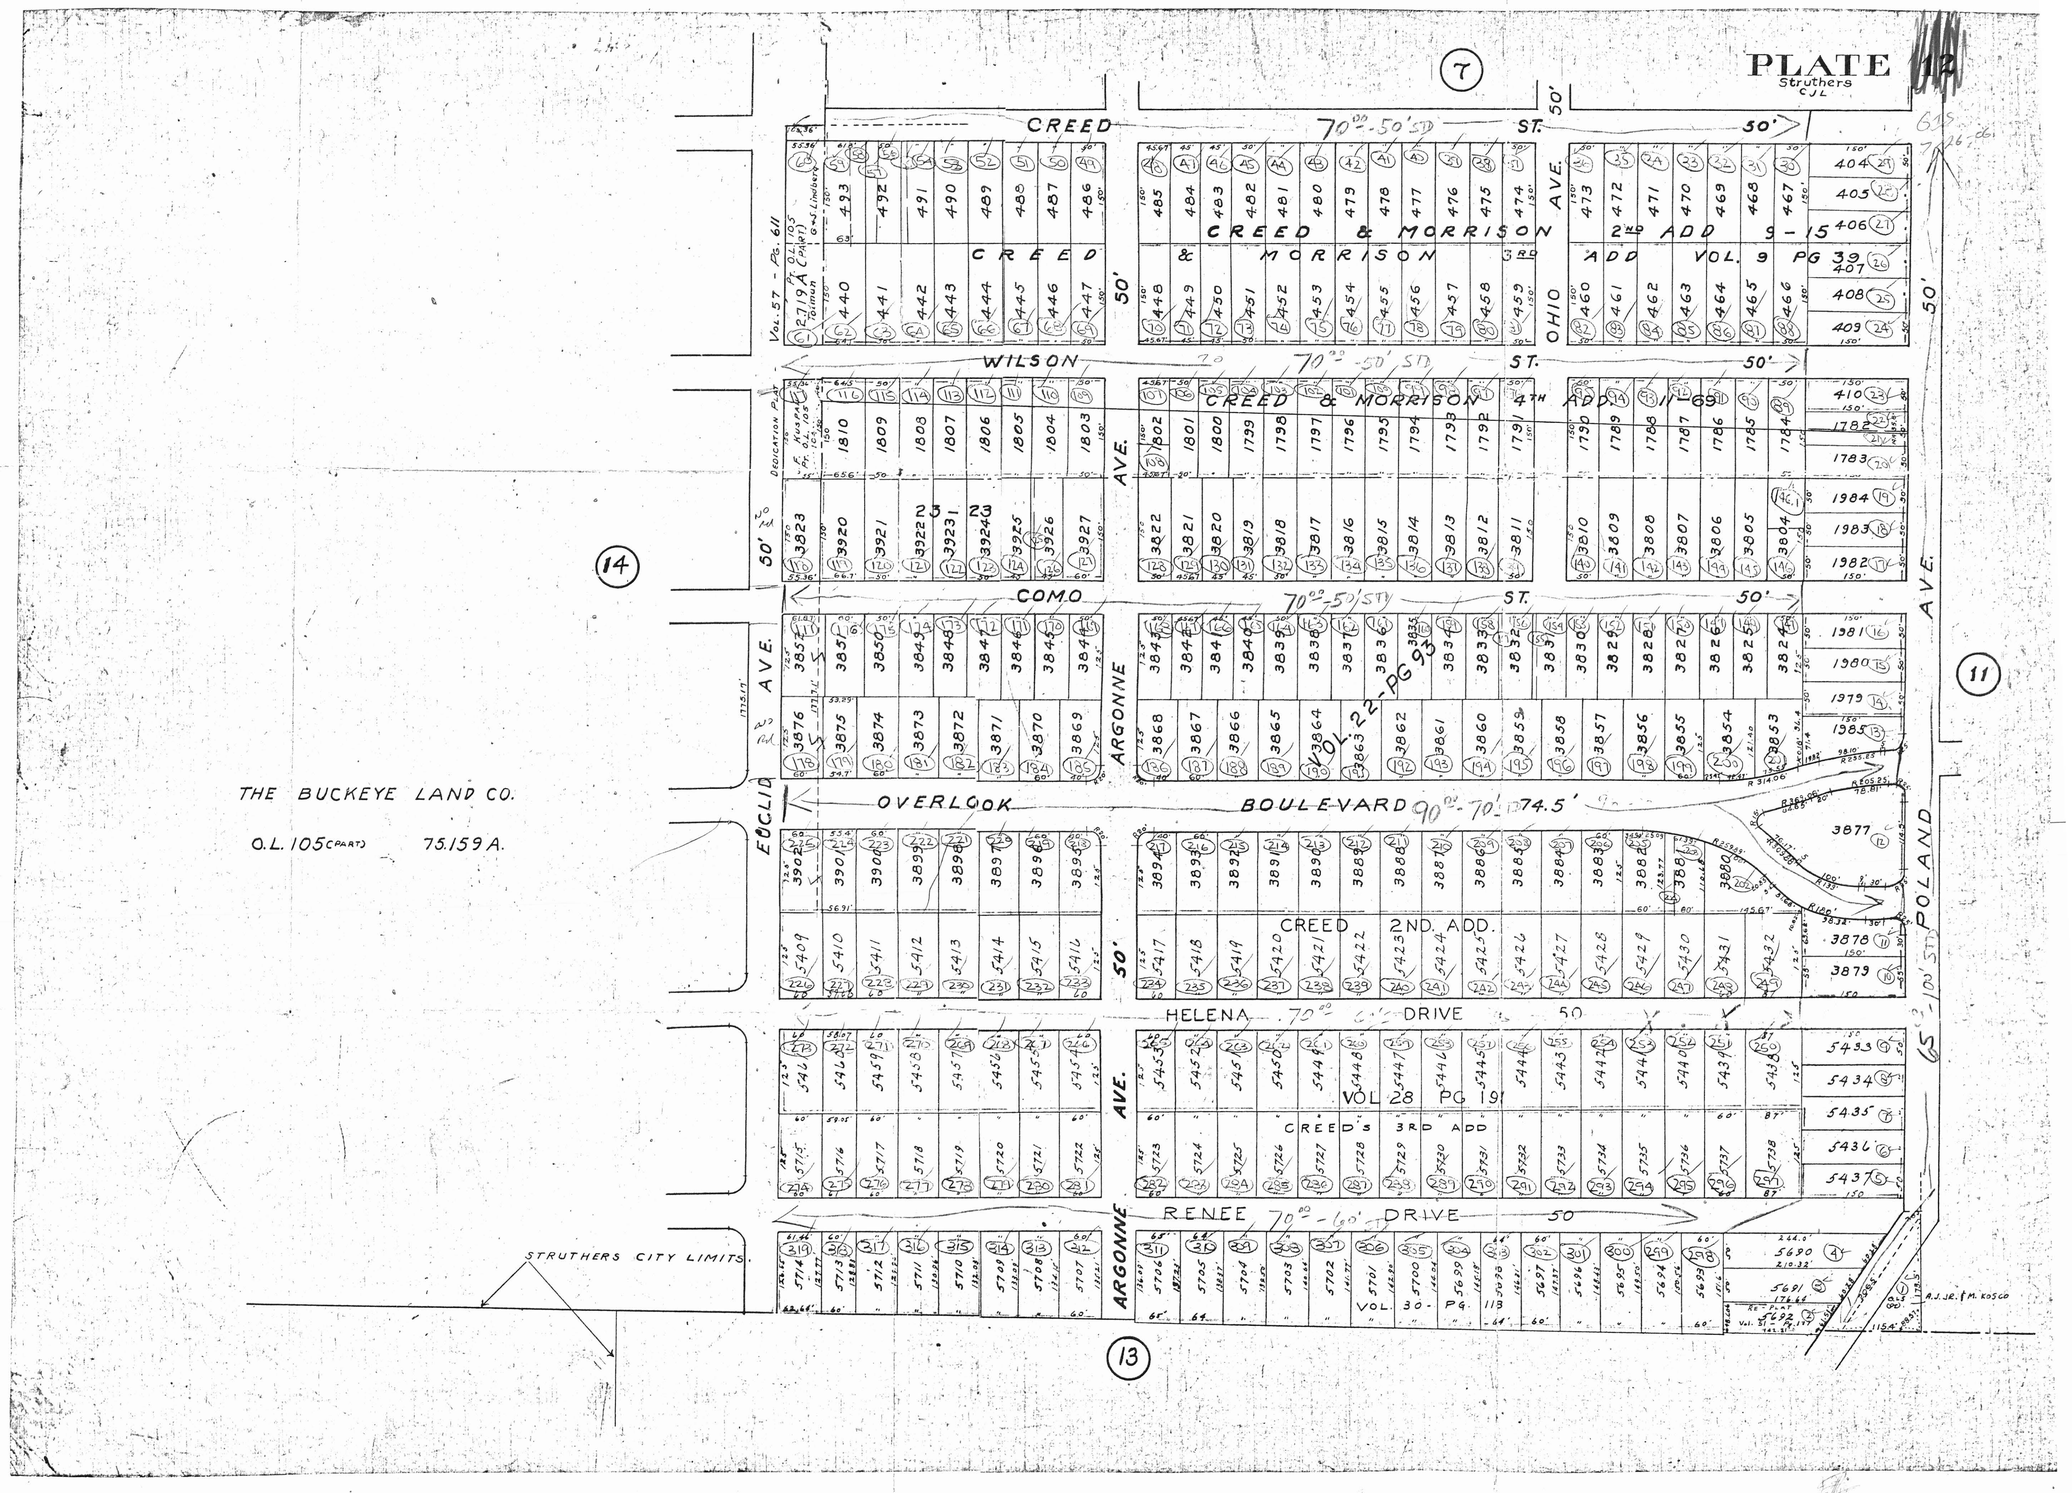
PLATE 12
Struthers
CJL
7
CREED ST.
CREED & MORRISON 2ND ADD 9-15
CREED & MORRISON 3RD ADD VOL. 9 PG 39
WILSON ST.
CREED & MORRISON 4TH ADD 11-69
COMO ST.
OVERLOOK BOULEVARD 74.5'
CREED 2ND. ADD.
HELENA DRIVE
VOL 28 PG 19
CREED'S 3RD ADD
RENEE DRIVE
VOL. 30 - PG. 113
VOL. 22 - PG 93
OHIO AVE.
ARGONNE AVE.
EUCLID AVE.
POLAND AVE.
THE BUCKEYE LAND CO.
O.L. 105 (PART) 75.159 A.
STRUTHERS CITY LIMITS
14
11
13