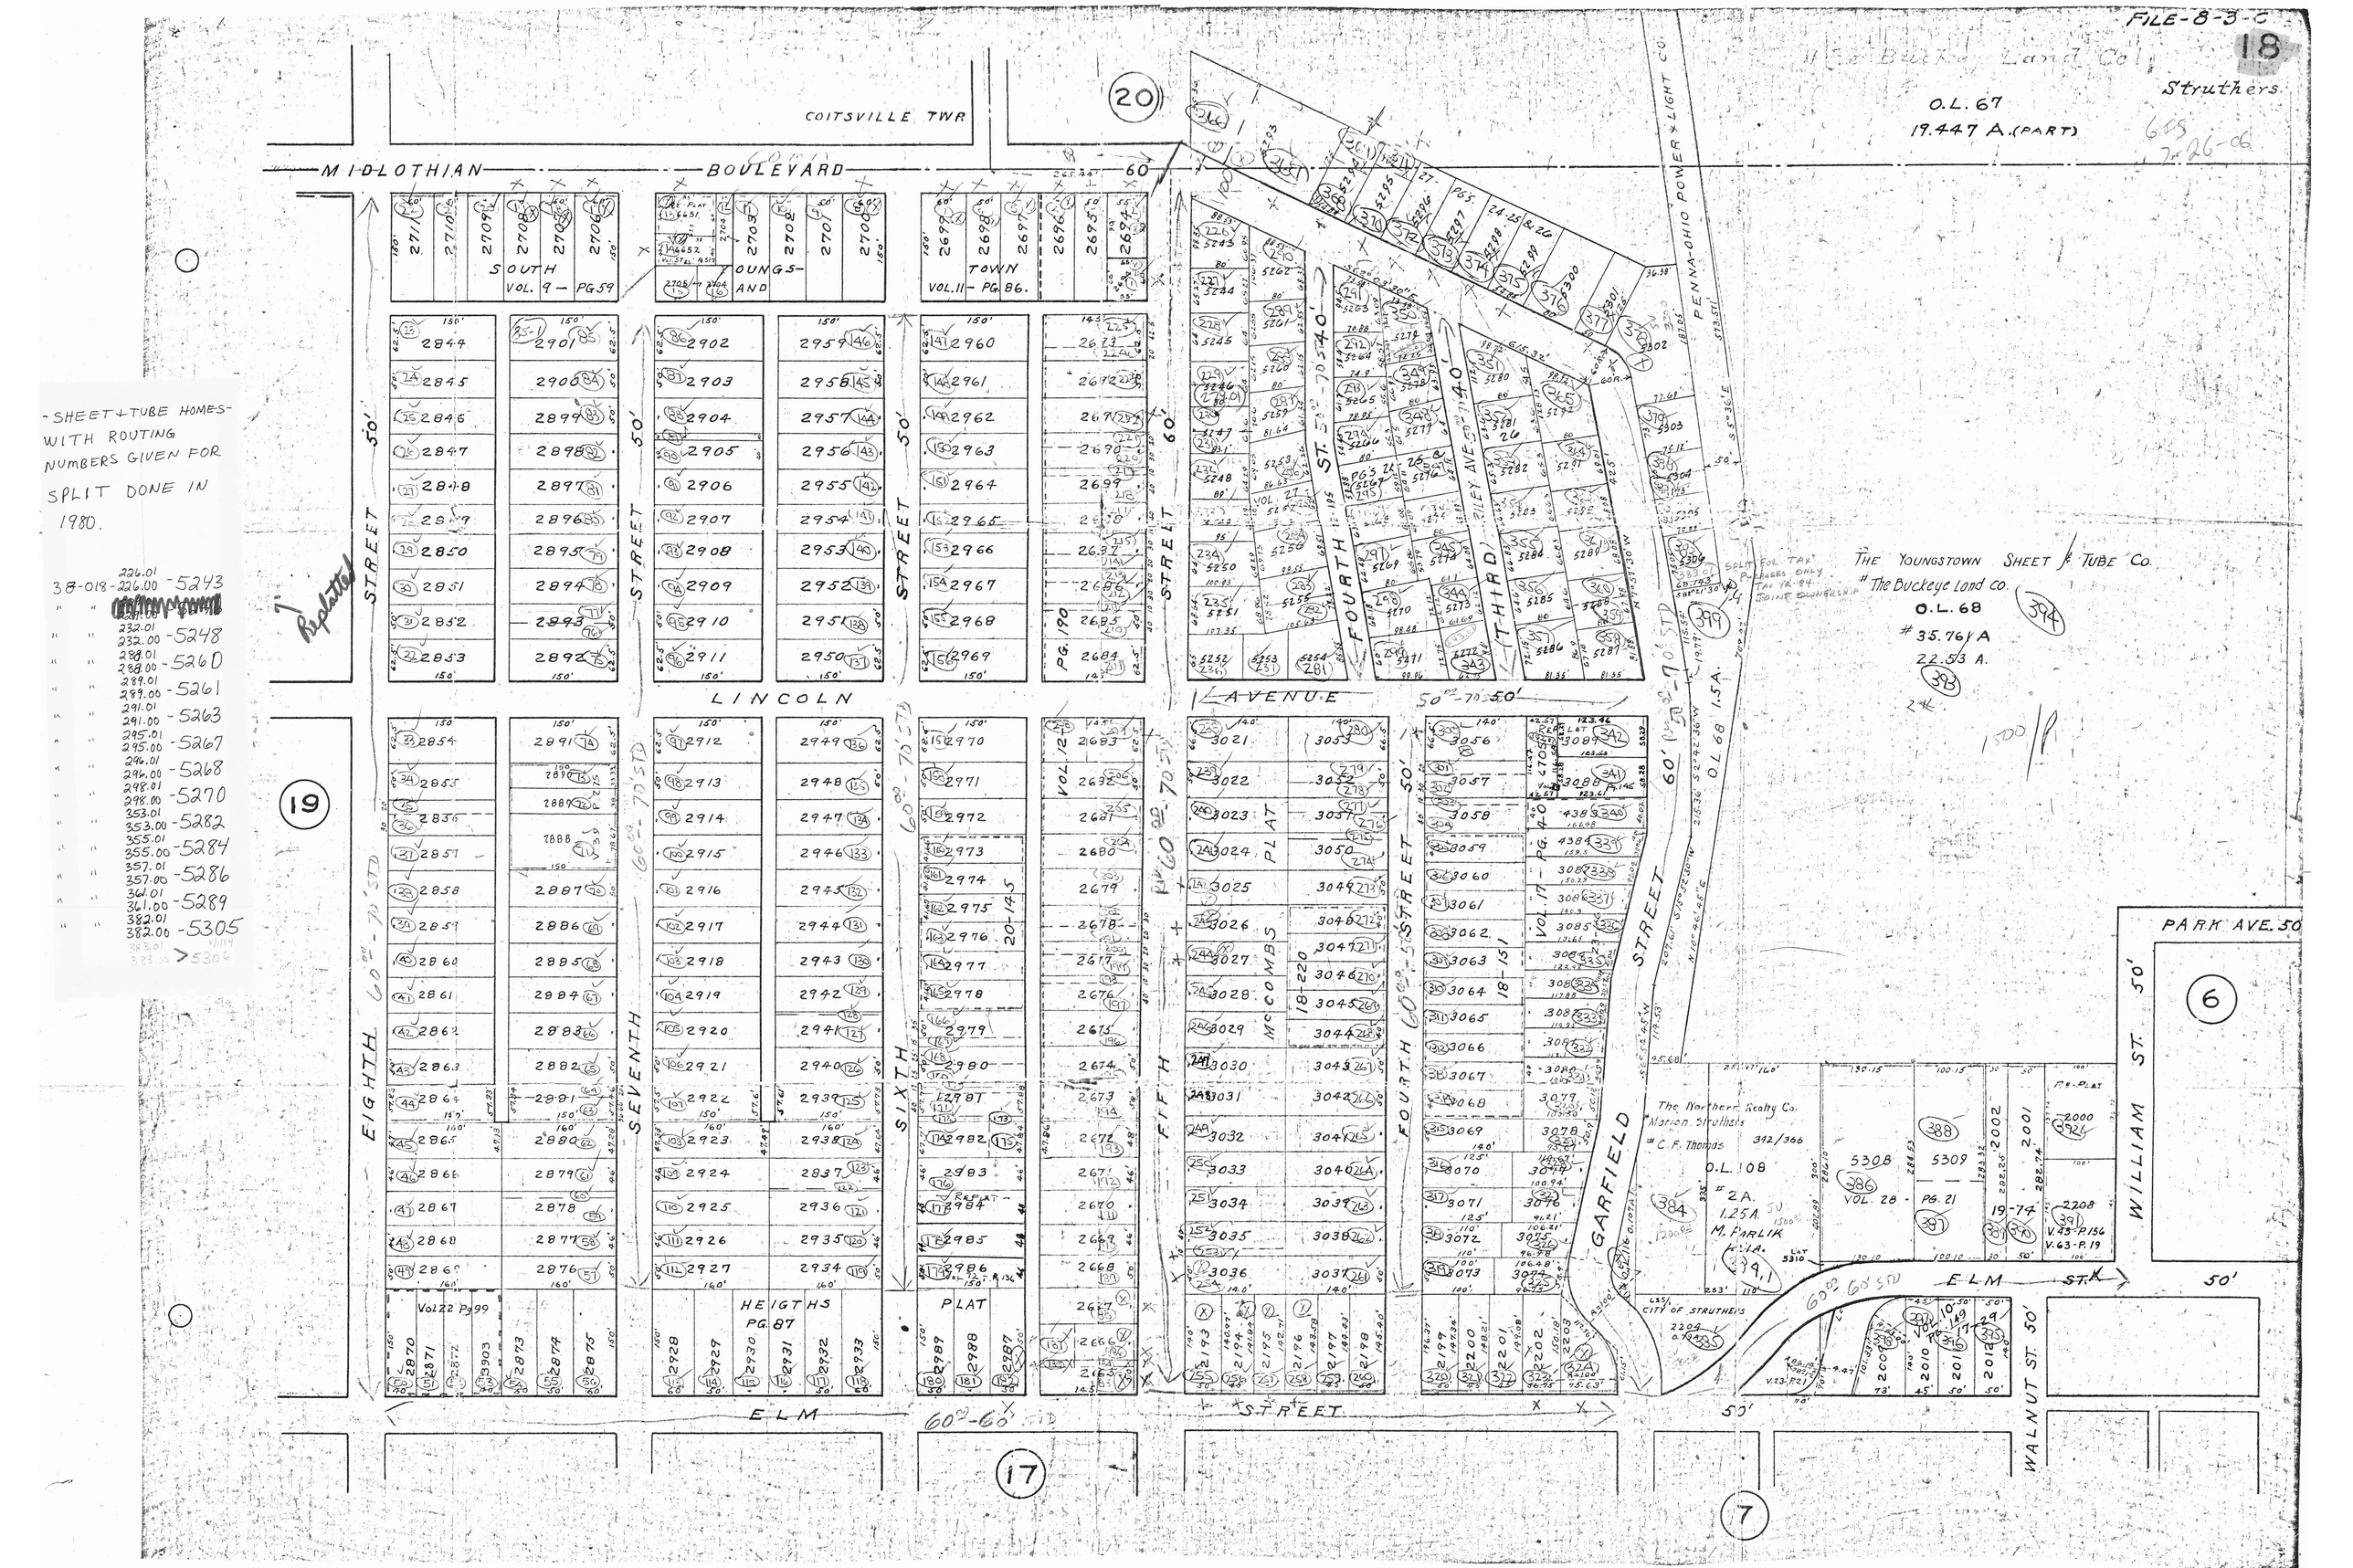
FILE-8-3-C
18
Struthers
O.L. 67
19.447 A. (PART)
COITSVILLE TWP.
MIDLOTHIAN BOULEVARD
SOUTH TOUNGSTOWN
VOL. 9 - PG 59
VOL. 11 - PG. 86.
LINCOLN AVENUE
EIGHTH STREET
SEVENTH STREET
SIXTH STREET
FIFTH STREET
FOURTH ST.
THIRD AVE.
GARFIELD STREET
PENNA-OHIO POWER & LIGHT CO.
PARK AVE. 50
WILLIAM ST. 50'
ELM ST.
WALNUT ST. 50'
HEIGTHS PG. 87
PLAT
McCOMBS PLAT
The Youngstown Sheet & Tube Co.
The Buckeye Land Co.
O.L. 68
35.761 A
22.53 A.
The Northern Realty Co.
Marion Struthers
C. F. Thomas
O.L. 108
2 A.
1.25 A.
M. PARLIK
CITY OF STRUTHERS
Replotted
-SHEET + TUBE HOMES- WITH ROUTING NUMBERS GIVEN FOR SPLIT DONE IN 1980.
38-018-226.00 -5243
232.00 -5248
288.00 -5260
289.00 -5261
291.00 -5263
295.00 -5267
296.00 -5268
298.00 -5270
353.00 -5282
355.00 -5284
357.00 -5286
361.00 -5289
382.00 -5305
> 5306
19
20
17
7
6