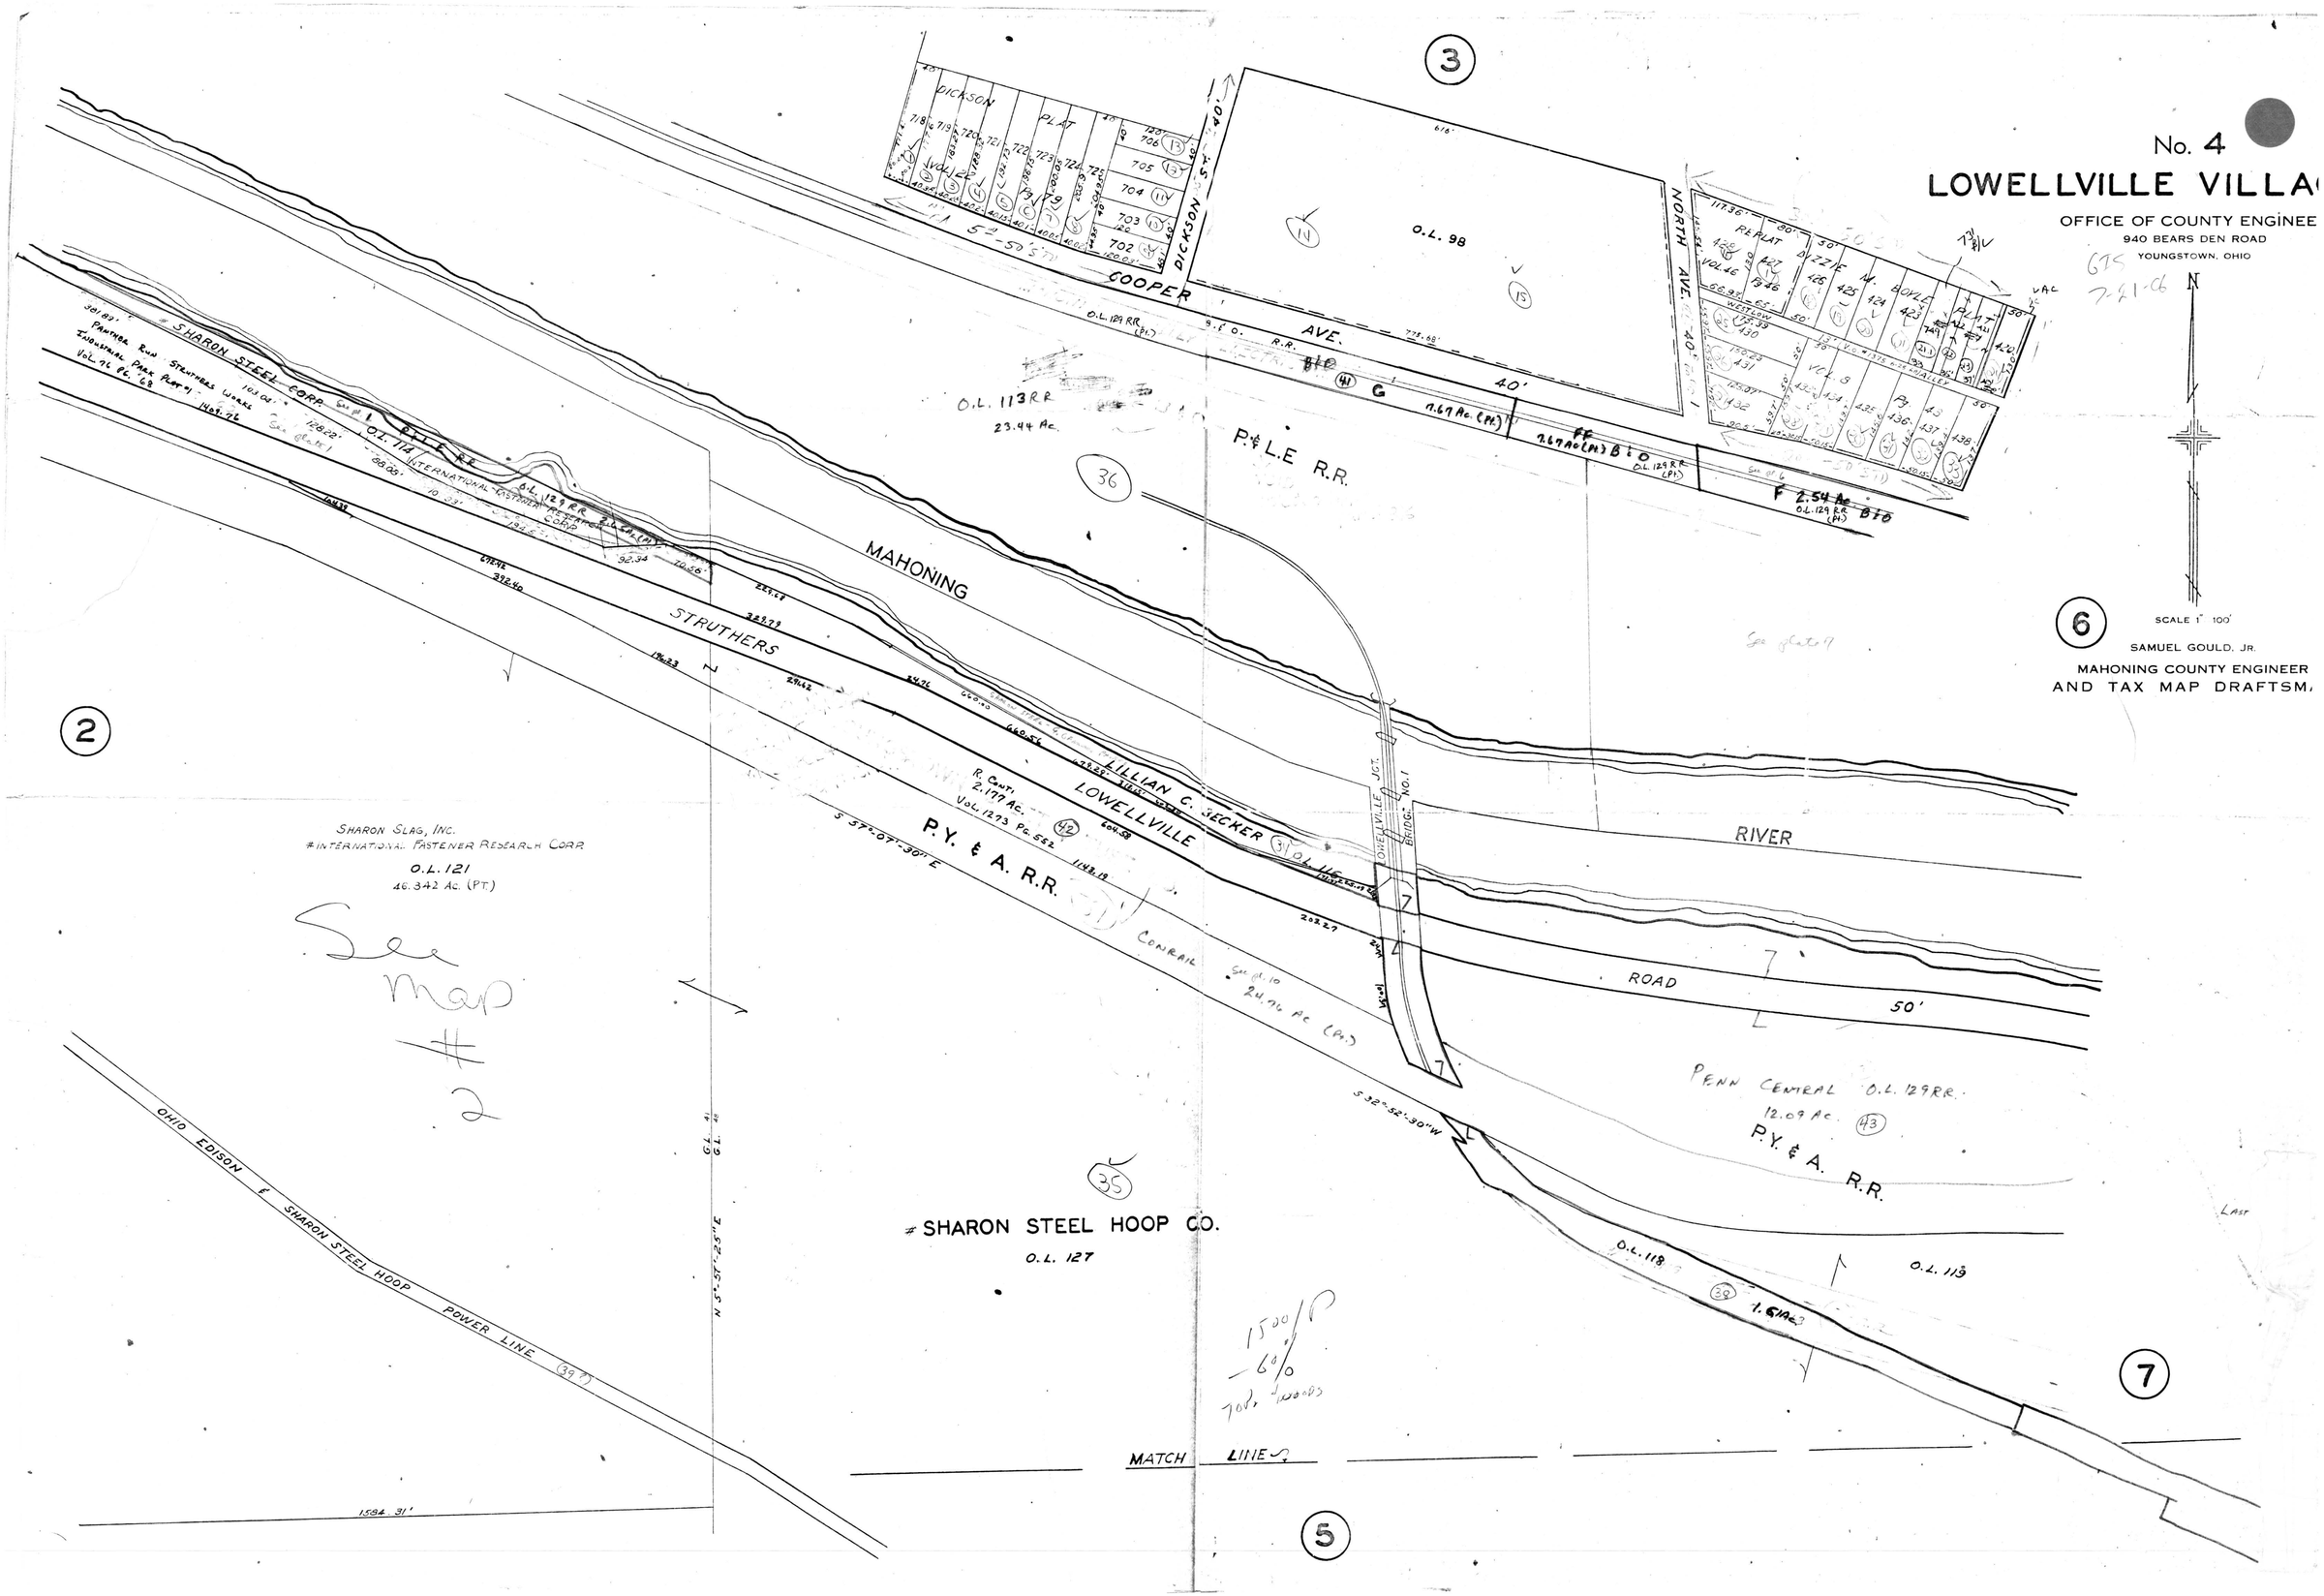

No. 4
LOWELLVILLE VILLA
OFFICE OF COUNTY ENGINEE
940 BEARS DEN ROAD
YOUNGSTOWN, OHIO
SCALE 1" 100'
SAMUEL GOULD, JR.
MAHONING COUNTY ENGINEER
AND TAX MAP DRAFTSM
DICKSON PLAT
DICKSON ST.
COOPER AVE.
NORTH AVE.
O.L. 98
O.L. 113 RR
23.44 Ac.
P.&L.E R.R.
SHARON STEEL CORP.
PANTHER RUN STRUTHERS WORKS
INDUSTRIAL PARK PLAT #1
VOL. 76 PG. 68
INTERNATIONAL FASTENER RESEARCH CORP.
MAHONING
STRUTHERS
LILLIAN C. BECKER
LOWELLVILLE
R. CONT. 2.177 Ac.
VOL. 1273 PG. 552
P.Y. & A. R.R.
CONRAIL
24.76 Ac (Pt.)
RIVER
ROAD
50'
PENN CENTRAL O.L. 129 RR.
12.09 Ac.
P.Y. & A. R.R.
SHARON SLAG, INC.
#INTERNATIONAL FASTENER RESEARCH CORP.
O.L. 121
46.342 Ac. (PT.)
See map #2
OHIO EDISON & SHARON STEEL HOOP POWER LINE
SHARON STEEL HOOP CO.
O.L. 127
O.L. 118
O.L. 119
MATCH LINE
1584.31'
1500/P
-60%