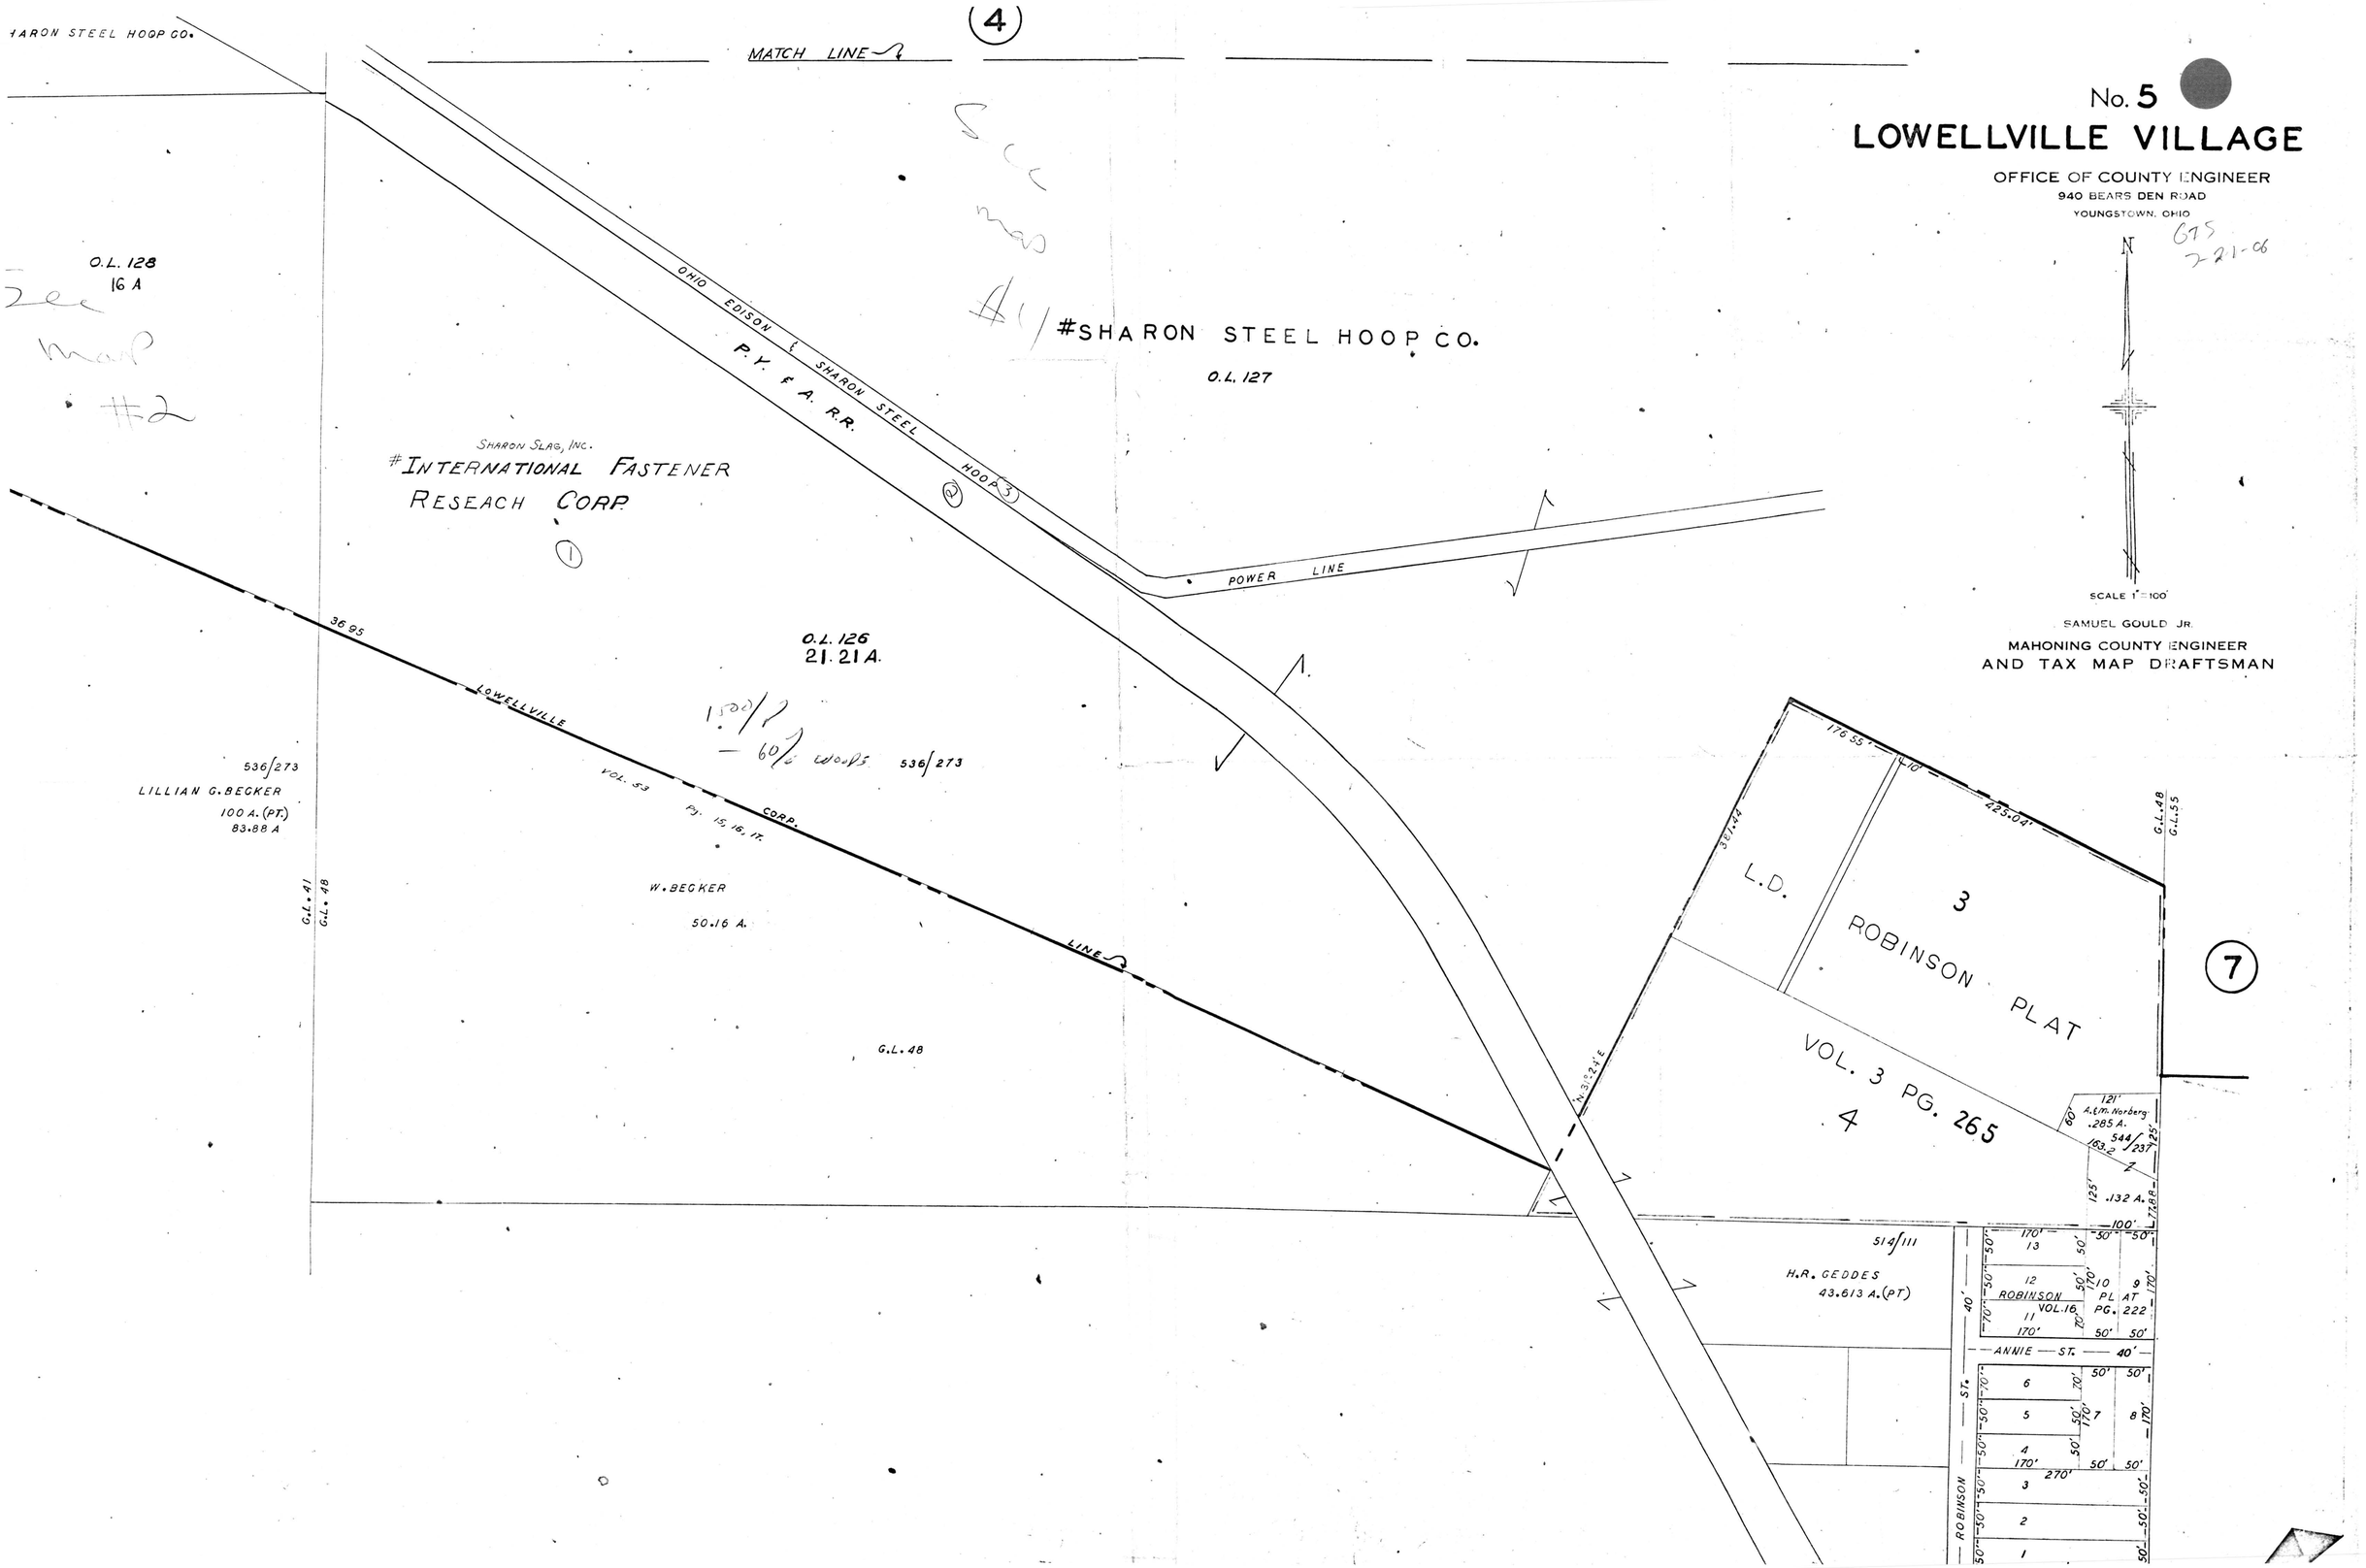

No. 5
LOWELLVILLE VILLAGE
OFFICE OF COUNTY ENGINEER
940 BEARS DEN ROAD
YOUNGSTOWN, OHIO
GTS 2-21-06
SCALE 1" = 100'
SAMUEL GOULD JR.
MAHONING COUNTY ENGINEER
AND TAX MAP DRAFTSMAN
SHARON STEEL HOOP CO.
MATCH LINE
(4)
O.L. 128
16 A
See map #2
OHIO EDISON & SHARON STEEL HOOP
P.Y. & A. R.R.
#SHARON STEEL HOOP CO.
O.L. 127
SHARON SLAG, INC.
#INTERNATIONAL FASTENER RESEACH CORP.
POWER LINE
O.L. 126
21.21 A.
36.95
LOWELLVILLE CORP. LINE
VOL. 53 Pg. 15, 16, 17.
536/273
LILLIAN G. BECKER
100 A. (PT.)
83.88 A
W. BECKER
50.16 A.
G.L. 41
G.L. 48
G.L. 48
G.L. 55
L.D.
3
ROBINSON PLAT
VOL. 3 PG. 265
4
(7)
A. & M. Norberg
.285 A.
544/237
.132 A.
514/111
H.R. GEDDES
43.613 A. (PT)
ROBINSON PLAT VOL. 16 PG. 222
ANNIE ST.
ROBINSON ST.