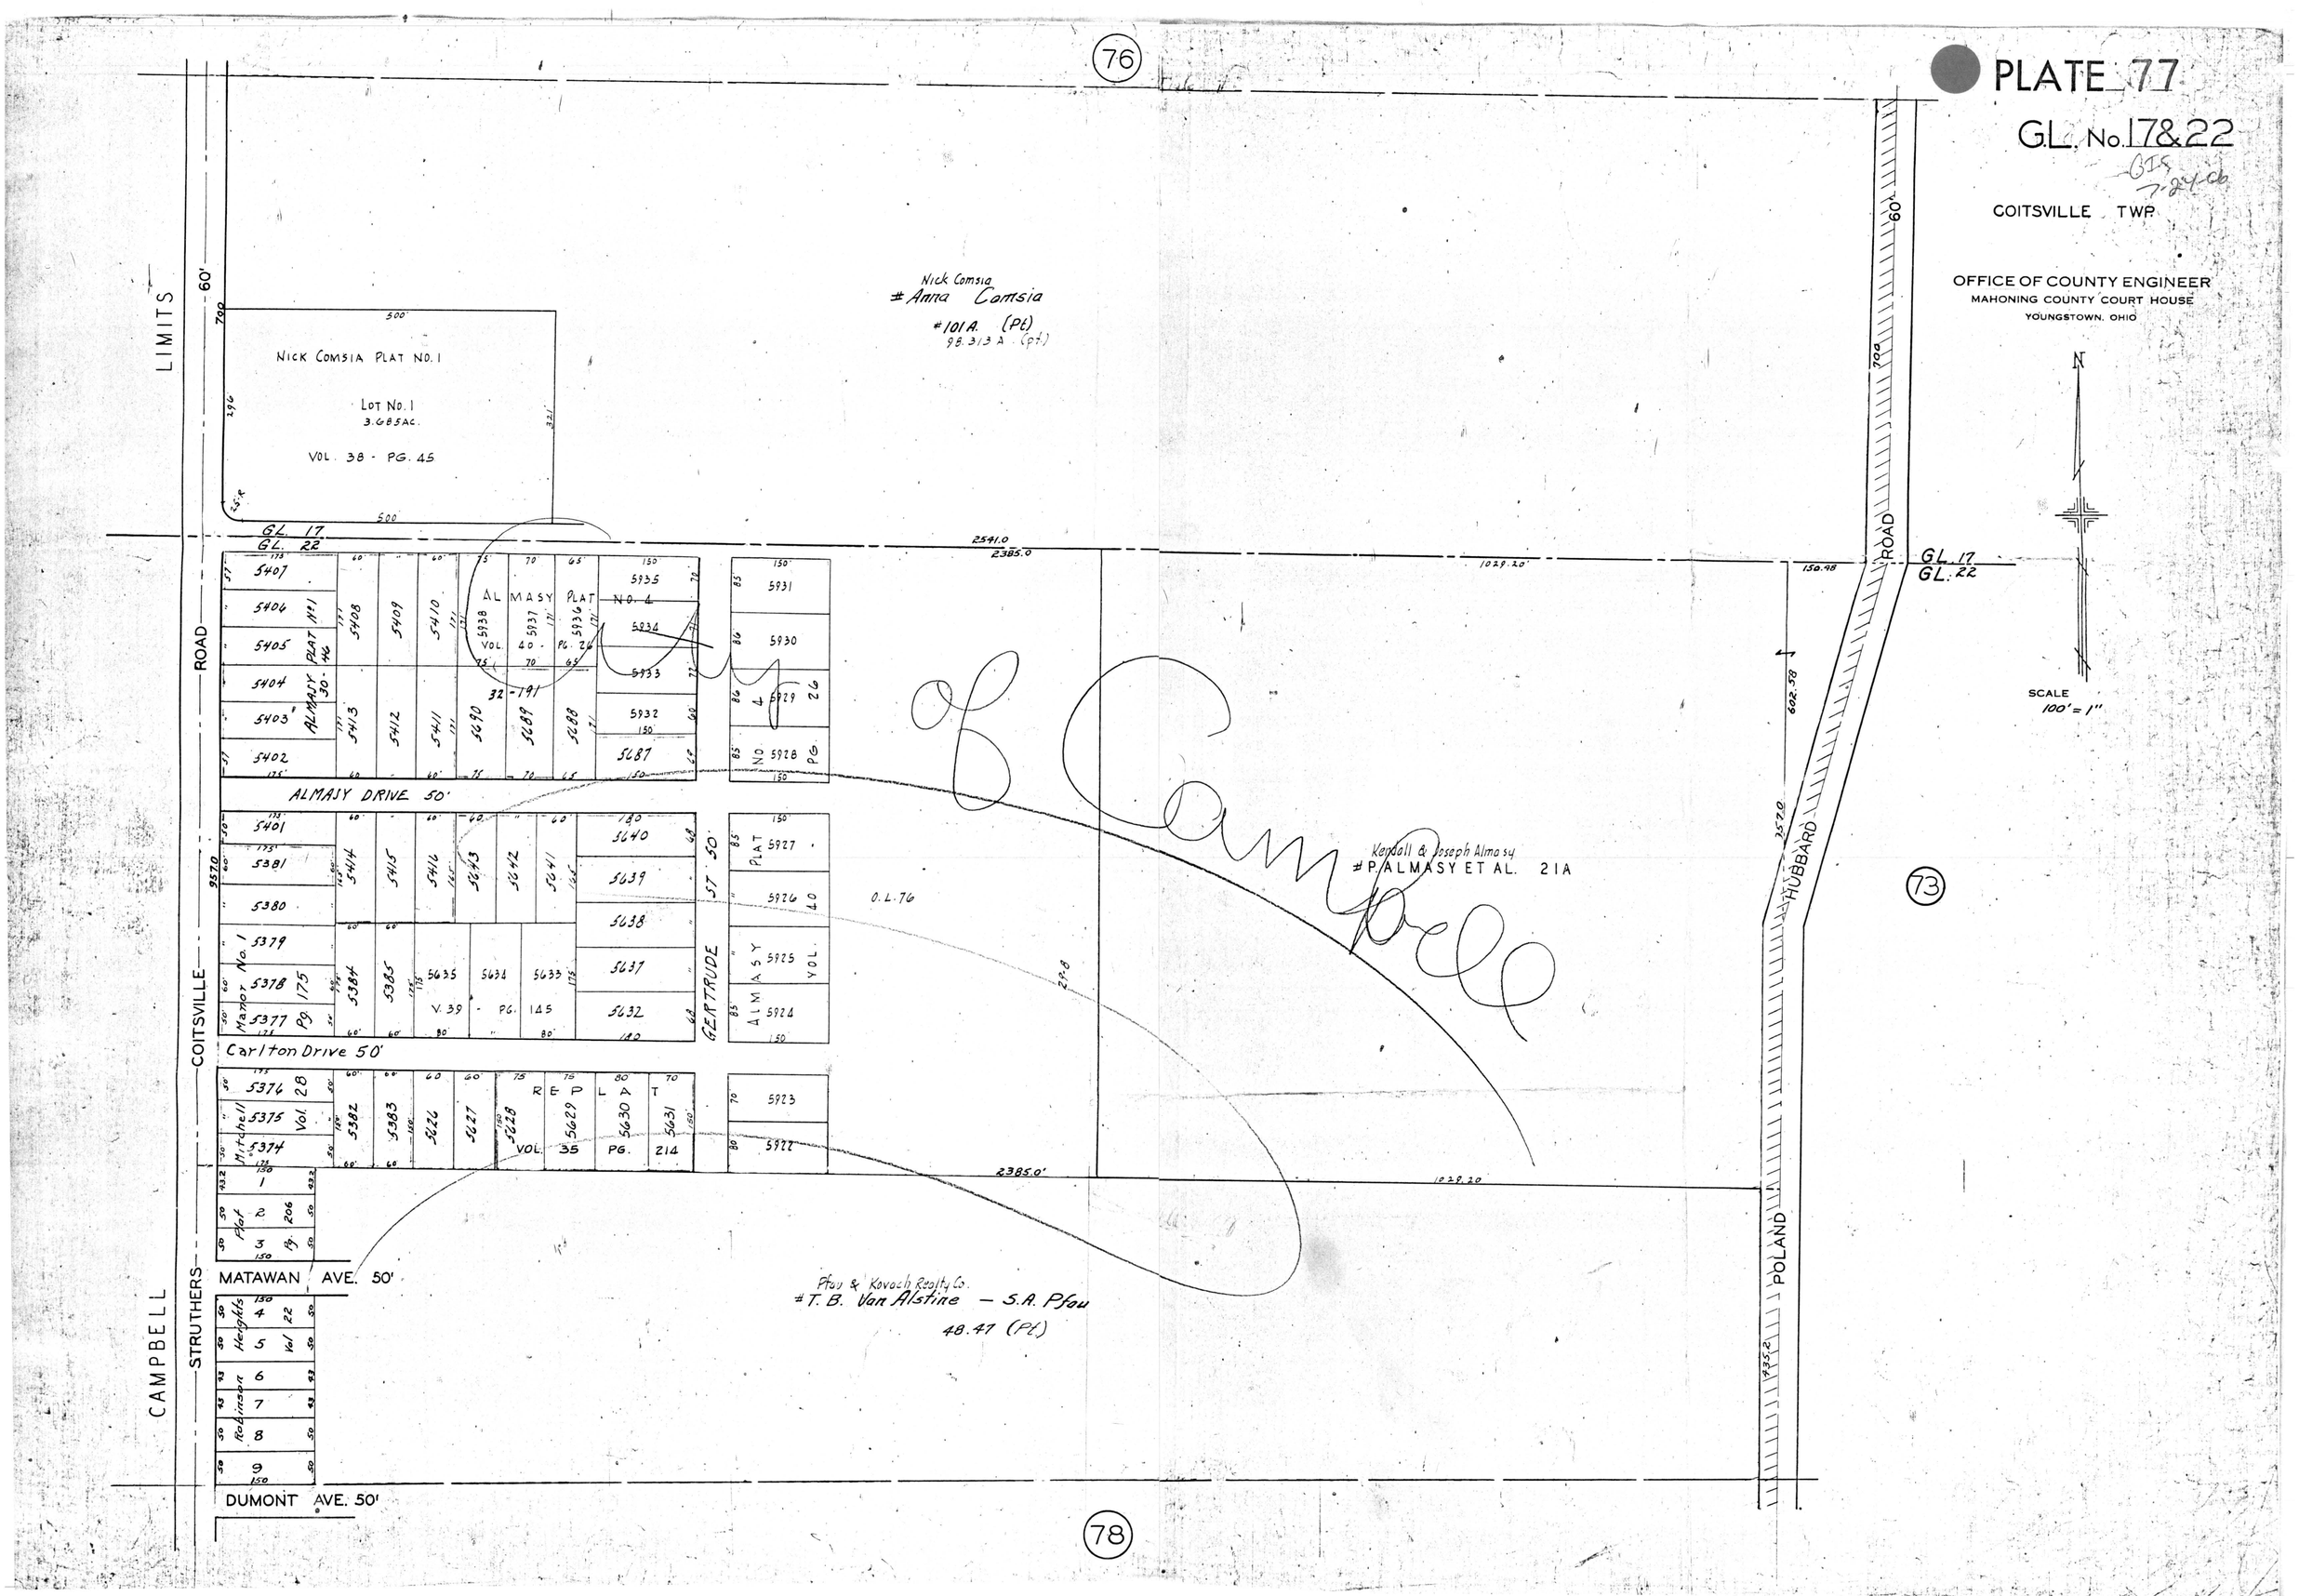

76
PLATE 77
G.L. No. 17&22
GIS 7-24-06
COITSVILLE TWP.
OFFICE OF COUNTY ENGINEER
MAHONING COUNTY COURT HOUSE
YOUNGSTOWN, OHIO
N
SCALE
100' = 1"
LIMITS
60'
NICK COMSIA PLAT NO. 1
LOT NO. 1
3.685 AC.
VOL. 38 - PG. 45
Nick Comsia
Anna Comsia
#101 A. (Pt)
98.313 A. (pt.)
GL. 17
GL. 22
2541.0
2385.0
1029.20
150.98
ROAD
ALMASY PLAT NO. 4
VOL. 40 - PG. 26
ALMASY PLAT No. 1
30-46
32-191
ALMASY DRIVE 50'
GERTRUDE ST 50'
Manor No. 1
Pg. 175
V. 39 - PG. 145
Carlton Drive 50'
REPLAT
VOL. 35 PG. 214
Mitchell
Vol. 28
Plat
Pg. 206
MATAWAN AVE. 50'
Heights
Vol 22
Robinson
DUMONT AVE. 50'
CAMPBELL
STRUTHERS
COITSVILLE
Kendall & Joseph Almasy
P. ALMASY ET AL. 21A
O.L. 76
HUBBARD
POLAND
Pfau & Kovach Realty Co.
T. B. Van Alstine — S.A. Pfau
48.47 (Pt)
73
78