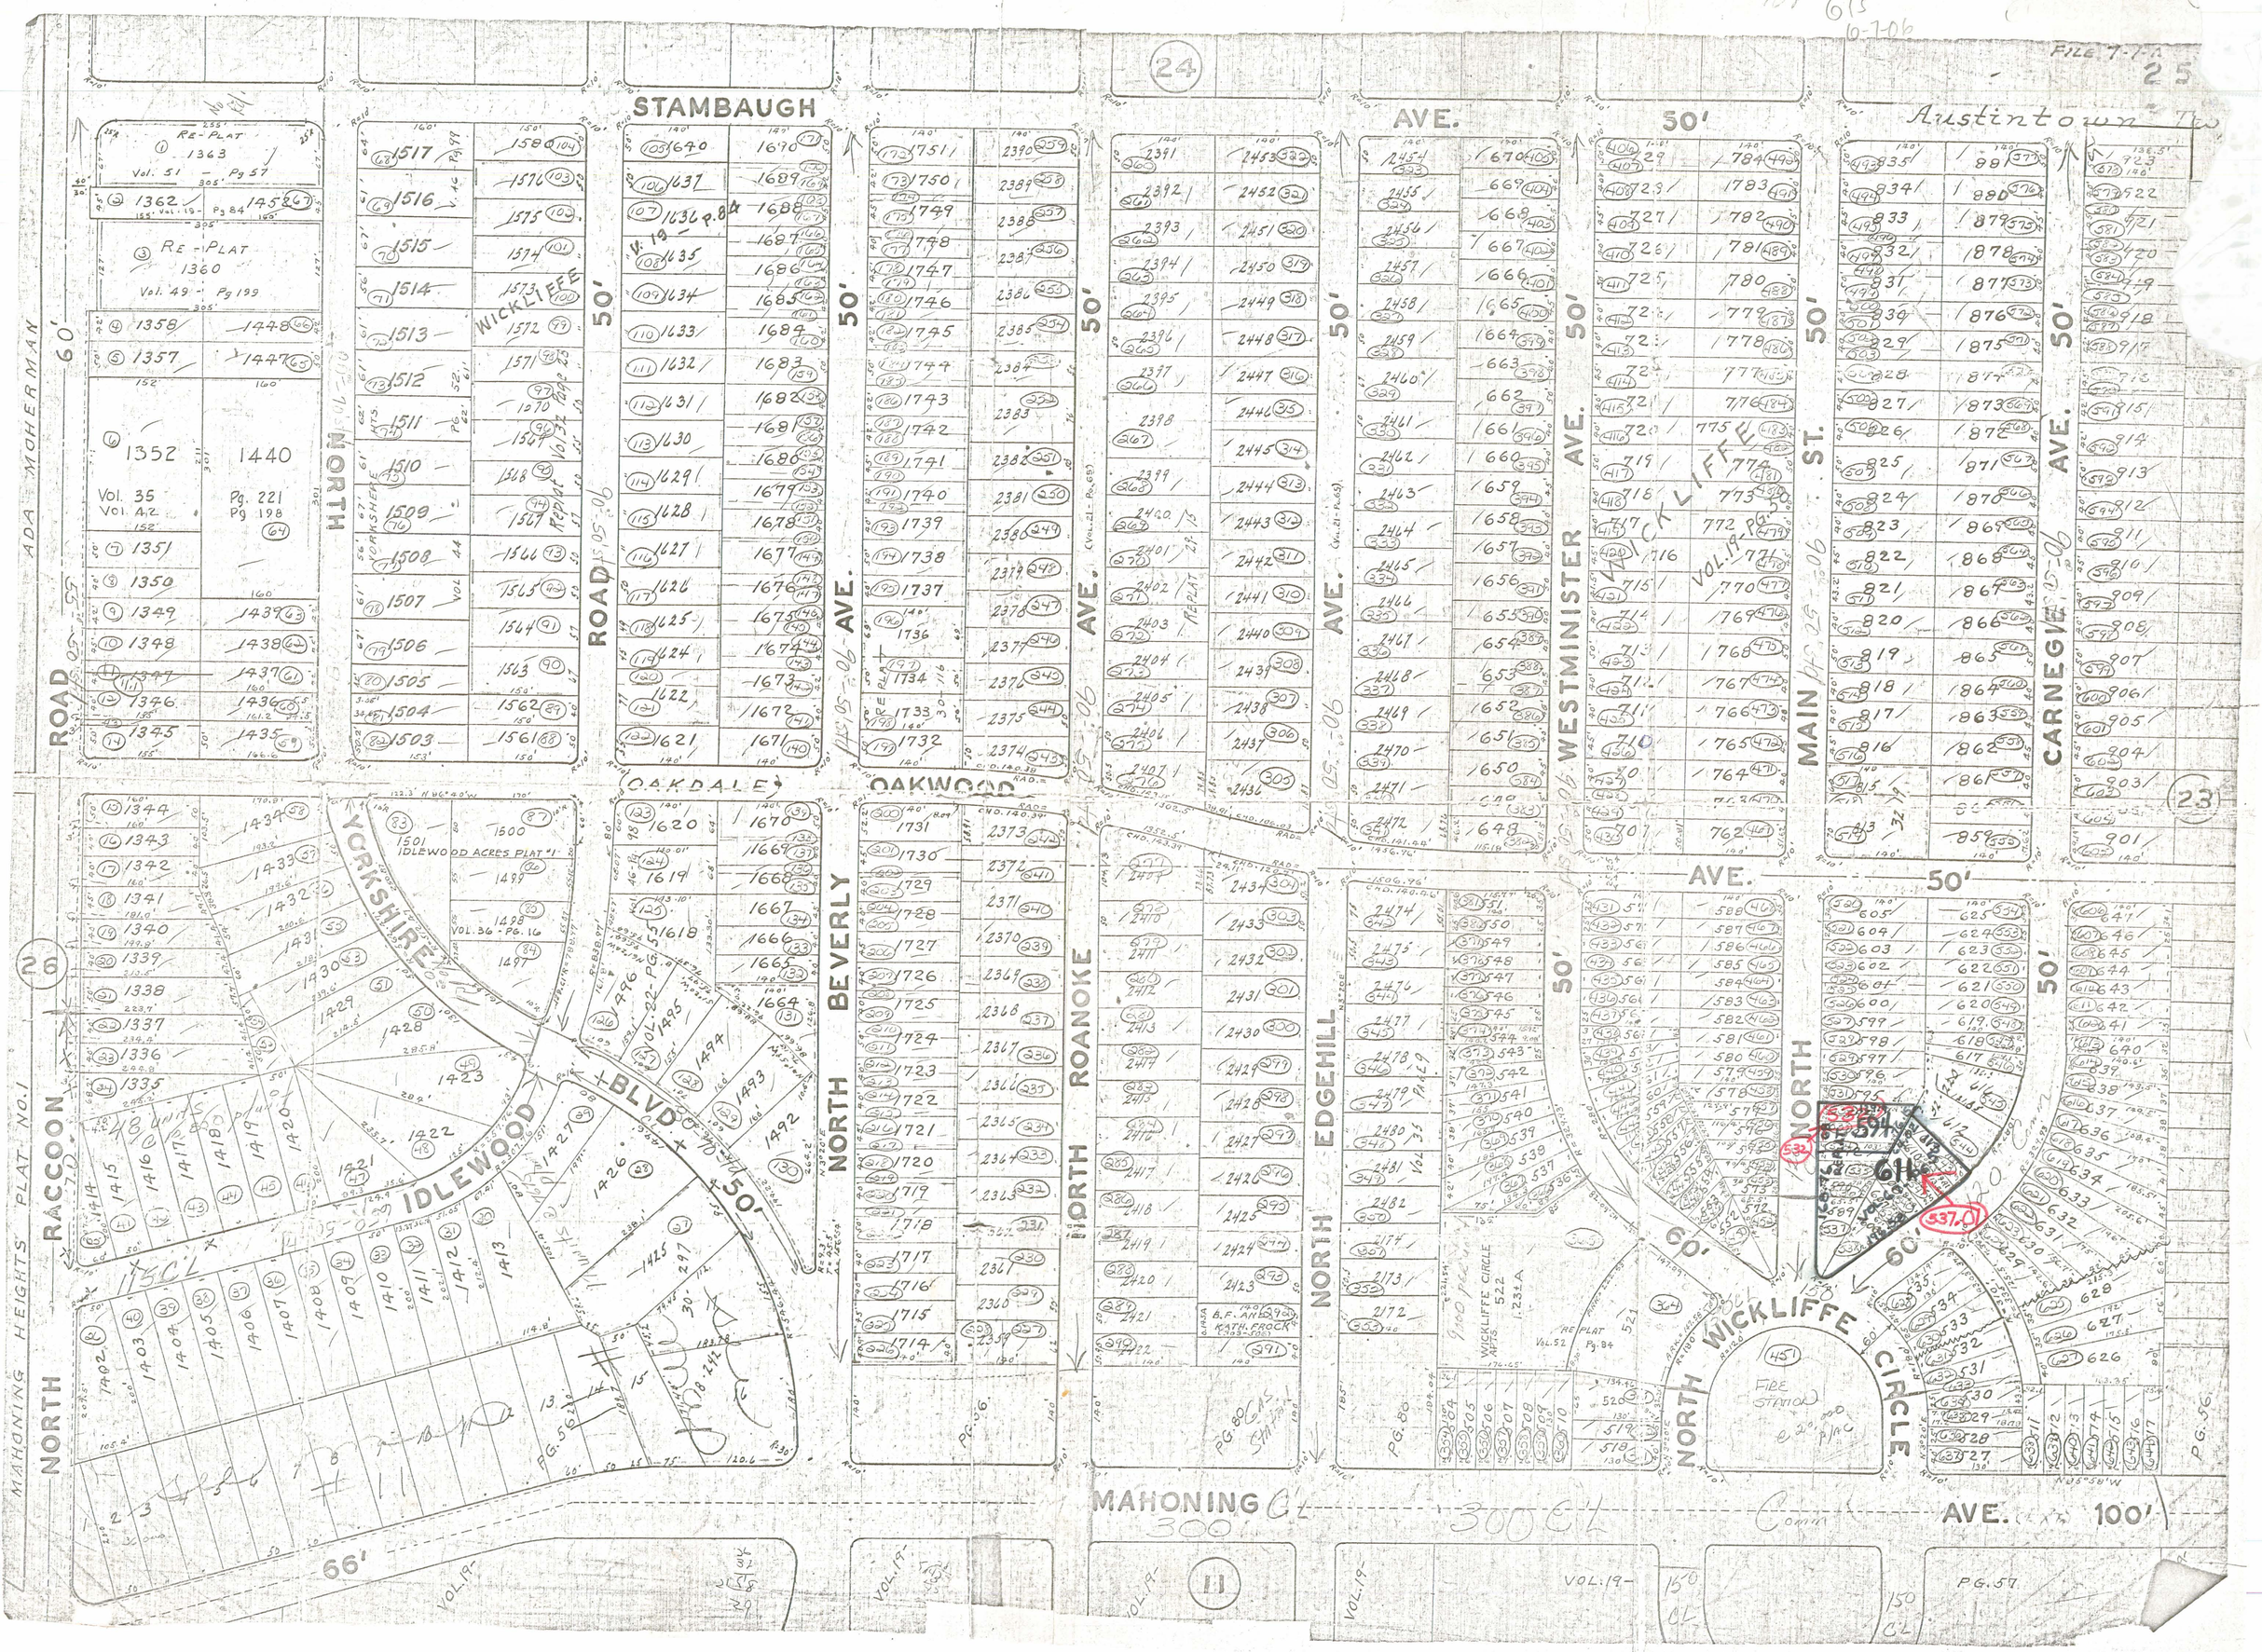
STAMBAUGH
AVE.
50'
Austintown Twp
NORTH
ROAD
WICKLIFFE
WESTMINISTER AVE.
MAIN ST.
CARNEGIE AVE.
OAKDALE
OAKWOOD
BEVERLY
ROANOKE
EDGEHILL
YORKSHIRE
IDLEWOOD
BLVD.
NORTH WICKLIFFE CIRCLE
FIRE STATION
MAHONING
AVE.
100'
66'
60'
RACCOON
NORTH HEIGHTS PLAT No. 1
ADA MOHERMAN
IDLEWOOD ACRES PLAT #1
RE-PLAT
Vol. 51 - Pg 57
Vol. 49 - Pg 199
Vol. 35
Vol. 42
Pg. 221
Pg. 198
VOL. 19
PG. 56
PG. 57
PG. 80
FILE 7-1-A
24
25
23
28
11