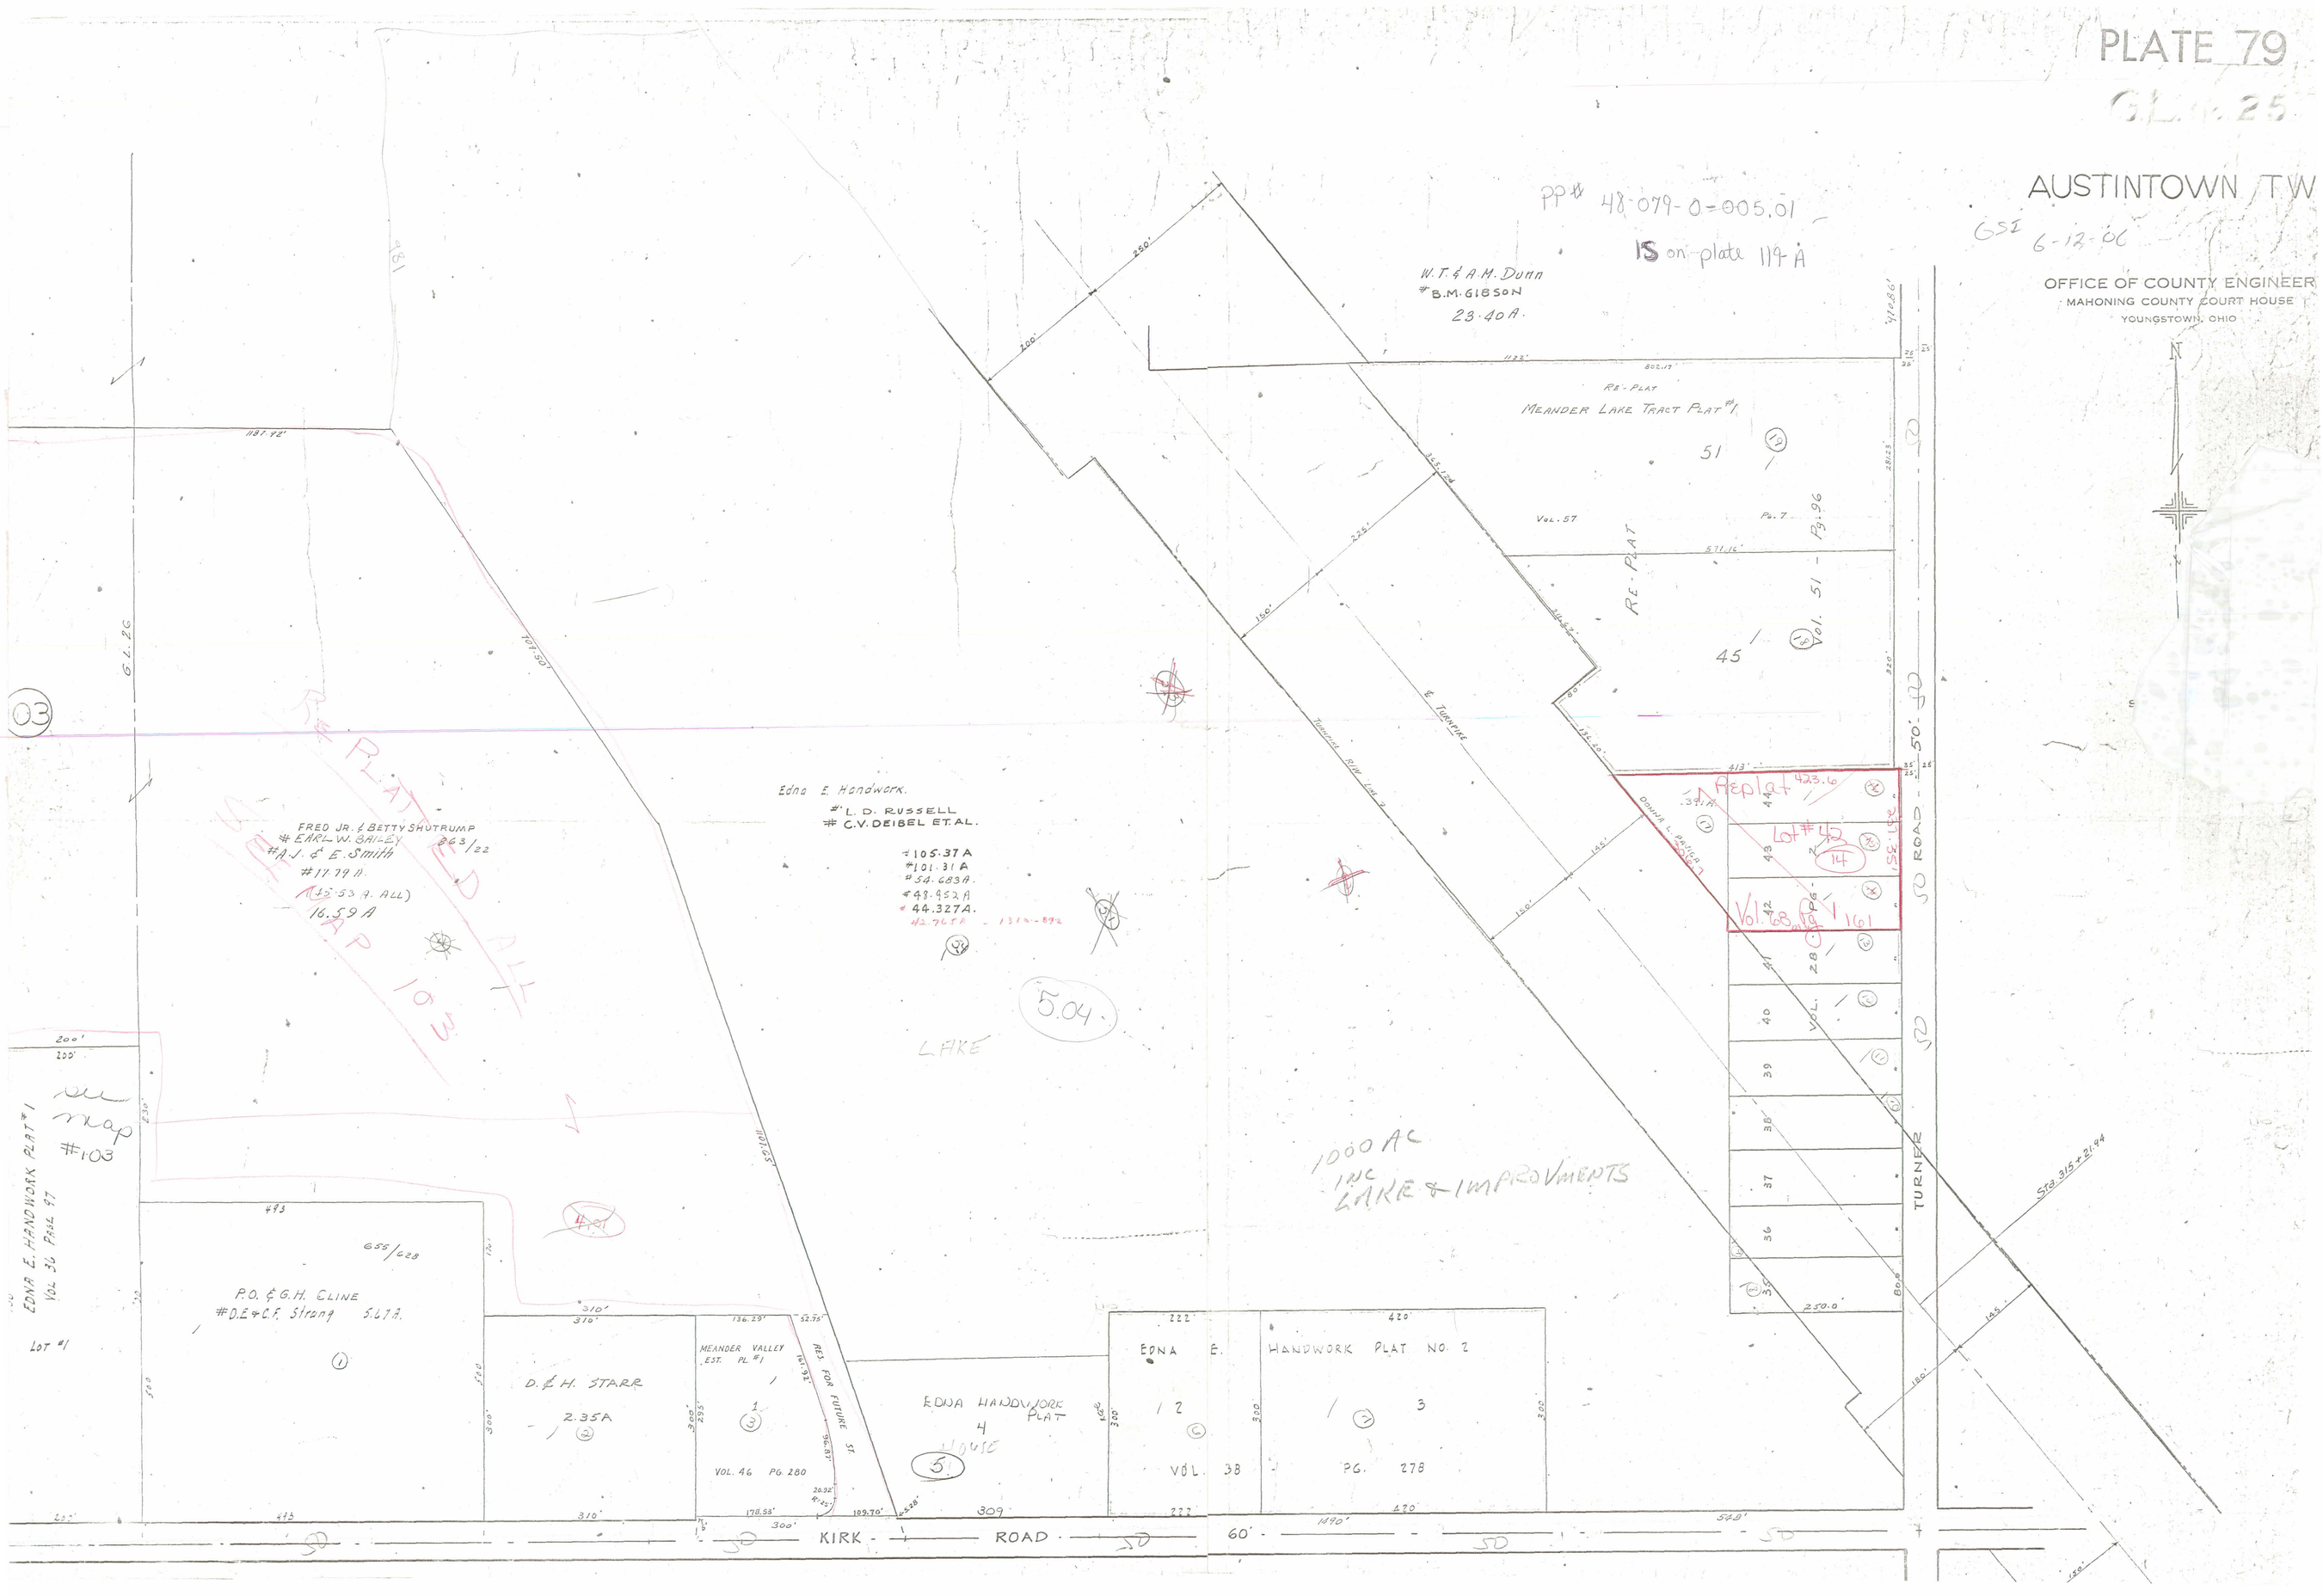
PLATE 79
G.L. 25
AUSTINTOWN TW
OFFICE OF COUNTY ENGINEER
MAHONING COUNTY COURT HOUSE
YOUNGSTOWN, OHIO
PP# 48-079-0-005.01
IS on plate 119 A
GSI 6-12-06
W.T. & A.M. Dunn
#B.M. GIBSON
23.40 A.
RE-PLAT
MEANDER LAKE TRACT PLAT #1
51
45
Vol. 51 - Pg. 96
Vol. 57
Pg. 7
RE-PLAT
Edna E. Handwork.
#L. D. RUSSELL
#C.V. DEIBEL ET. AL.
#105.37 A
#101.31 A
#54.683 A
#48.952 A
#44.327 A
FRED JR. & BETTY SHUTRUMP
#EARL W. BAILEY
#A.J. & E. Smith
#17.79 A.
(45.53 A. ALL)
16.59 A
RE PLATED ALL
SEE MAP 103
5.04
LAKE
1000 AC
INC
LAKE & IMPROVMENTS
Replat 423.6
Lot #42
Vol. 68 Pg. 161
TURNER ROAD 50'
P.O. & G.H. CLINE
#D.E. & C.F. Strong 5.67 A.
D. & H. STARR
2.35 A
MEANDER VALLEY EST. PL #1
VOL. 46 PG. 280
RES. FOR FUTURE ST.
EDNA HANDWORK PLAT
4
EDNA E. HANDWORK PLAT NO. 2
VOL. 38
PG. 278
EDNA E. HANDWORK PLAT #1
VOL. 36 PAGE 97
LOT #1
KIRK ROAD 60'
Sta. 315+21.94
N