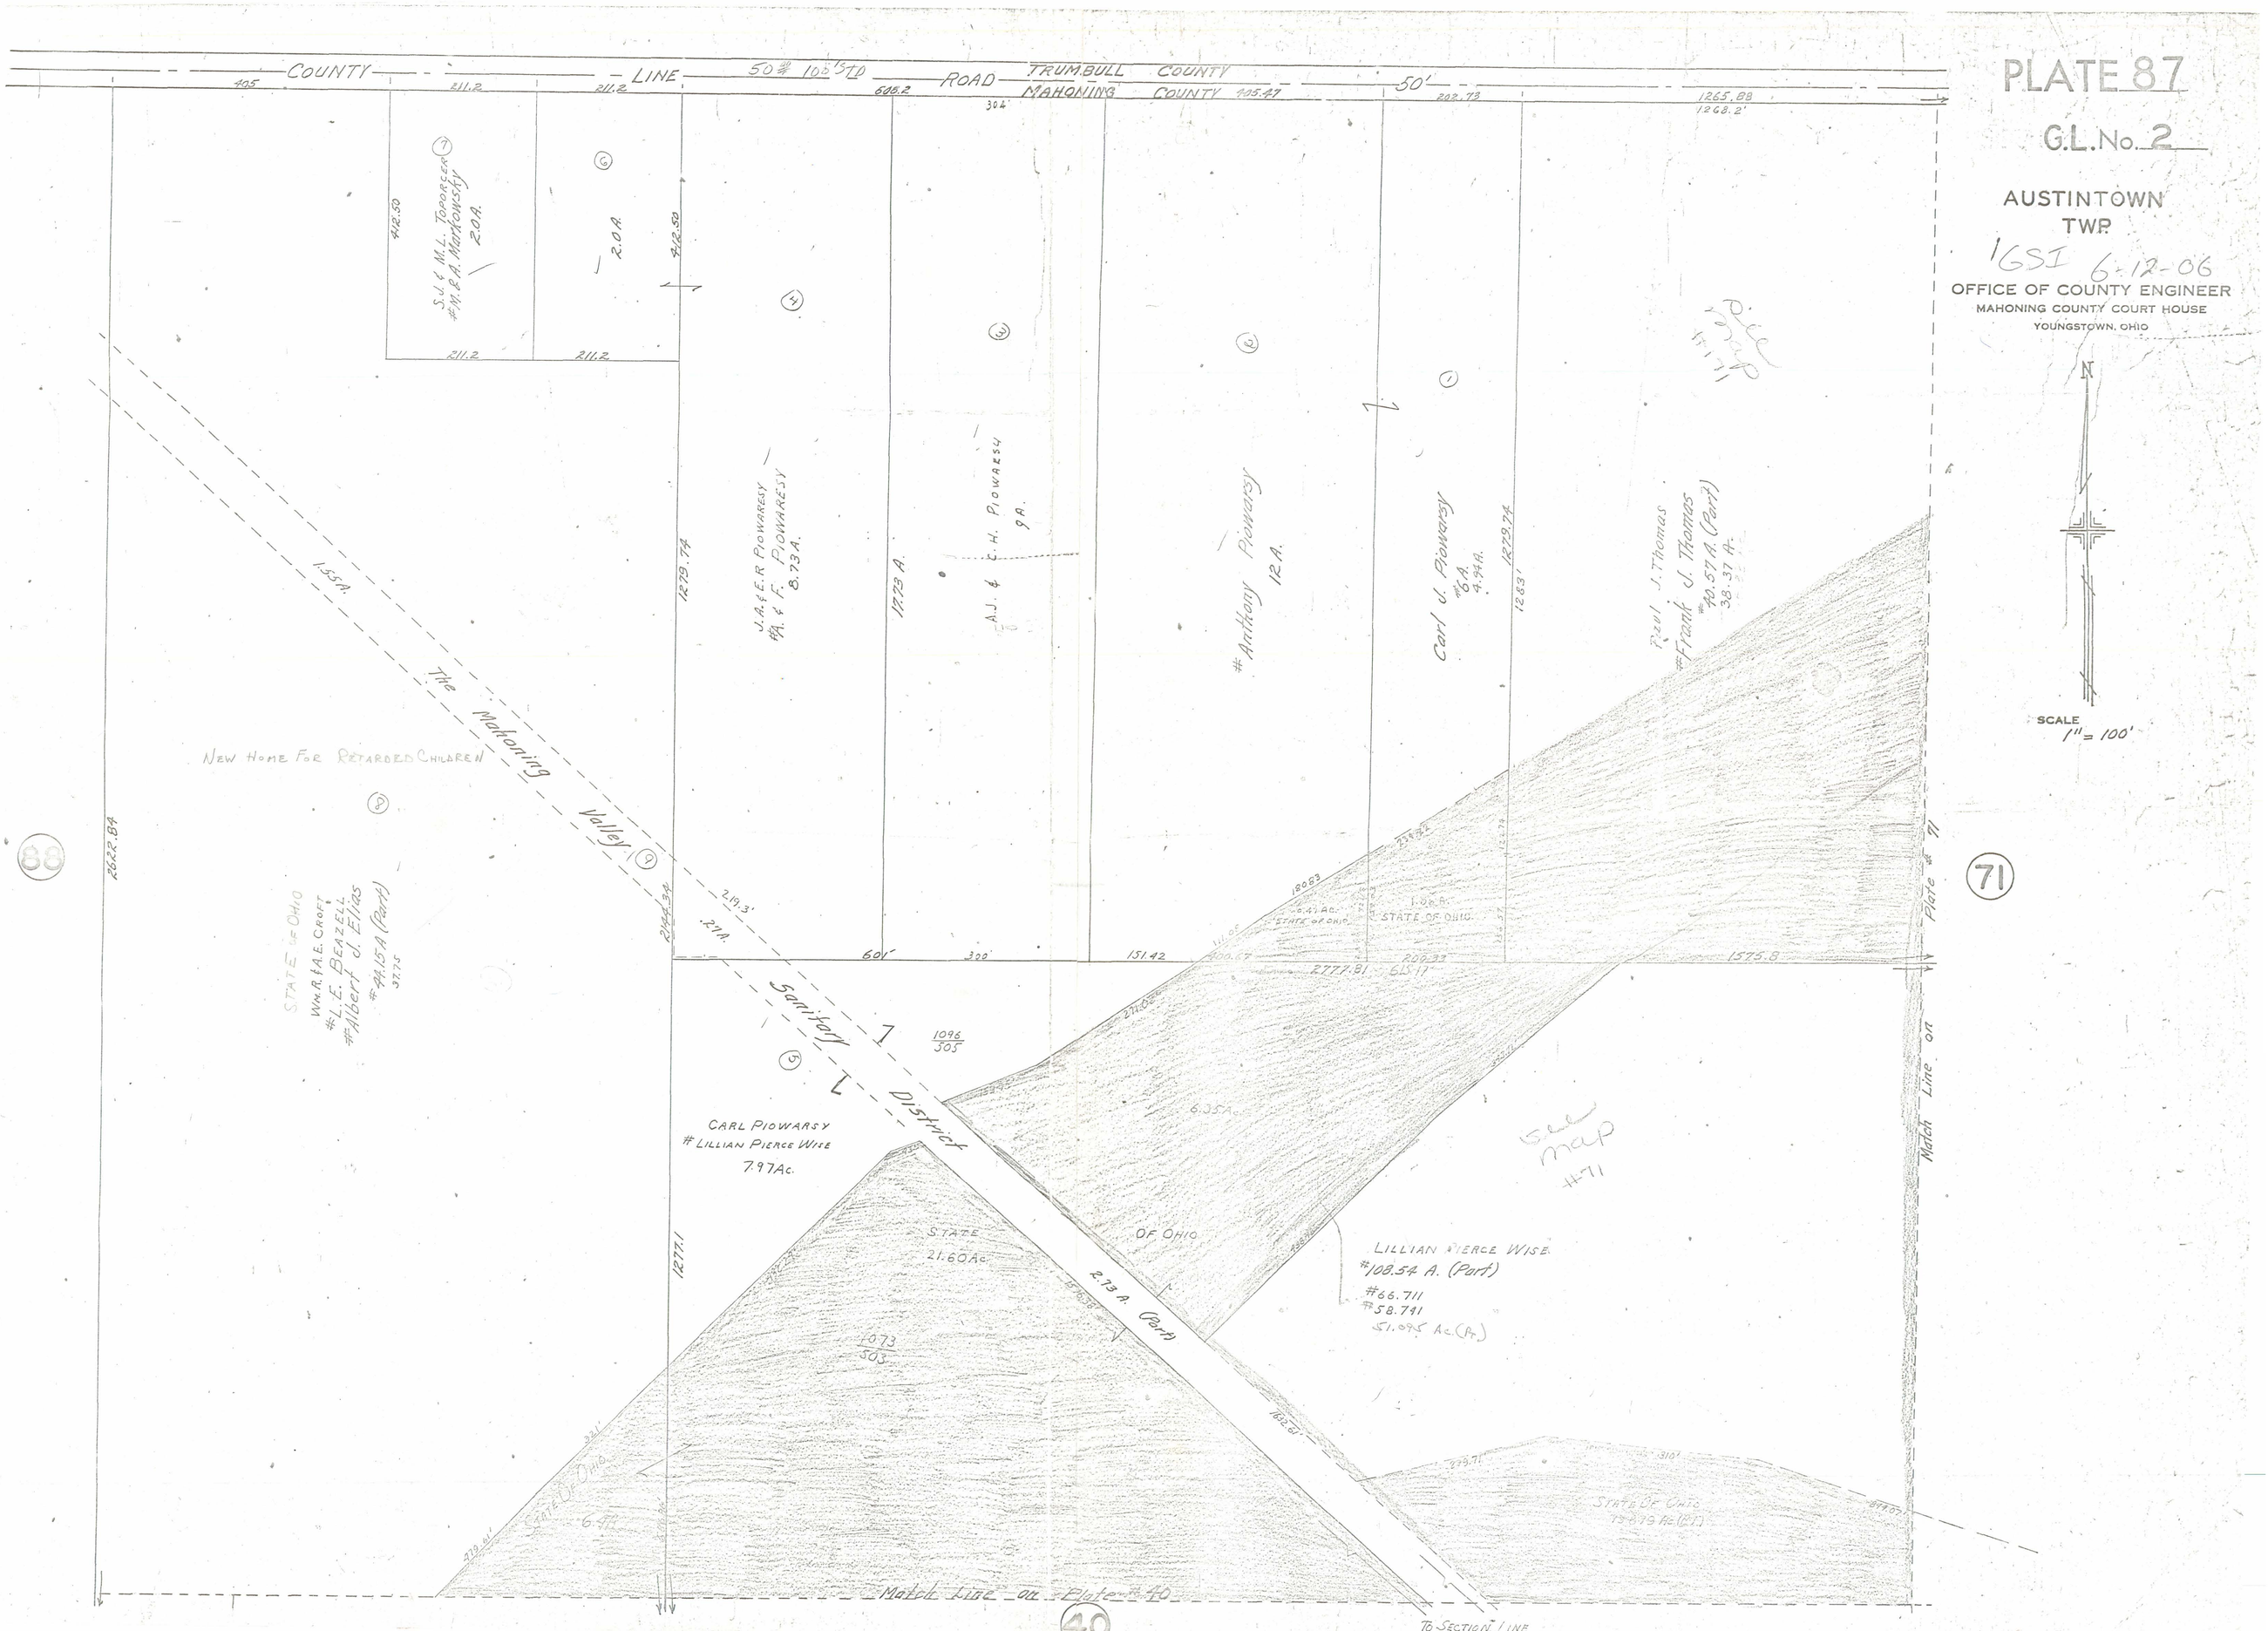
PLATE 87
G.L. No. 2
AUSTINTOWN TWP.
GSI 6-12-06
OFFICE OF COUNTY ENGINEER
MAHONING COUNTY COURT HOUSE
YOUNGSTOWN, OHIO
N
SCALE 1" = 100'
COUNTY LINE ROAD
TRUMBULL COUNTY
MAHONING COUNTY
50'
S.J. & M.L. Toporcer #M. & A. Markowsky 2.0A.
2.0A.
J.A. & E.R. Piowaresy #A. & F. Piowaresy 8.73A.
A.J. & C.H. Piowaresy 9A.
#Anthony Piowarsy 12A.
Carl J. Piowarsy #6A. 4.94A.
Paul J. Thomas #Frank J. Thomas #40.57A. (Part) 38.37A.
The Mahoning Valley Sanitary District
New Home For Retarded Children
State of Ohio
Wm. R. & A.E. Croft #L.E. Beazell #Albert J. Elias #44.15A (Part) 37.75
Carl Piowarsy #Lillian Pierce Wise 7.97Ac.
State of Ohio 21.60Ac.
2.73A. (Part)
Lillian Pierce Wise #108.54 A. (Part) #66.711 #58.741 51.095 Ac. (Pt.)
See map #71
Match Line on Plate #71
Match Line on Plate #40
To Section Line
88
71
40