PLATE 97

TRACT 869
G.L. 11 & 14

AUSTINTOWN T

GIS
6-12-06

OFFICE OF COUNTY ENGINE
MAHONING COUNTY COURT HOUSE
YOUNGSTOWN, OHIO

SCALE: 1" = 100'
AUGUST 1955

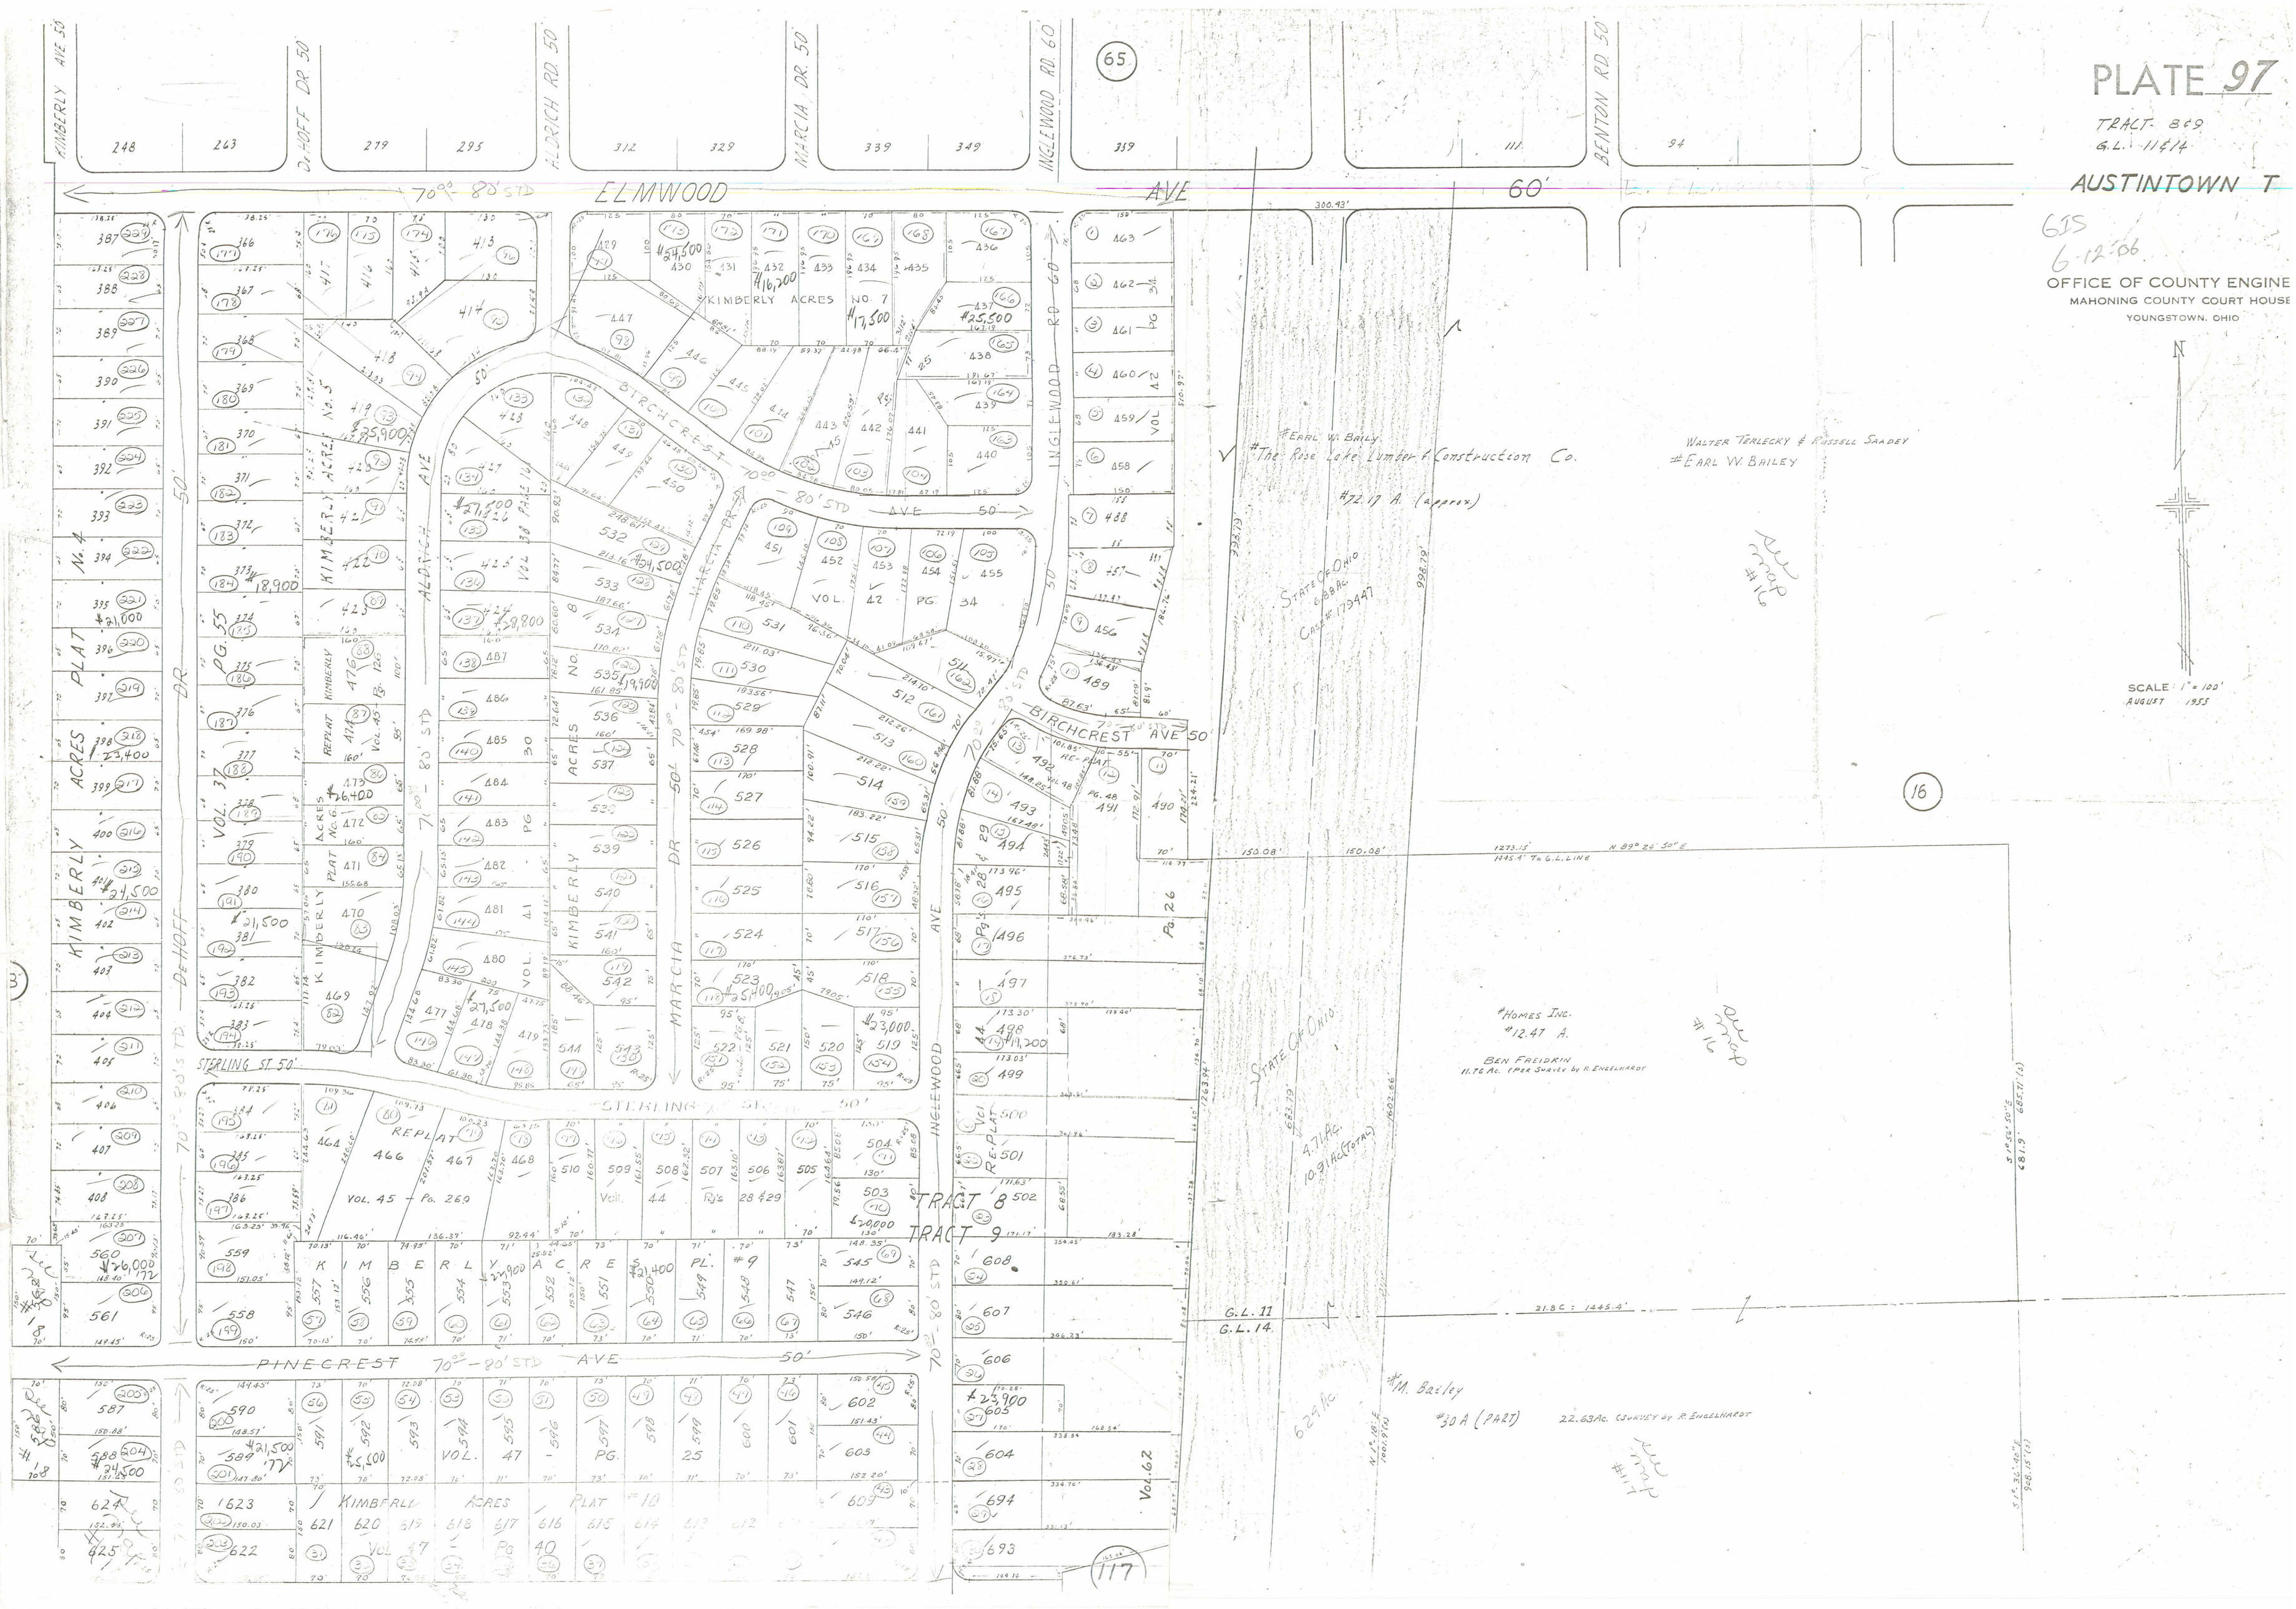
ELMWOOD AVE
KIMBERLY AVE
DE HOFF DR
FLORICH RD
MARCIA DR
INGLEWOOD RD
BENTON RD
KIMBERLY ACRES NO. 7
BIRCHCREST AVE
ALDRICH AVE
MARCIA DR
INGLEWOOD AVE
STERLING ST
PINECREST AVE
KIMBERLY ACRES PLAT
TRACT 8
TRACT 9
STATE OF OHIO
#Earl W. Baily
#The Rose Lake Lumber & Construction Co.
#72.17 A. (approx)
Walter Terlecky & Russell Saadey
#Earl W. Bailey
#Homes Inc.
#12.47 A.
Ben Freidkin
11.76 Ac. (per survey by R. Engelhardt)
4.71 Ac.
10.91 Ac. (total)
G.L. 11
G.L. 14
#M. Bailey
#30 A (part)
22.63 Ac. (survey by R. Engelhardt)
624 Ac.
Vol. 62
Pg. 26
Vol. 42 Pg. 34
Vol. 45 Pg. 269
Vol. 47 Pg. 40
Vol. 47 Pg. 25
Vol. 37 Pg. 55
Vol. 49 Pg. 126
Vol. 41 Pg. 30
Vol. 42 Pg. 38
Vol. 42 Pg. 42
Vol. 42 Pg. 42.5
Vol. 42 Pg. 42
Vol. 42 Pg. 42
Vol. 42 Pg. 42