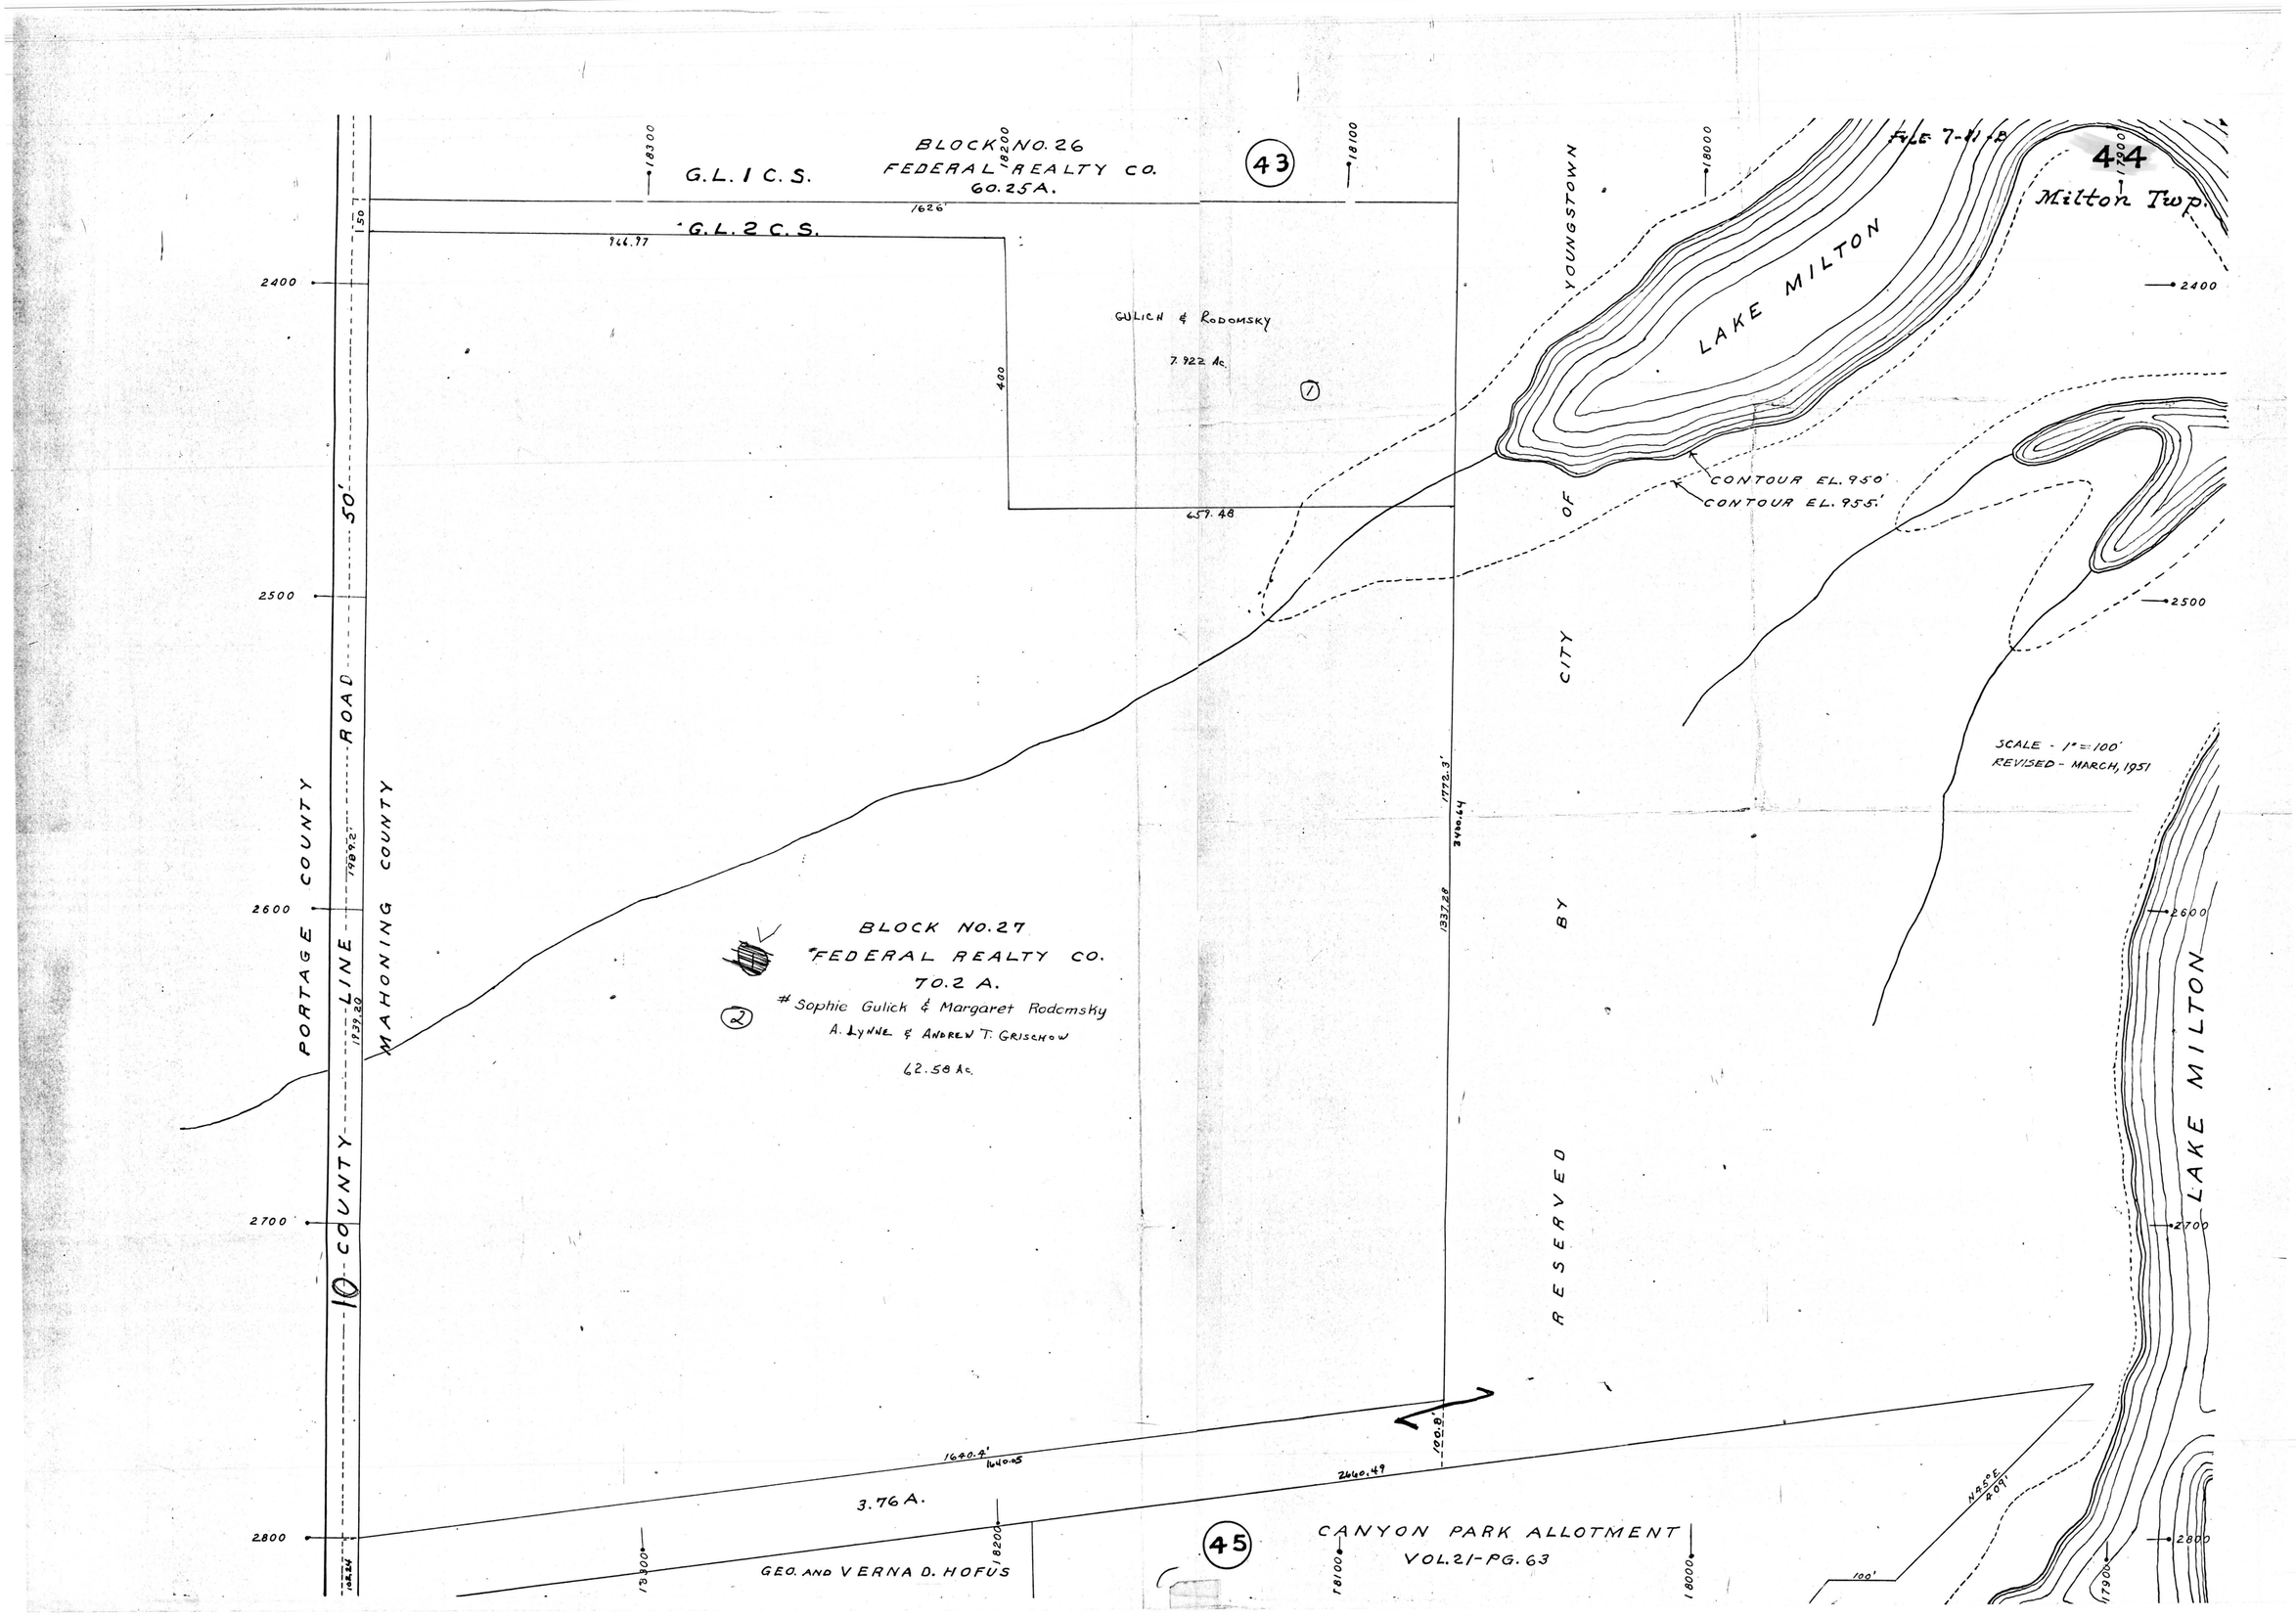

BLOCK NO. 26
FEDERAL REALTY CO.
60.25 A.
43
G.L. 1 C.S.
G.L. 2 C.S.
1626'
966.97
GULICH & RODOMSKY
7.922 Ac.
1
400
659.48
YOUNGSTOWN
LAKE MILTON
44
Milton Twp.
CONTOUR EL. 950'
CONTOUR EL. 955'
CITY OF
SCALE - 1" = 100'
REVISED - MARCH, 1951
PORTAGE COUNTY
MAHONING COUNTY
10 COUNTY LINE ROAD
50'
BLOCK NO. 27
FEDERAL REALTY CO.
70.2 A.
2
Sophie Gulick & Margaret Rodomsky
A. LYNNE & ANDREW T. GRISCHOW
62.58 Ac.
RESERVED BY
LAKE MILTON
3.76 A.
1640.4'
1640.05
2660.49
100.8'
1772.3'
3400.64
1337.28
GEO. AND VERNA D. HOFUS
45
CANYON PARK ALLOTMENT
VOL. 21 - PG. 63
N 45° E
409'
100'
2400
2500
2600
2700
2800
18300
18200
18100
18000
17900