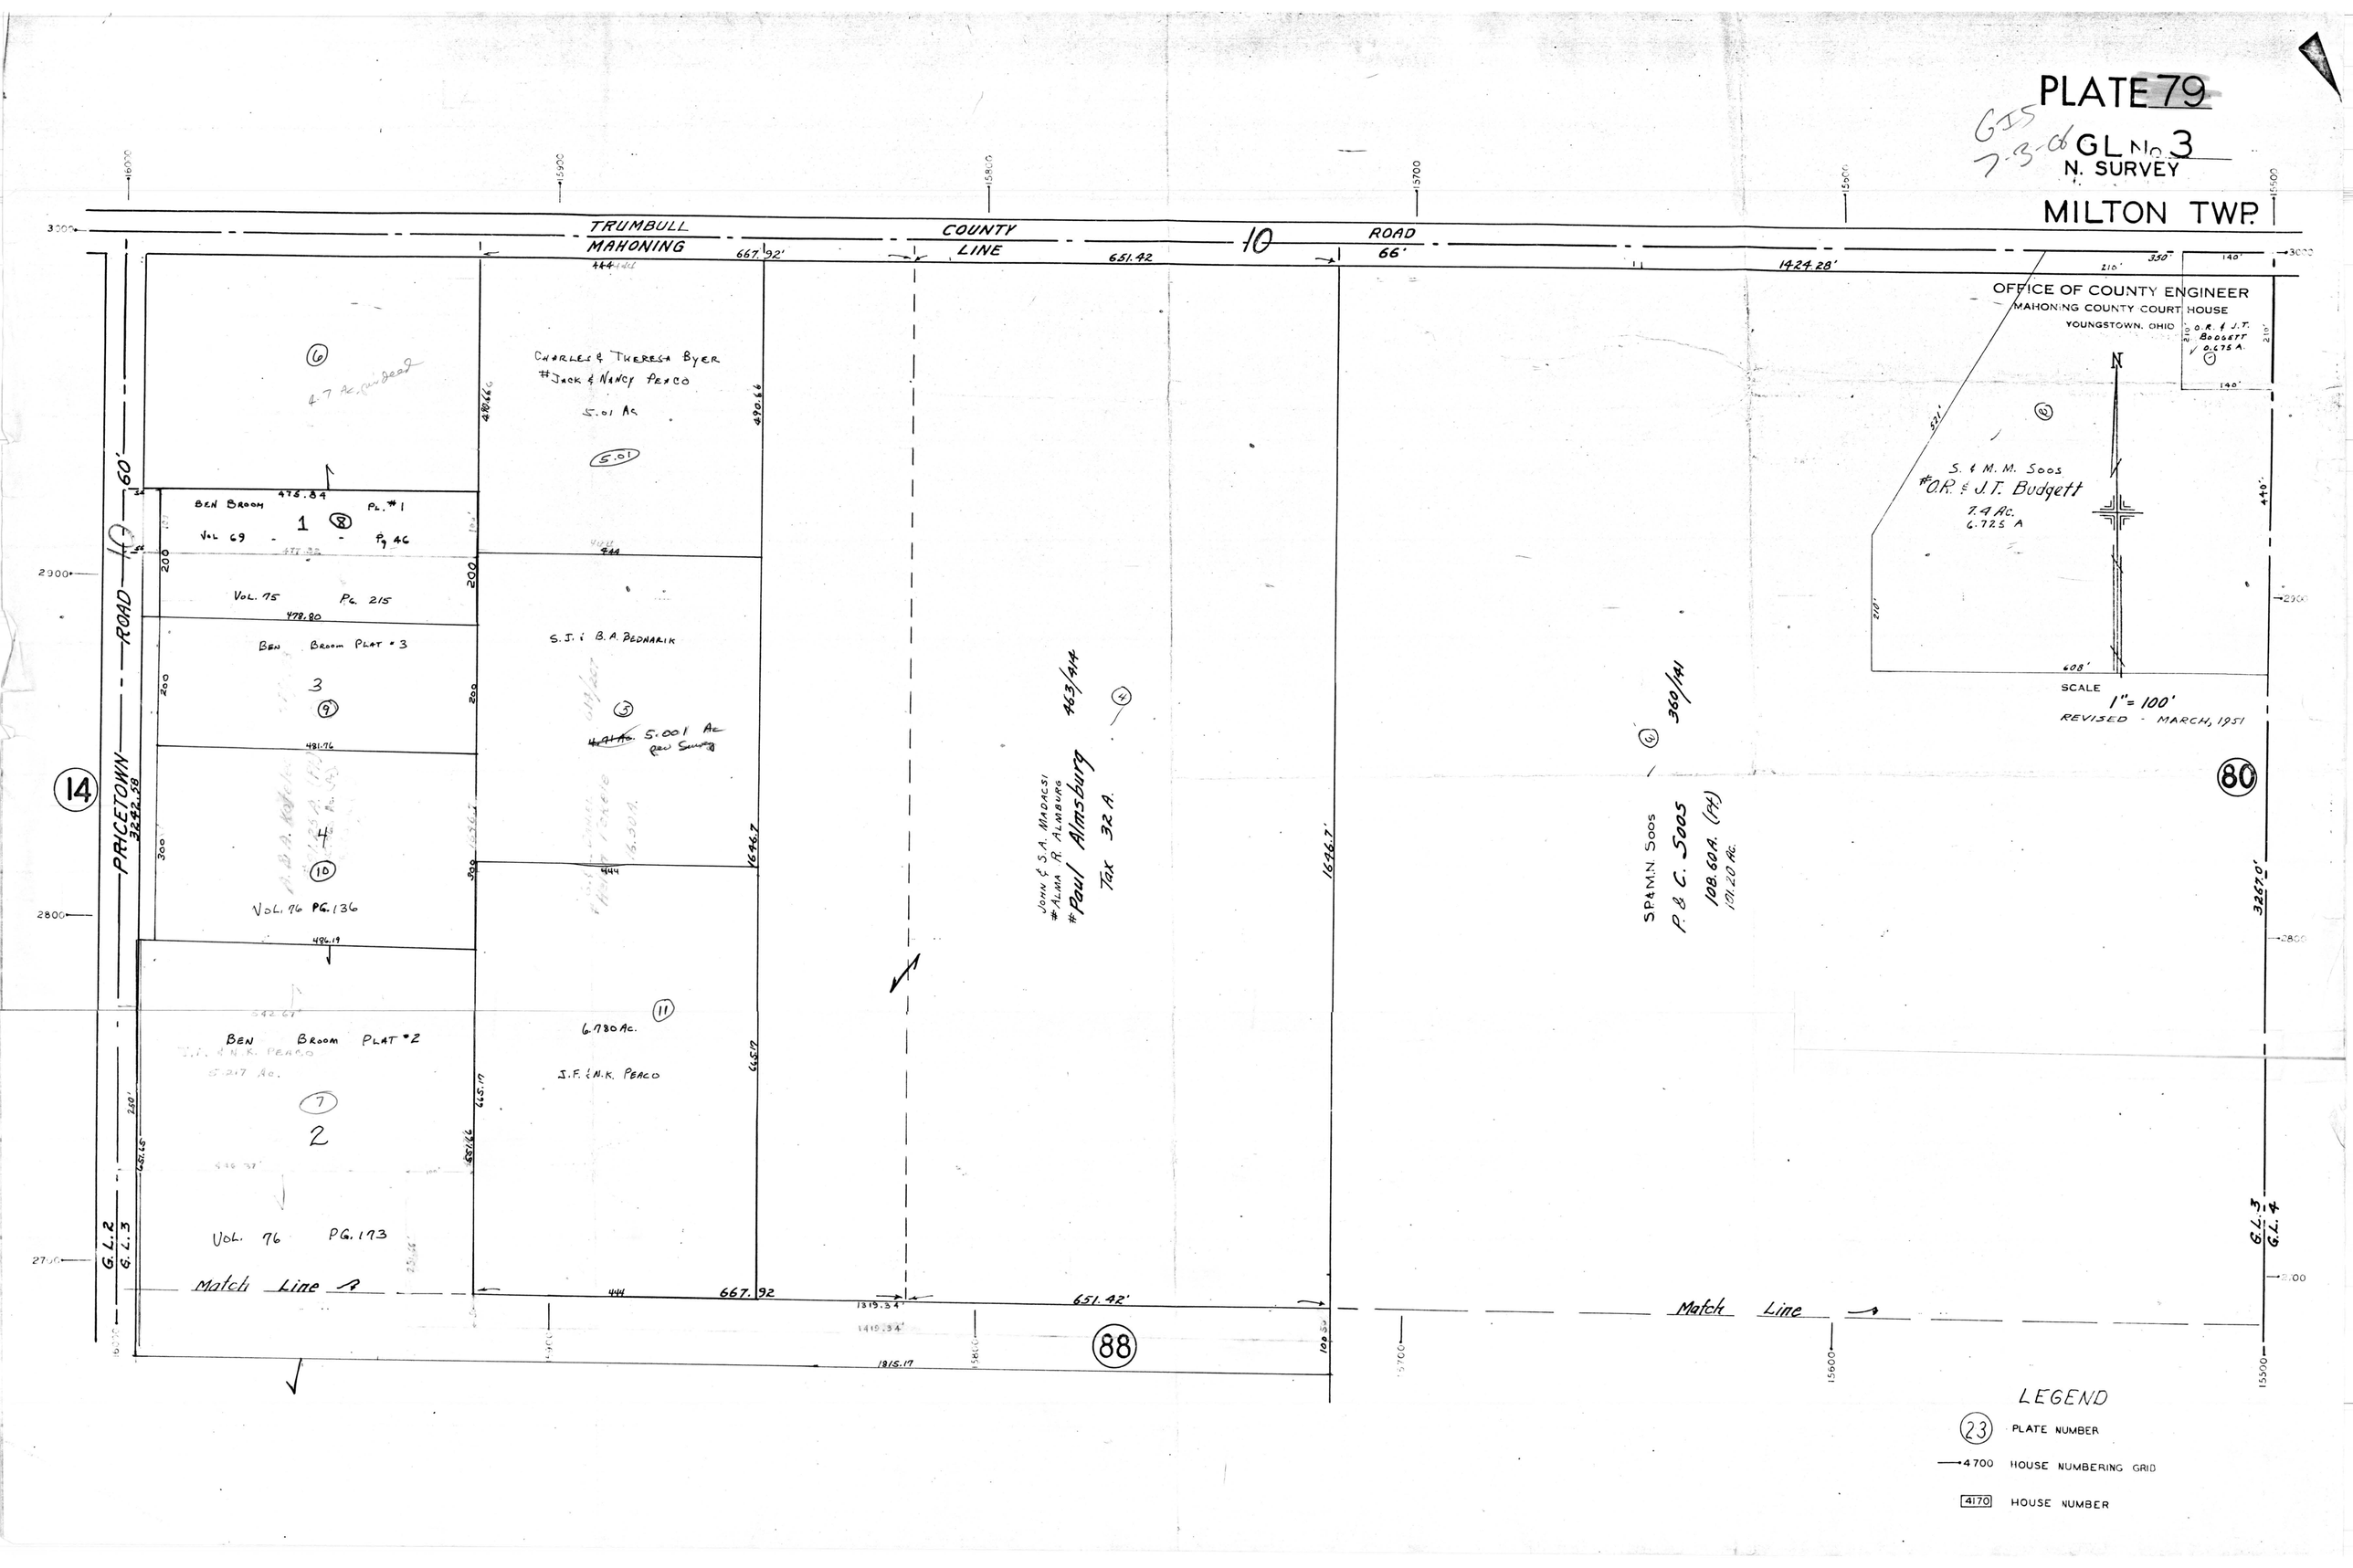
PLATE 79
GIS 7-3-06
GL No. 3
N. SURVEY
MILTON TWP.
OFFICE OF COUNTY ENGINEER
MAHONING COUNTY COURT HOUSE
YOUNGSTOWN, OHIO
TRUMBULL COUNTY ROAD 10
MAHONING LINE
66'
667.92'
651.42
1424.28'
PRICETOWN ROAD 60'
14
80
88
G.L.2
G.L.3
G.L.4
Match Line
Charles & Theresa Byer
#Jack & Nancy Peaco
5.01 Ac
S.J. & B.A. Bednarik
5.001 Ac
Ben Broom Plat #1
Vol 69 Pg 46
Vol. 75 Pg. 215
Ben Broom Plat #3
Vol. 76 PG. 136
Ben Broom Plat #2
Vol. 76 PG. 173
6.780 Ac.
J.F. & N.K. Peaco
John & S.A. Madacsi
#Alma R. Almburg
#Paul Almsburg
Tax 32 A.
463/414
360/141
S.P.&M.N. Soos
P. & C. Soos
108.60 A. (Pt)
101.20 Ac.
S. & M.M. Soos
#O.R. & J.T. Budgett
7.4 Ac.
6.725 A
O.R. & J.T. Budgett
0.675 A.
SCALE
1" = 100'
REVISED - MARCH, 1951
LEGEND
23 PLATE NUMBER
4700 HOUSE NUMBERING GRID
4170 HOUSE NUMBER