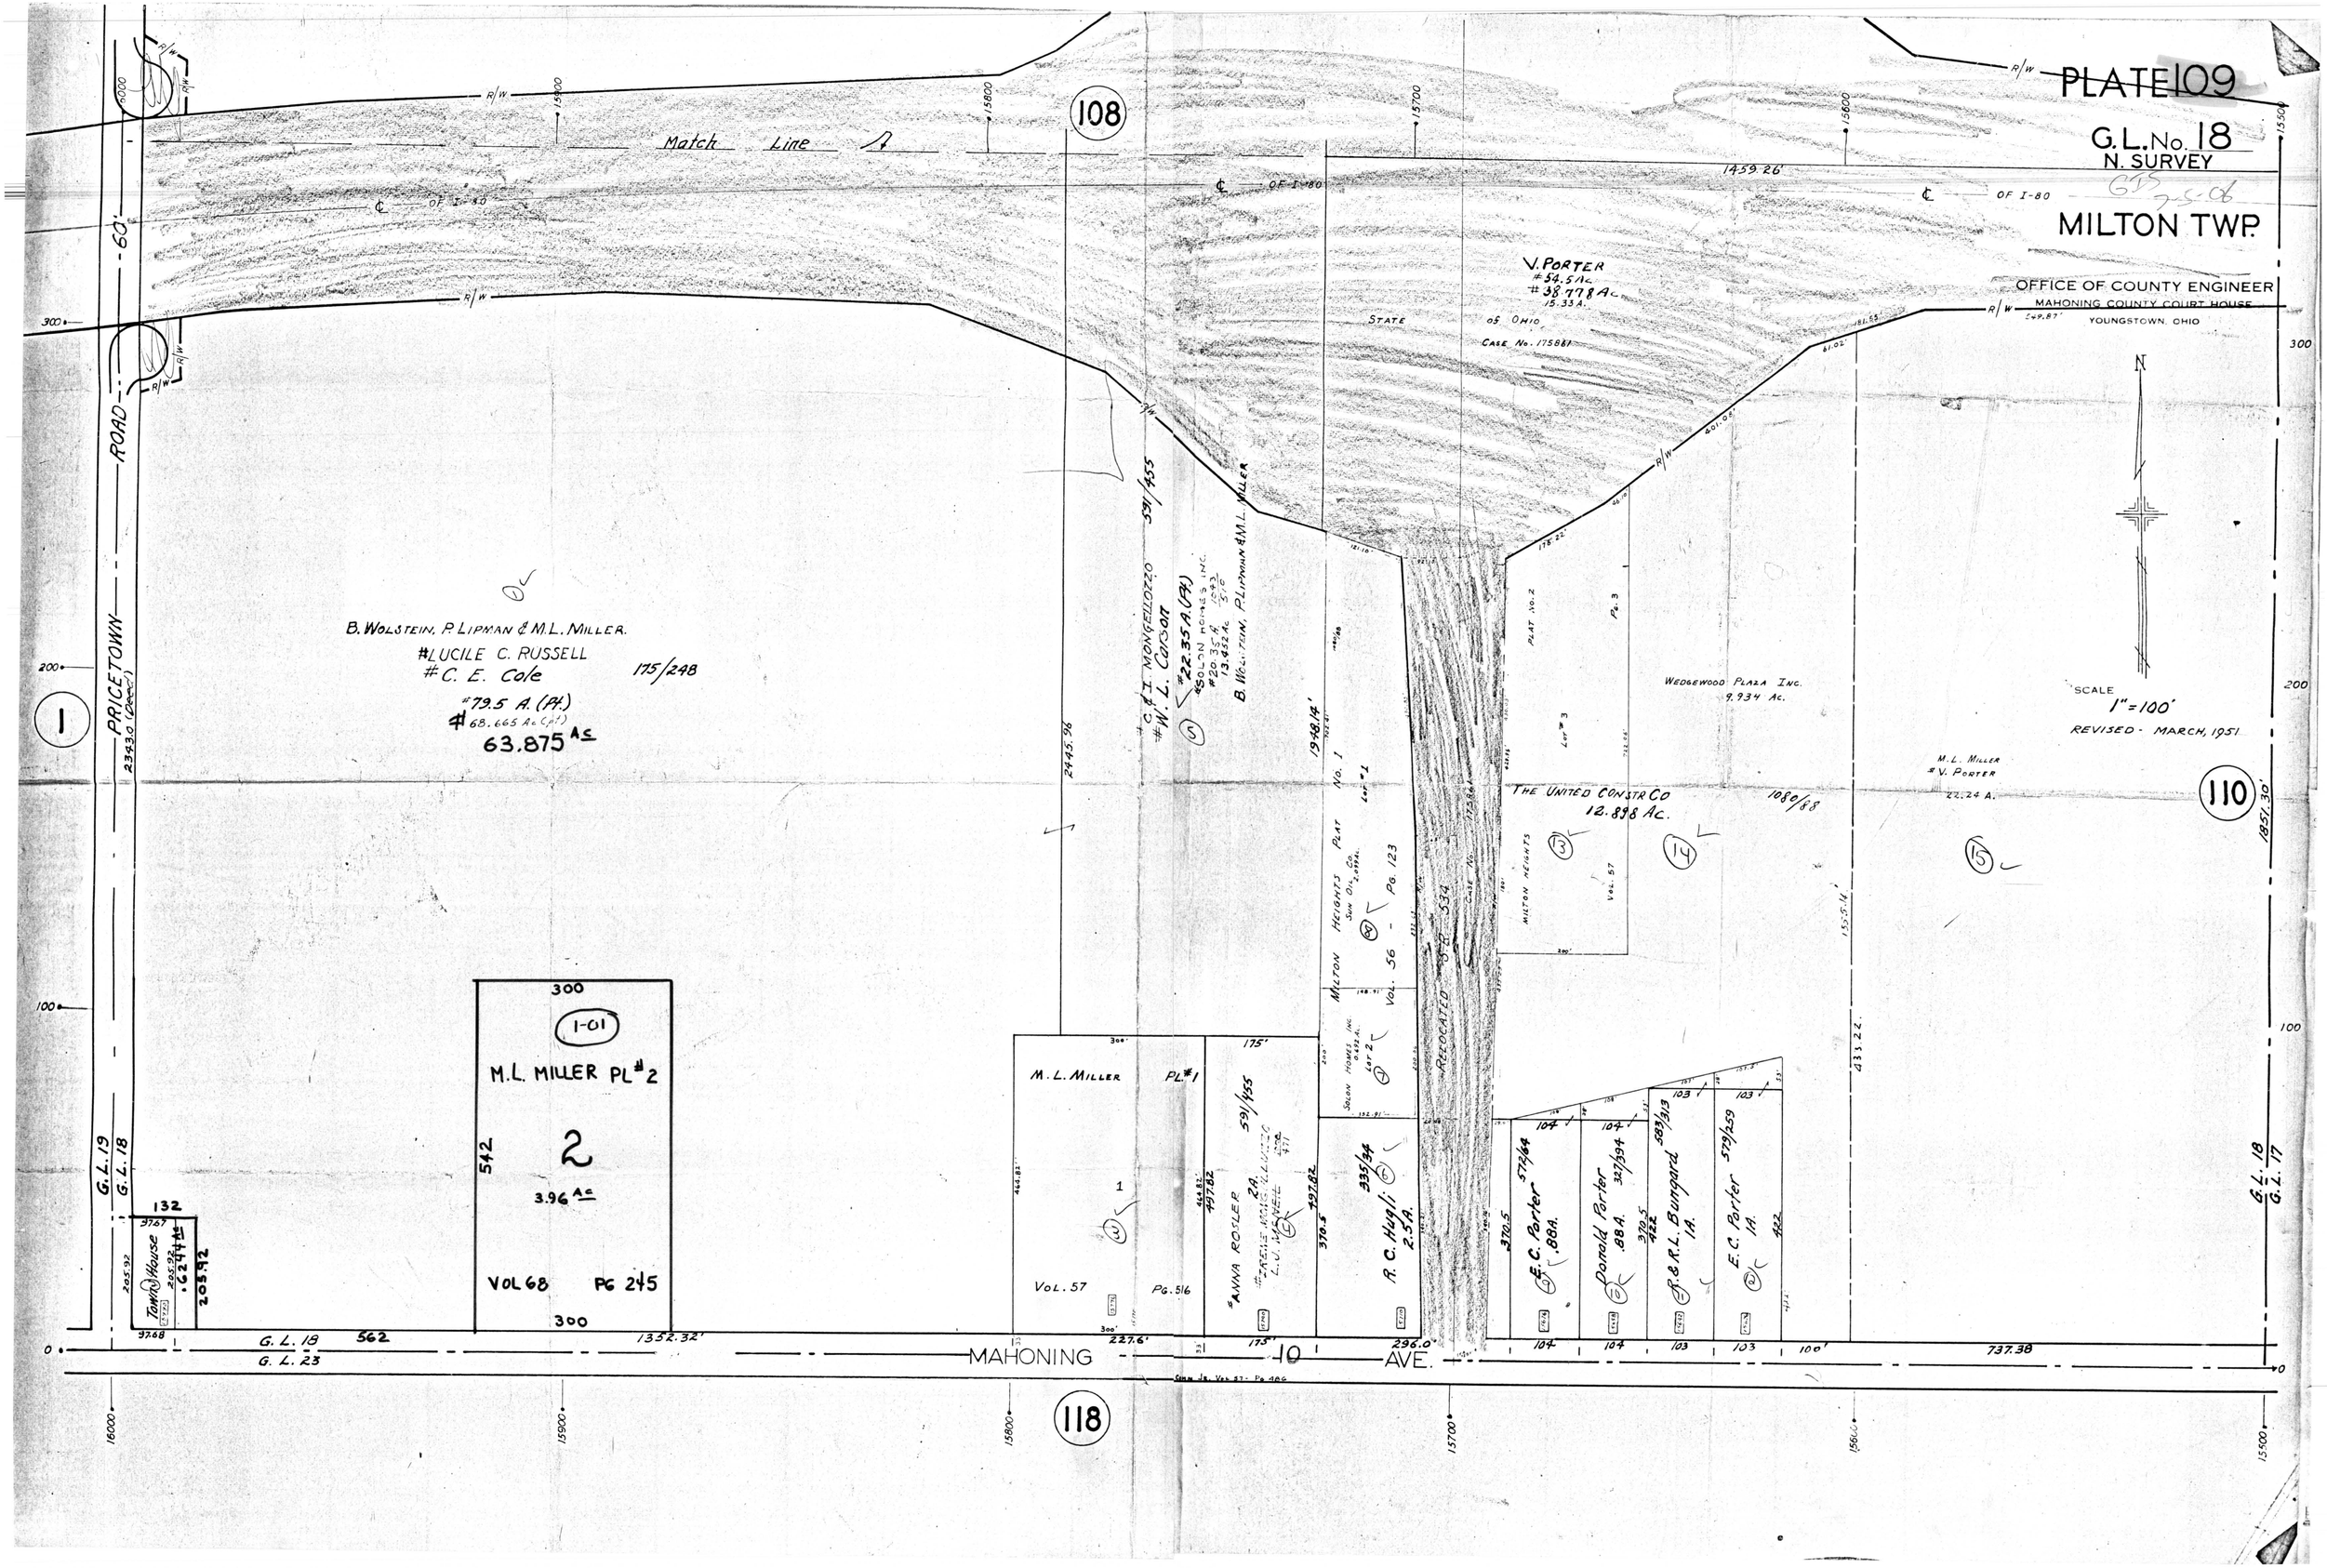
PLATE 109
G.L. No. 18
N. SURVEY
MILTON TWP.
OFFICE OF COUNTY ENGINEER
MAHONING COUNTY COURT HOUSE
YOUNGSTOWN, OHIO
SCALE
1" = 100'
REVISED - MARCH, 1951
Match Line
108
110
118
PRICETOWN ROAD
60'
MAHONING AVE.
V. PORTER
#54.5 Ac.
#38.778 Ac.
15.33 A.
STATE OF OHIO
CASE No. 175861
B. WOLSTEIN, P. LIPMAN & M.L. MILLER.
#LUCILE C. RUSSELL
#C. E. Cole
175/248
#79.5 A. (Pt.)
#68.665 Ac (Pt)
63.875 Ac
#C. & I. MONGELLOZZO
#W. L. Carson
591/455
#22.35 A. (Pt.)
#SOLON HOMES INC.
#20.35 A.
13.452 Ac.
B. WOLSTEIN, P. LIPMAN & M.L. MILLER
WEDGEWOOD PLAZA INC.
9.934 Ac.
THE UNITED CONSTR CO
12.898 Ac.
1080/88
M.L. MILLER
#V. PORTER
22.24 A.
MILTON HEIGHTS PLAT No. 1
VOL. 56 - PG. 123
MILTON HEIGHTS
VOL. 57
PLAT No. 2
PG. 3
RELOCATED
M.L. MILLER PL #2
2
3.96 Ac
VOL 68 PG 245
1-01
M.L. MILLER PL #1
VOL. 57 PG. 516
#ANNA ROSLER
2A.
591/455
R. C. Hugli
2.5 A.
335/34
E. C. Porter
.88 A.
572/64
Donald Porter
.88 A.
327/394
R. & R.L. Bungard
1A.
583/313
E. C. Porter
1A.
579/259
Town House
.6244 Ac
205.92
G.L. 19
G.L. 18
G.L. 17
G.L. 23
562
1352.32'
227.6'
296.0'
737.38
1948.14'
2445.96
1459.26'
1851.30'
433.22'
R/W
300
200
100
0
16000
15900
15800
15700
15600
15500