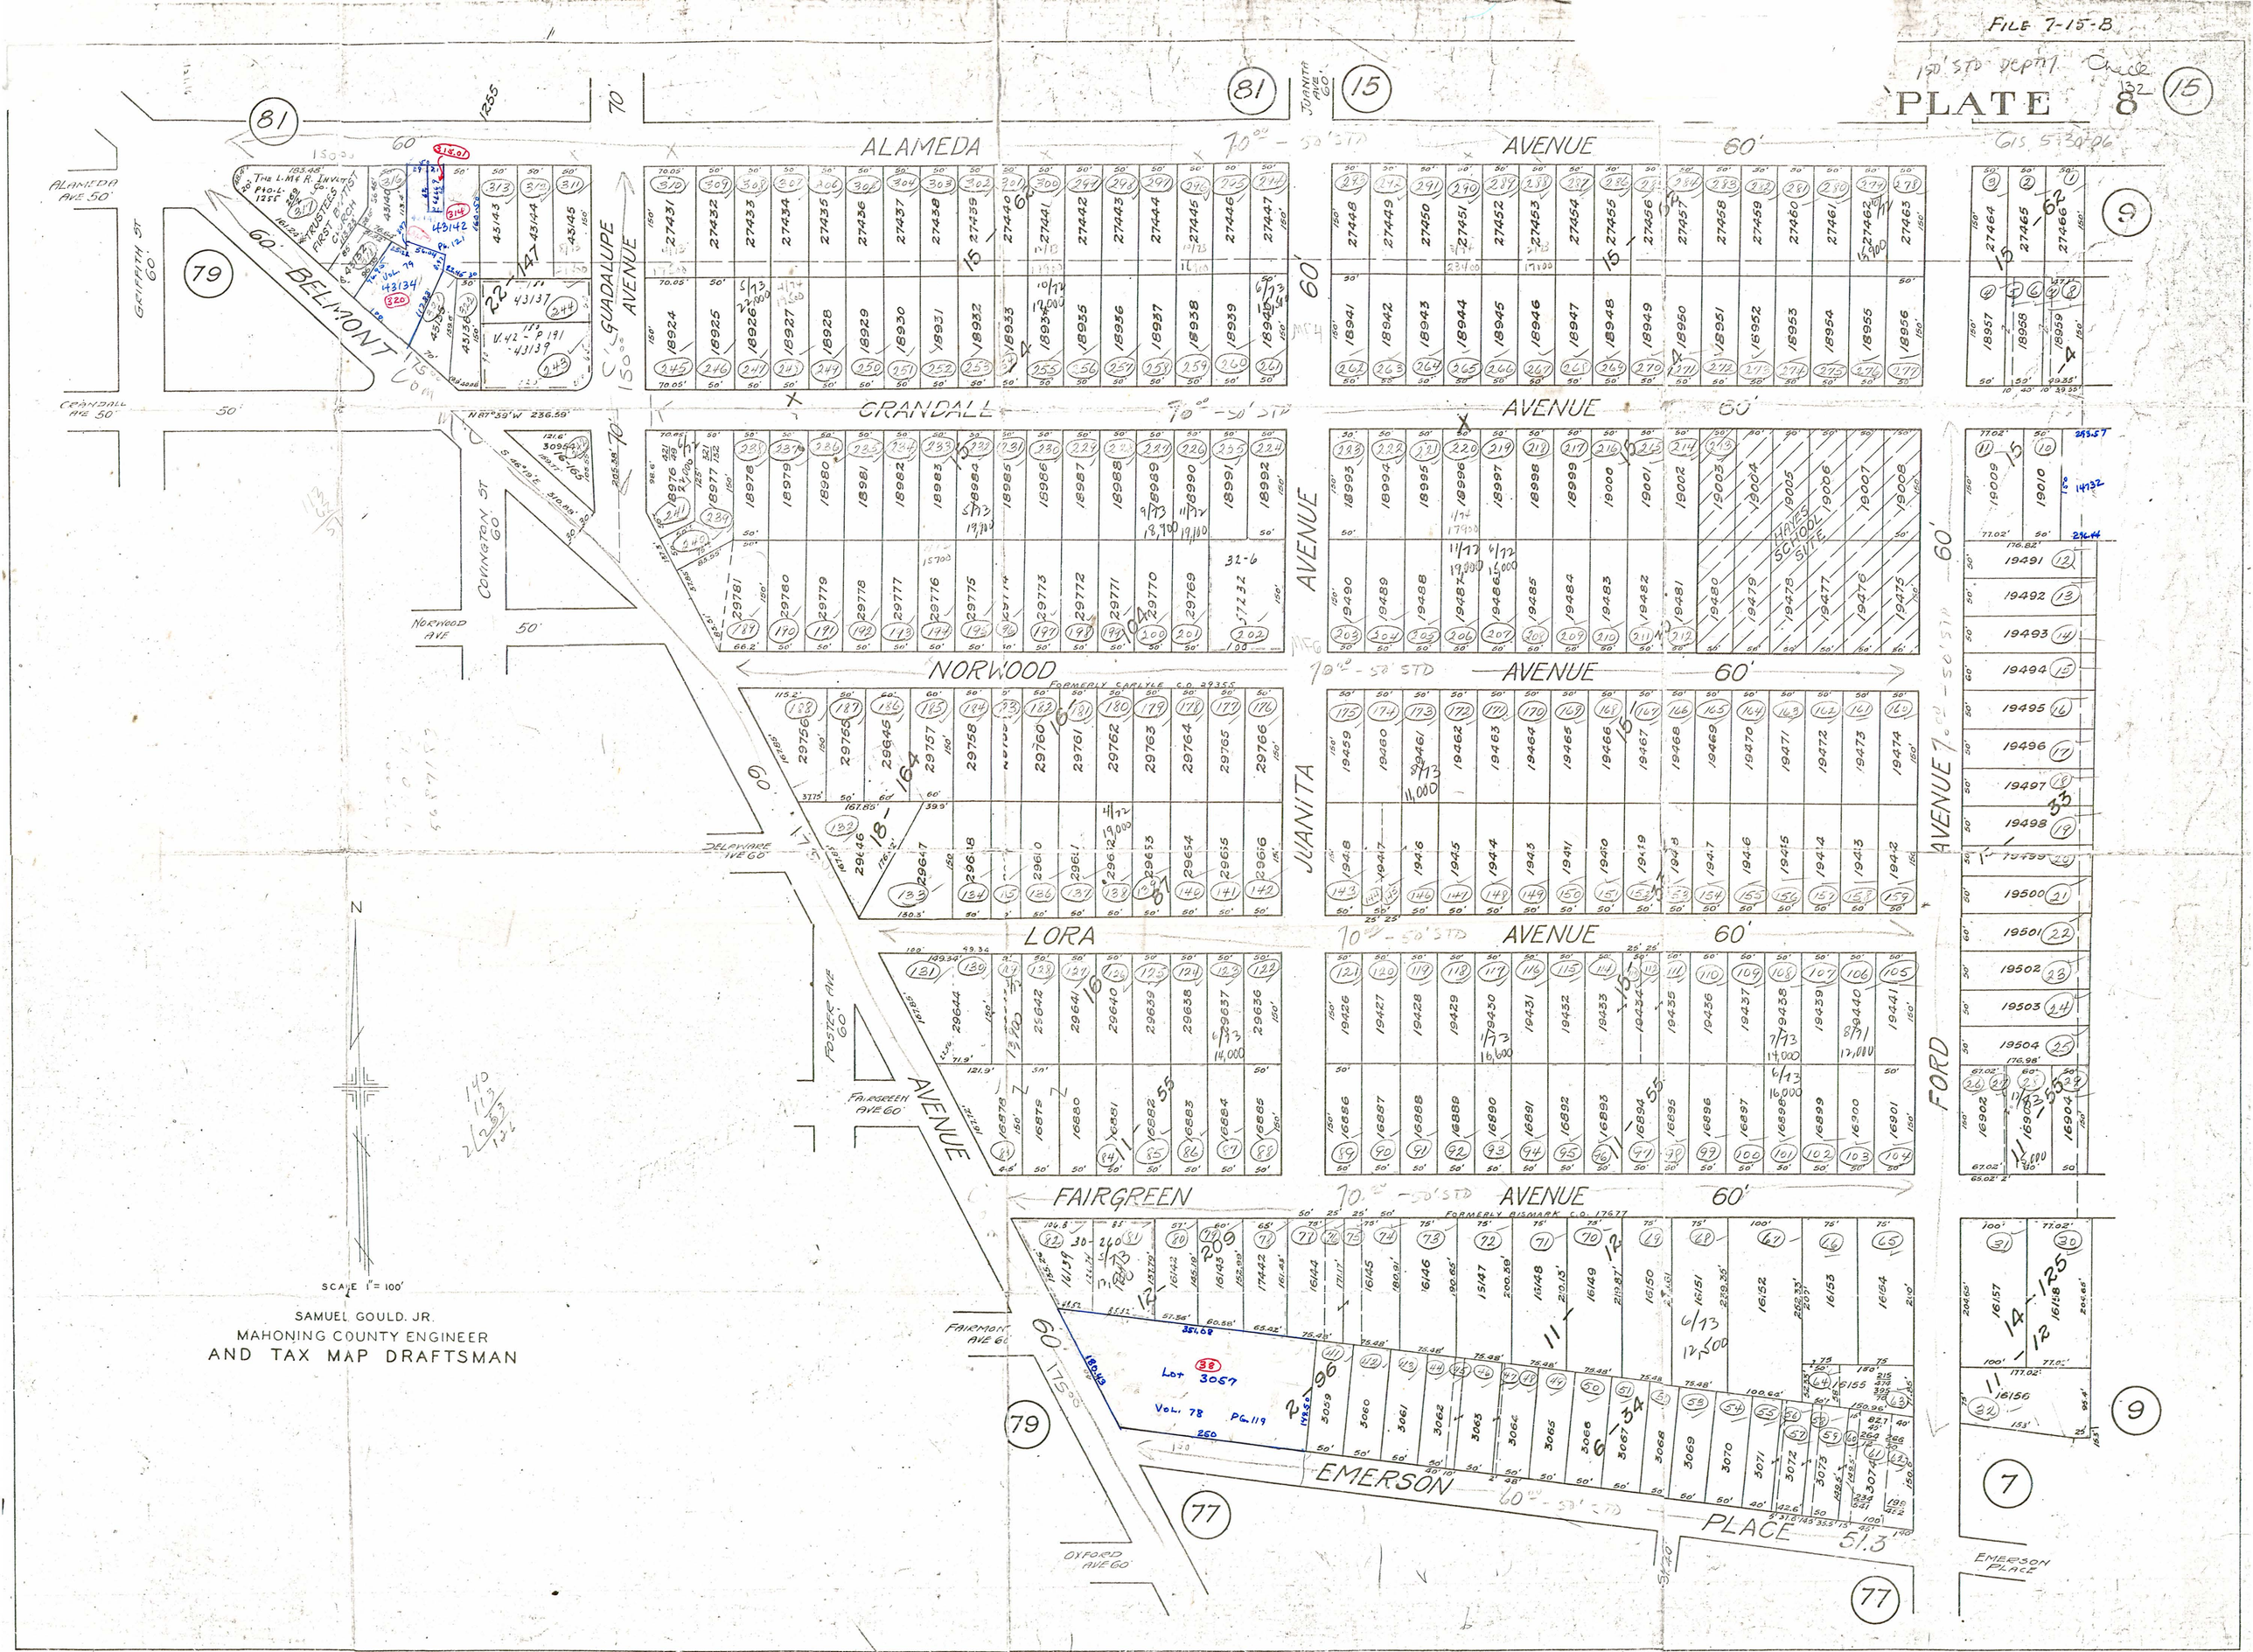
FILE 7-15-B
PLATE 8
ALAMEDA AVENUE
CRANDALL AVENUE
NORWOOD AVENUE
LORA AVENUE
FAIRGREEN AVENUE
EMERSON PLACE
BELMONT AVENUE
GUADALUPE AVENUE
JUANITA AVENUE
FORD AVENUE
COVINGTON ST
GRIFFITH ST
ALAMEDA AVE 50'
CRANDALL AVE 50'
NORWOOD AVE
DELAWARE AVE 60'
FOSTER AVE 60'
FAIRGREEN AVE 60'
FAIRMONT AVE 60'
OXFORD AVE 60'
EMERSON PLACE
HAYES SCHOOL SITE
FORMERLY CARLYLE C.O. 29355
FORMERLY BISMARK C.O. 17677
Lot 3057
Vol. 78 Pg. 119
SCALE 1" = 100'
SAMUEL GOULD, JR.
MAHONING COUNTY ENGINEER
AND TAX MAP DRAFTSMAN