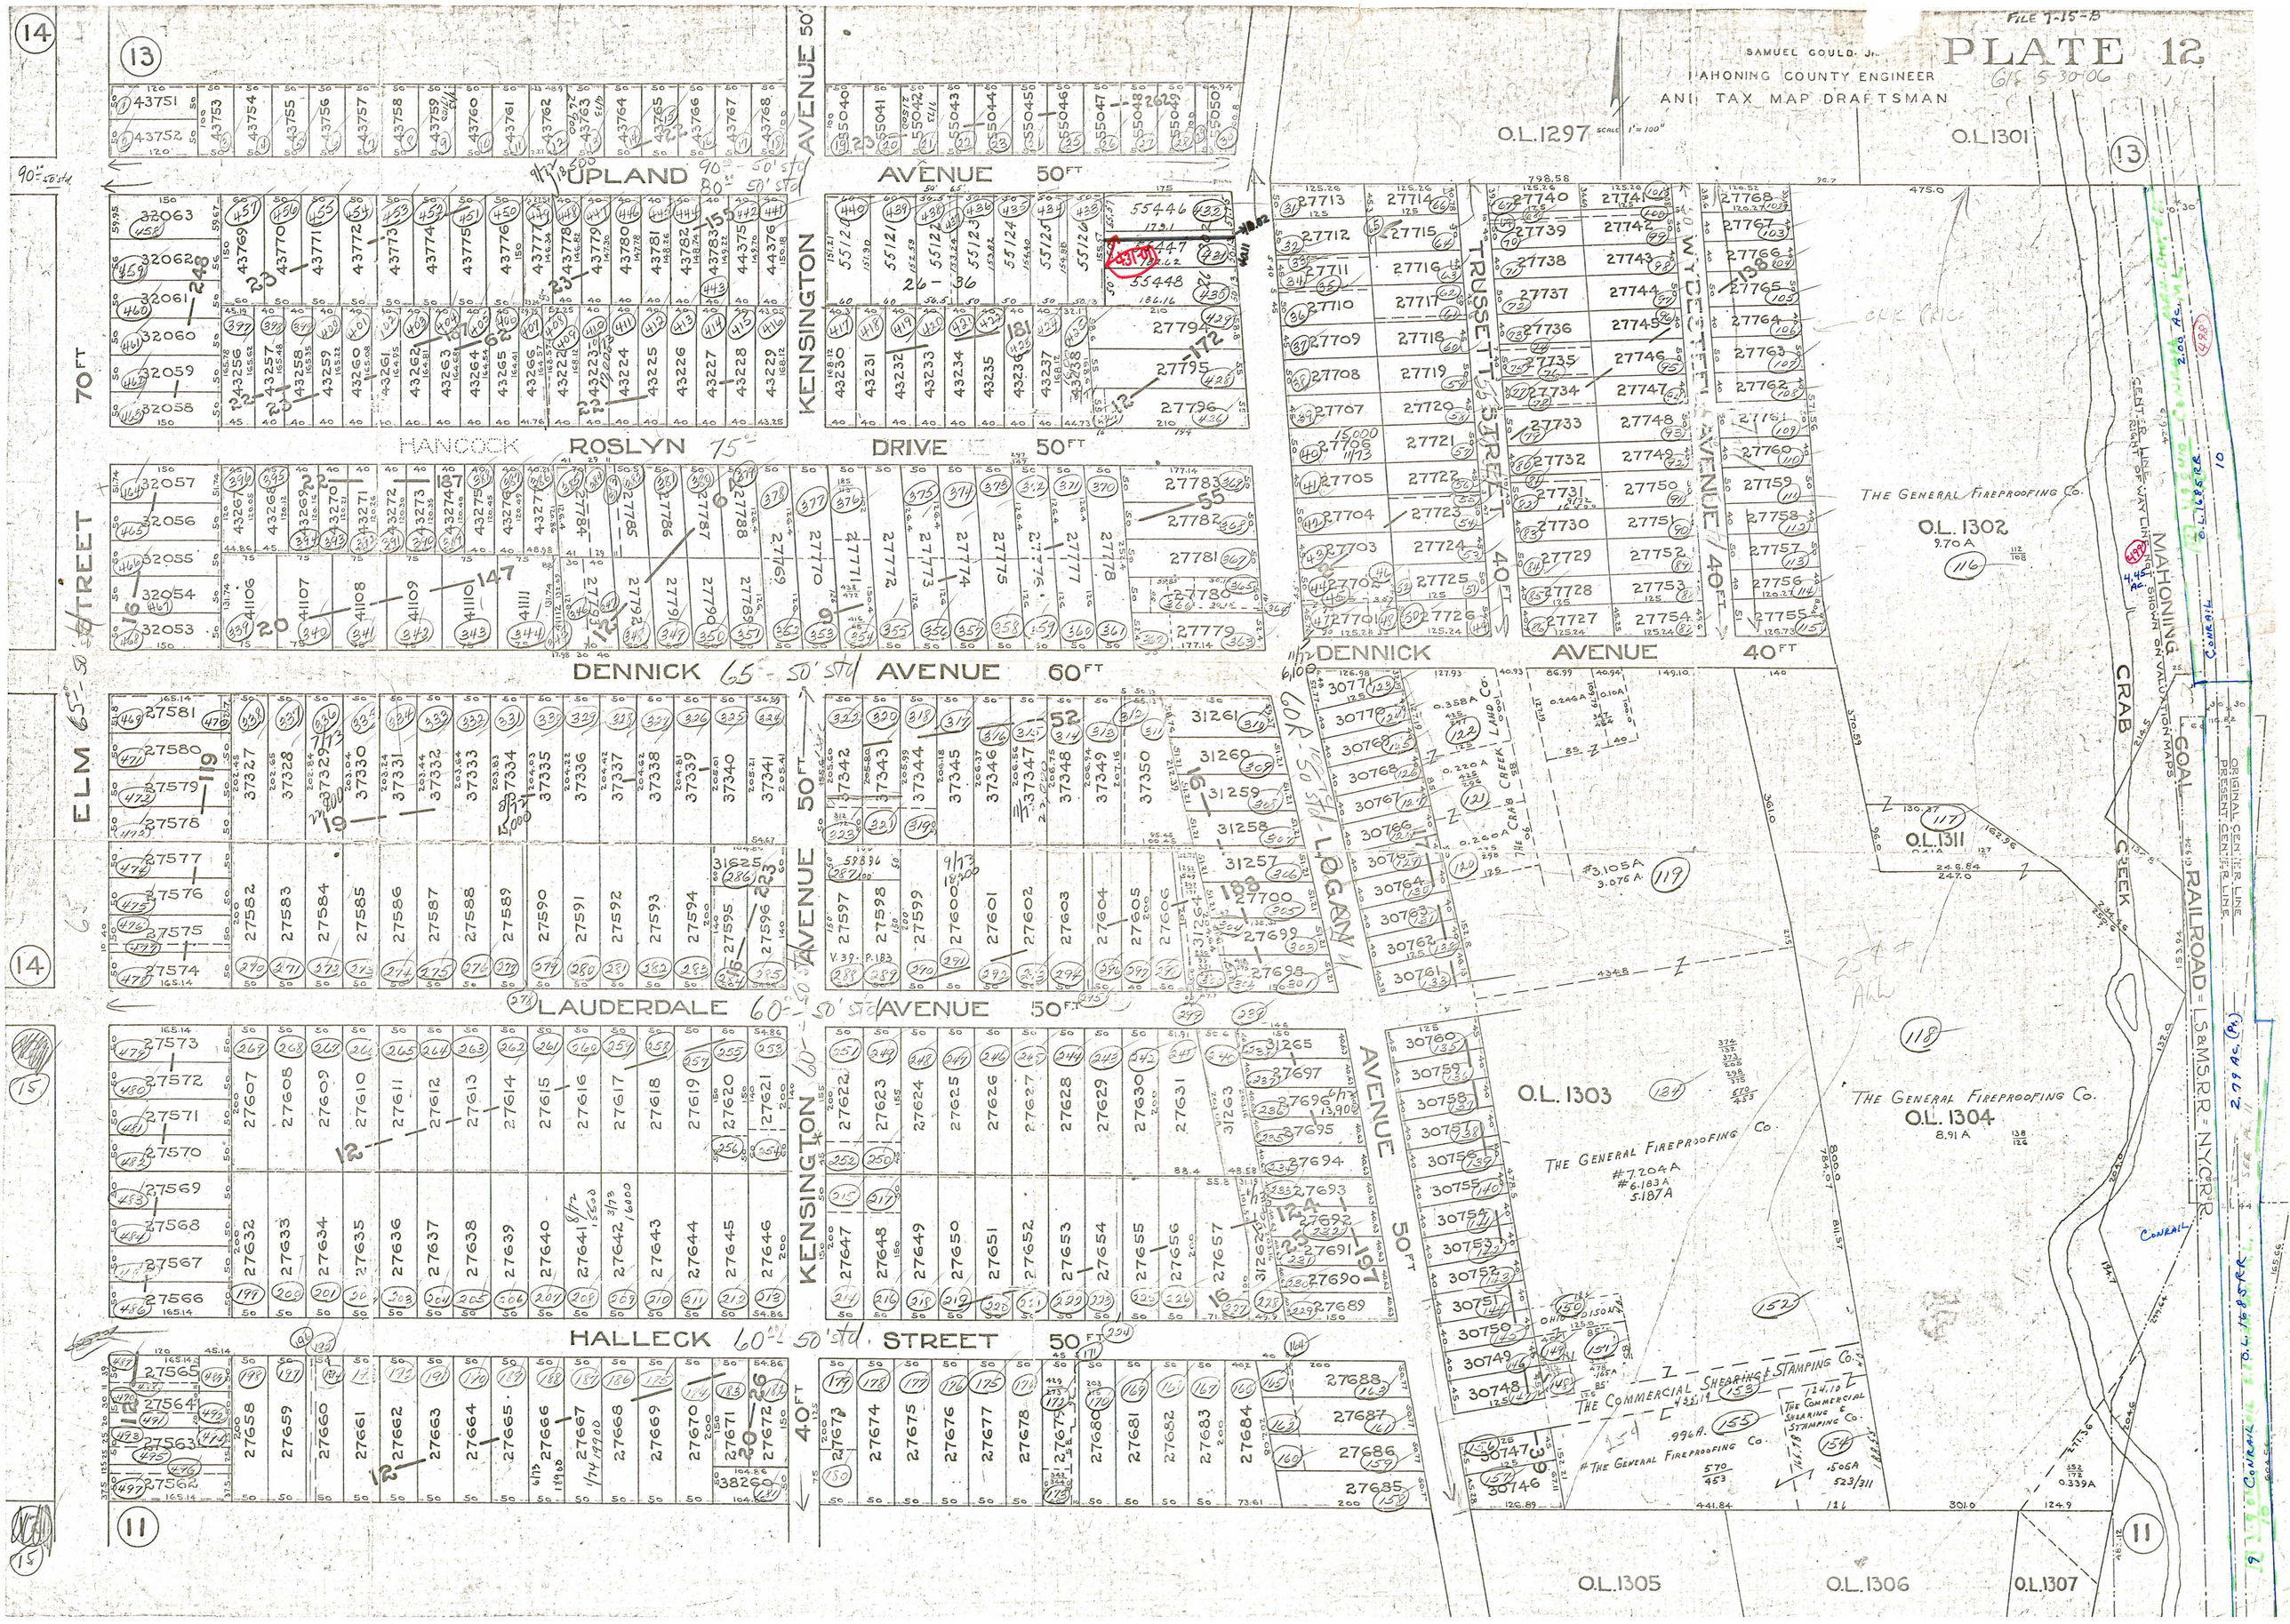

PLATE 12
SAMUEL GOULD, JR.
MAHONING COUNTY ENGINEER
AND TAX MAP DRAFTSMAN
FILE 7-15-B
O.L. 1297
O.L. 1301
O.L. 1302
O.L. 1303
O.L. 1304
O.L. 1305
O.L. 1306
O.L. 1307
O.L. 1311
UPLAND AVENUE 50 FT
KENSINGTON AVENUE 50 FT
HANCOCK ROSLYN DRIVE 50 FT
DENNICK AVENUE 60 FT
DENNICK AVENUE 40 FT
LAUDERDALE AVENUE 50 FT
HALLECK STREET 50 FT
ELM STREET 70 FT
TRUSSETT STREET 40 FT
WYDESTEEL AVENUE 40 FT
LOGAN AVENUE 50 FT
CRAB CREEK
MAHONING COAL RAILROAD = L.S.&M.S.R.R. = N.Y.C.R.R.
THE GENERAL FIREPROOFING CO.
THE COMMERCIAL SHEARING & STAMPING CO.
CONRAIL