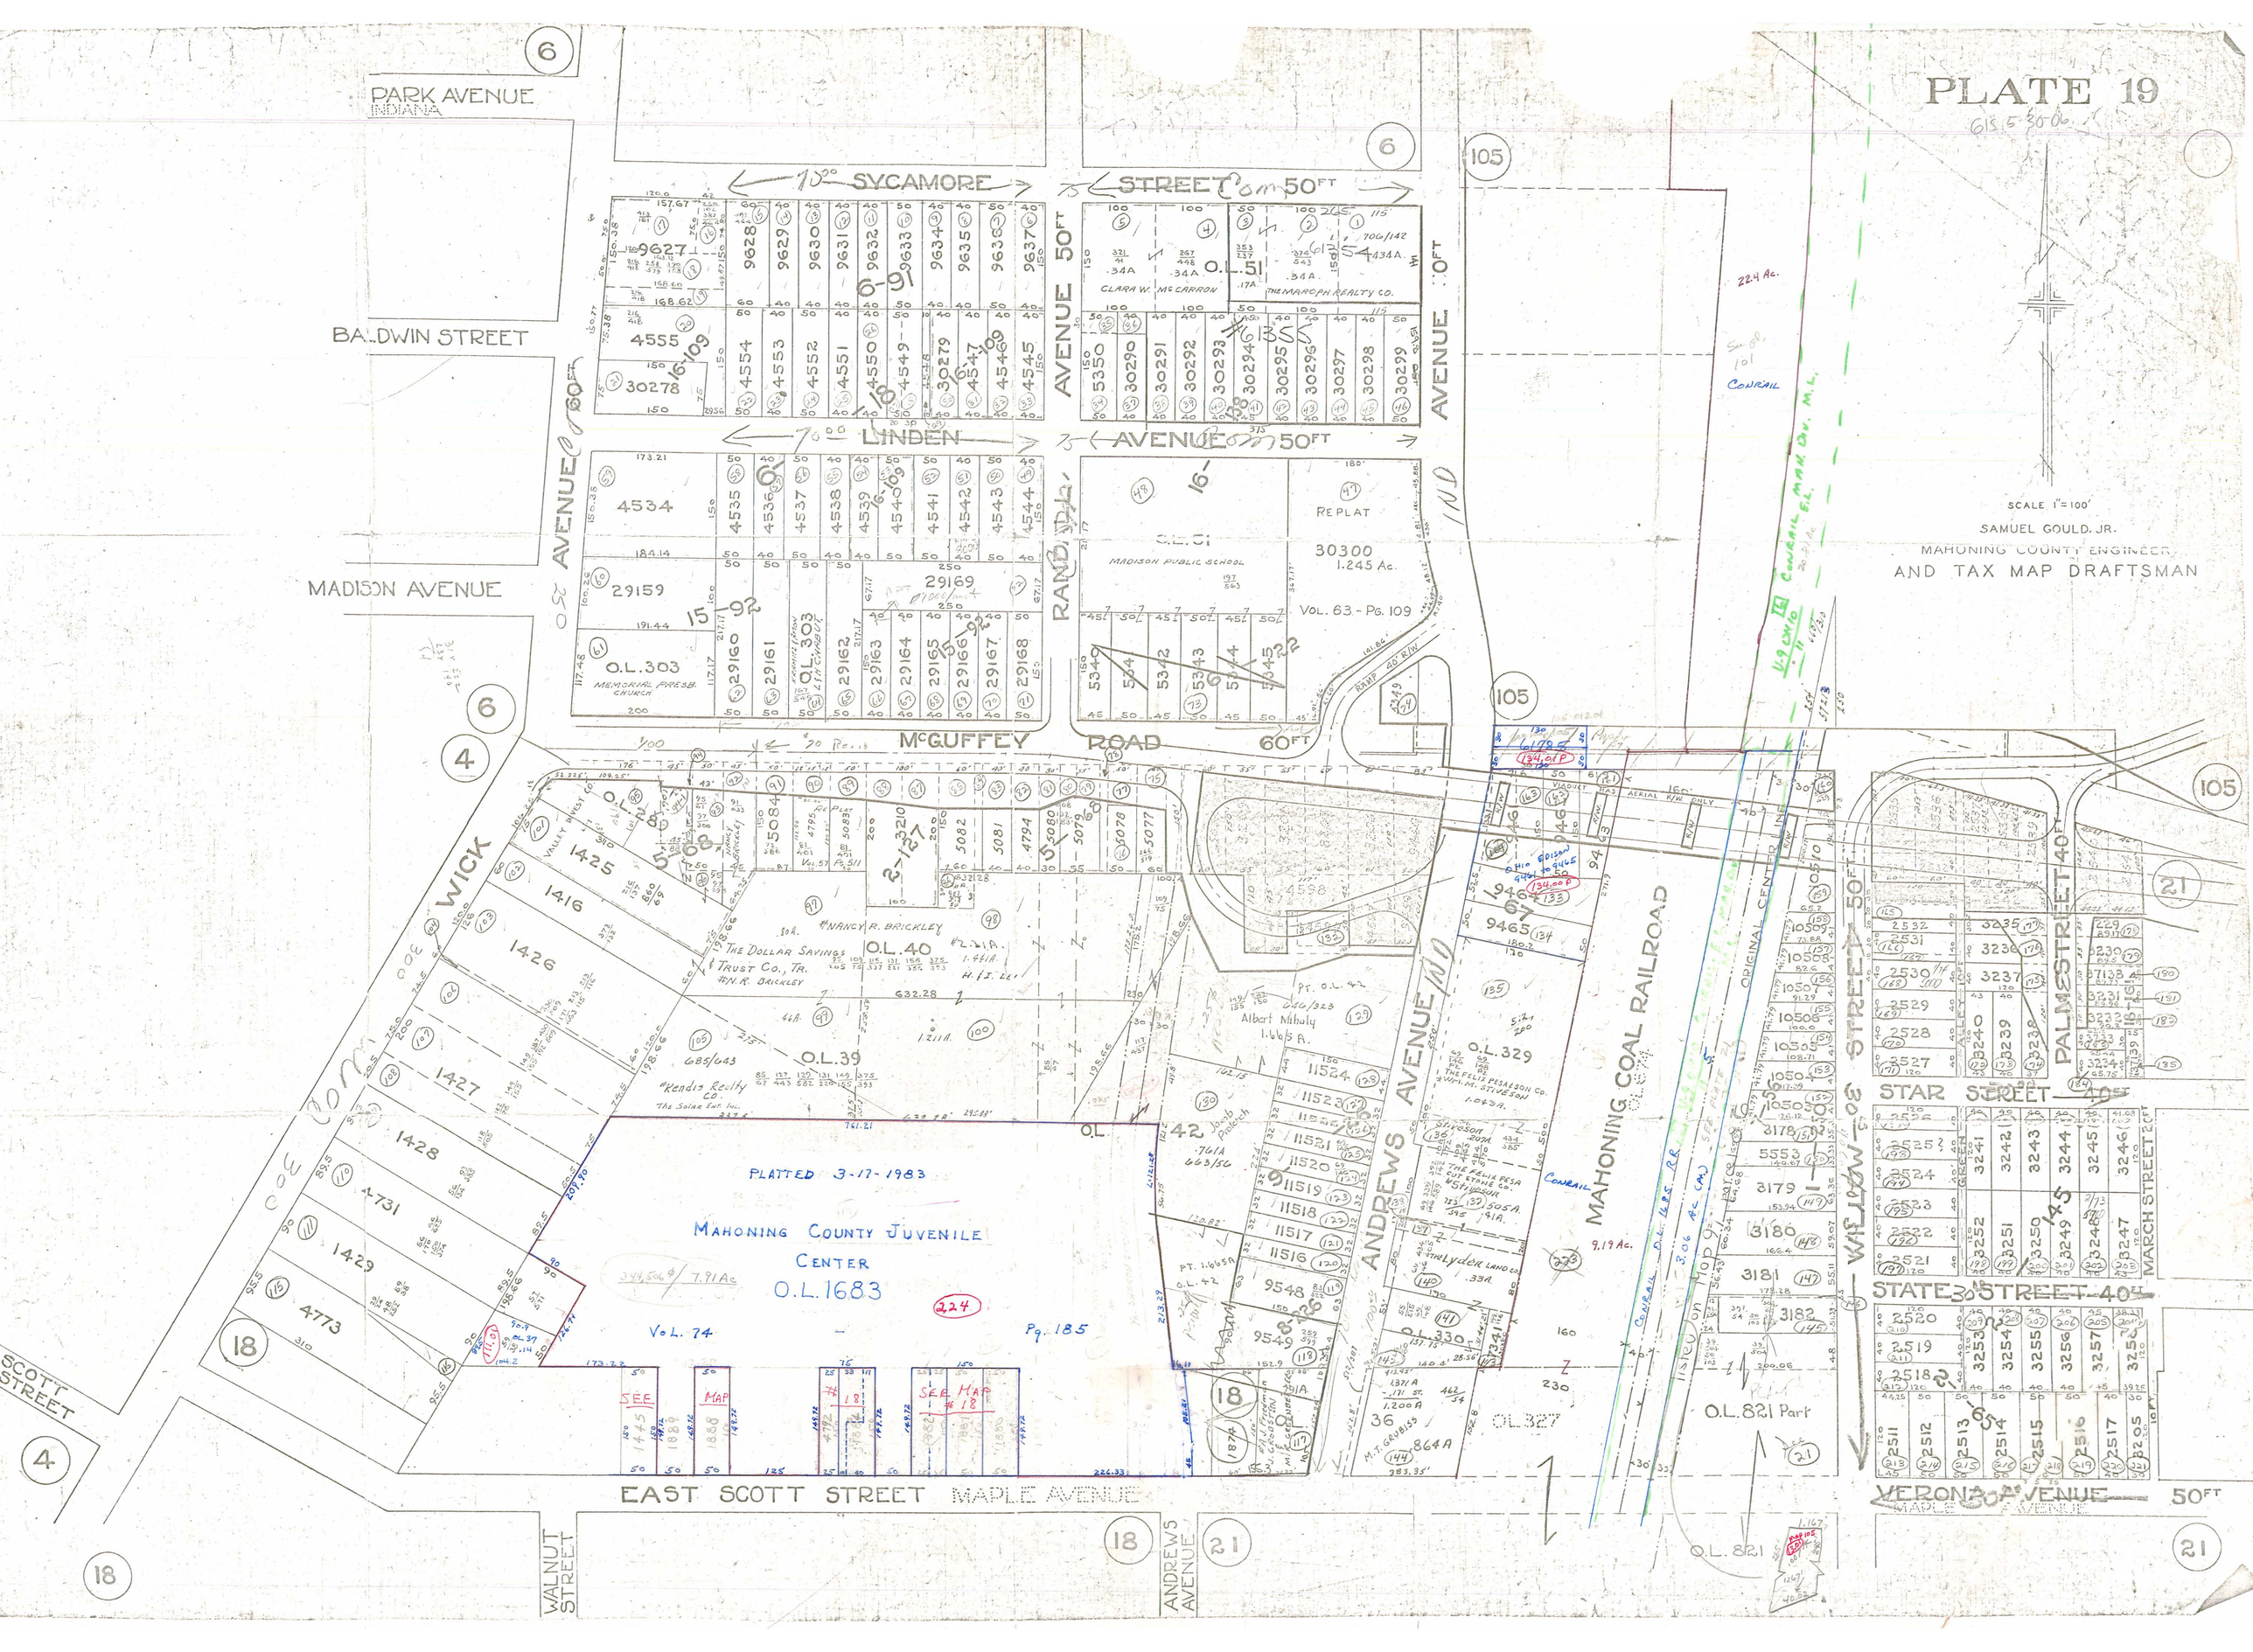
PLATE 19
SCALE 1"=100'
SAMUEL GOULD, JR.
MAHONING COUNTY ENGINEER
AND TAX MAP DRAFTSMAN
PARK AVENUE
INDIANA
BALDWIN STREET
MADISON AVENUE
SYCAMORE STREET 50FT
LINDEN AVENUE 50FT
McGUFFEY ROAD 60FT
RANDALL AVENUE 50FT
WICK AVENUE 60FT
ANDREWS AVENUE
MAHONING COAL RAILROAD
WILLOW STREET 50FT
PALMS STREET 40FT
STAR STREET 40FT
STATE STREET 40FT
VERONA AVENUE 50FT
MARCH STREET
SCOTT STREET
EAST SCOTT STREET MAPLE AVENUE
WALNUT STREET
ANDREWS AVENUE
PLATTED 3-17-1983
MAHONING COUNTY JUVENILE CENTER
O.L. 1683
Vol. 74
Pg. 185
O.L. 303
MEMORIAL PRESB. CHURCH
O.L. 51
MADISON PUBLIC SCHOOL
REPLAT
30300
1.245 Ac.
VOL. 63 - PG. 109
O.L. 40
O.L. 39
O.L. 329
O.L. 330
O.L. 327
O.L. 821 Part
O.L. 821
CONRAIL
ORIGINAL CENTER LINE
SEE MAP #18