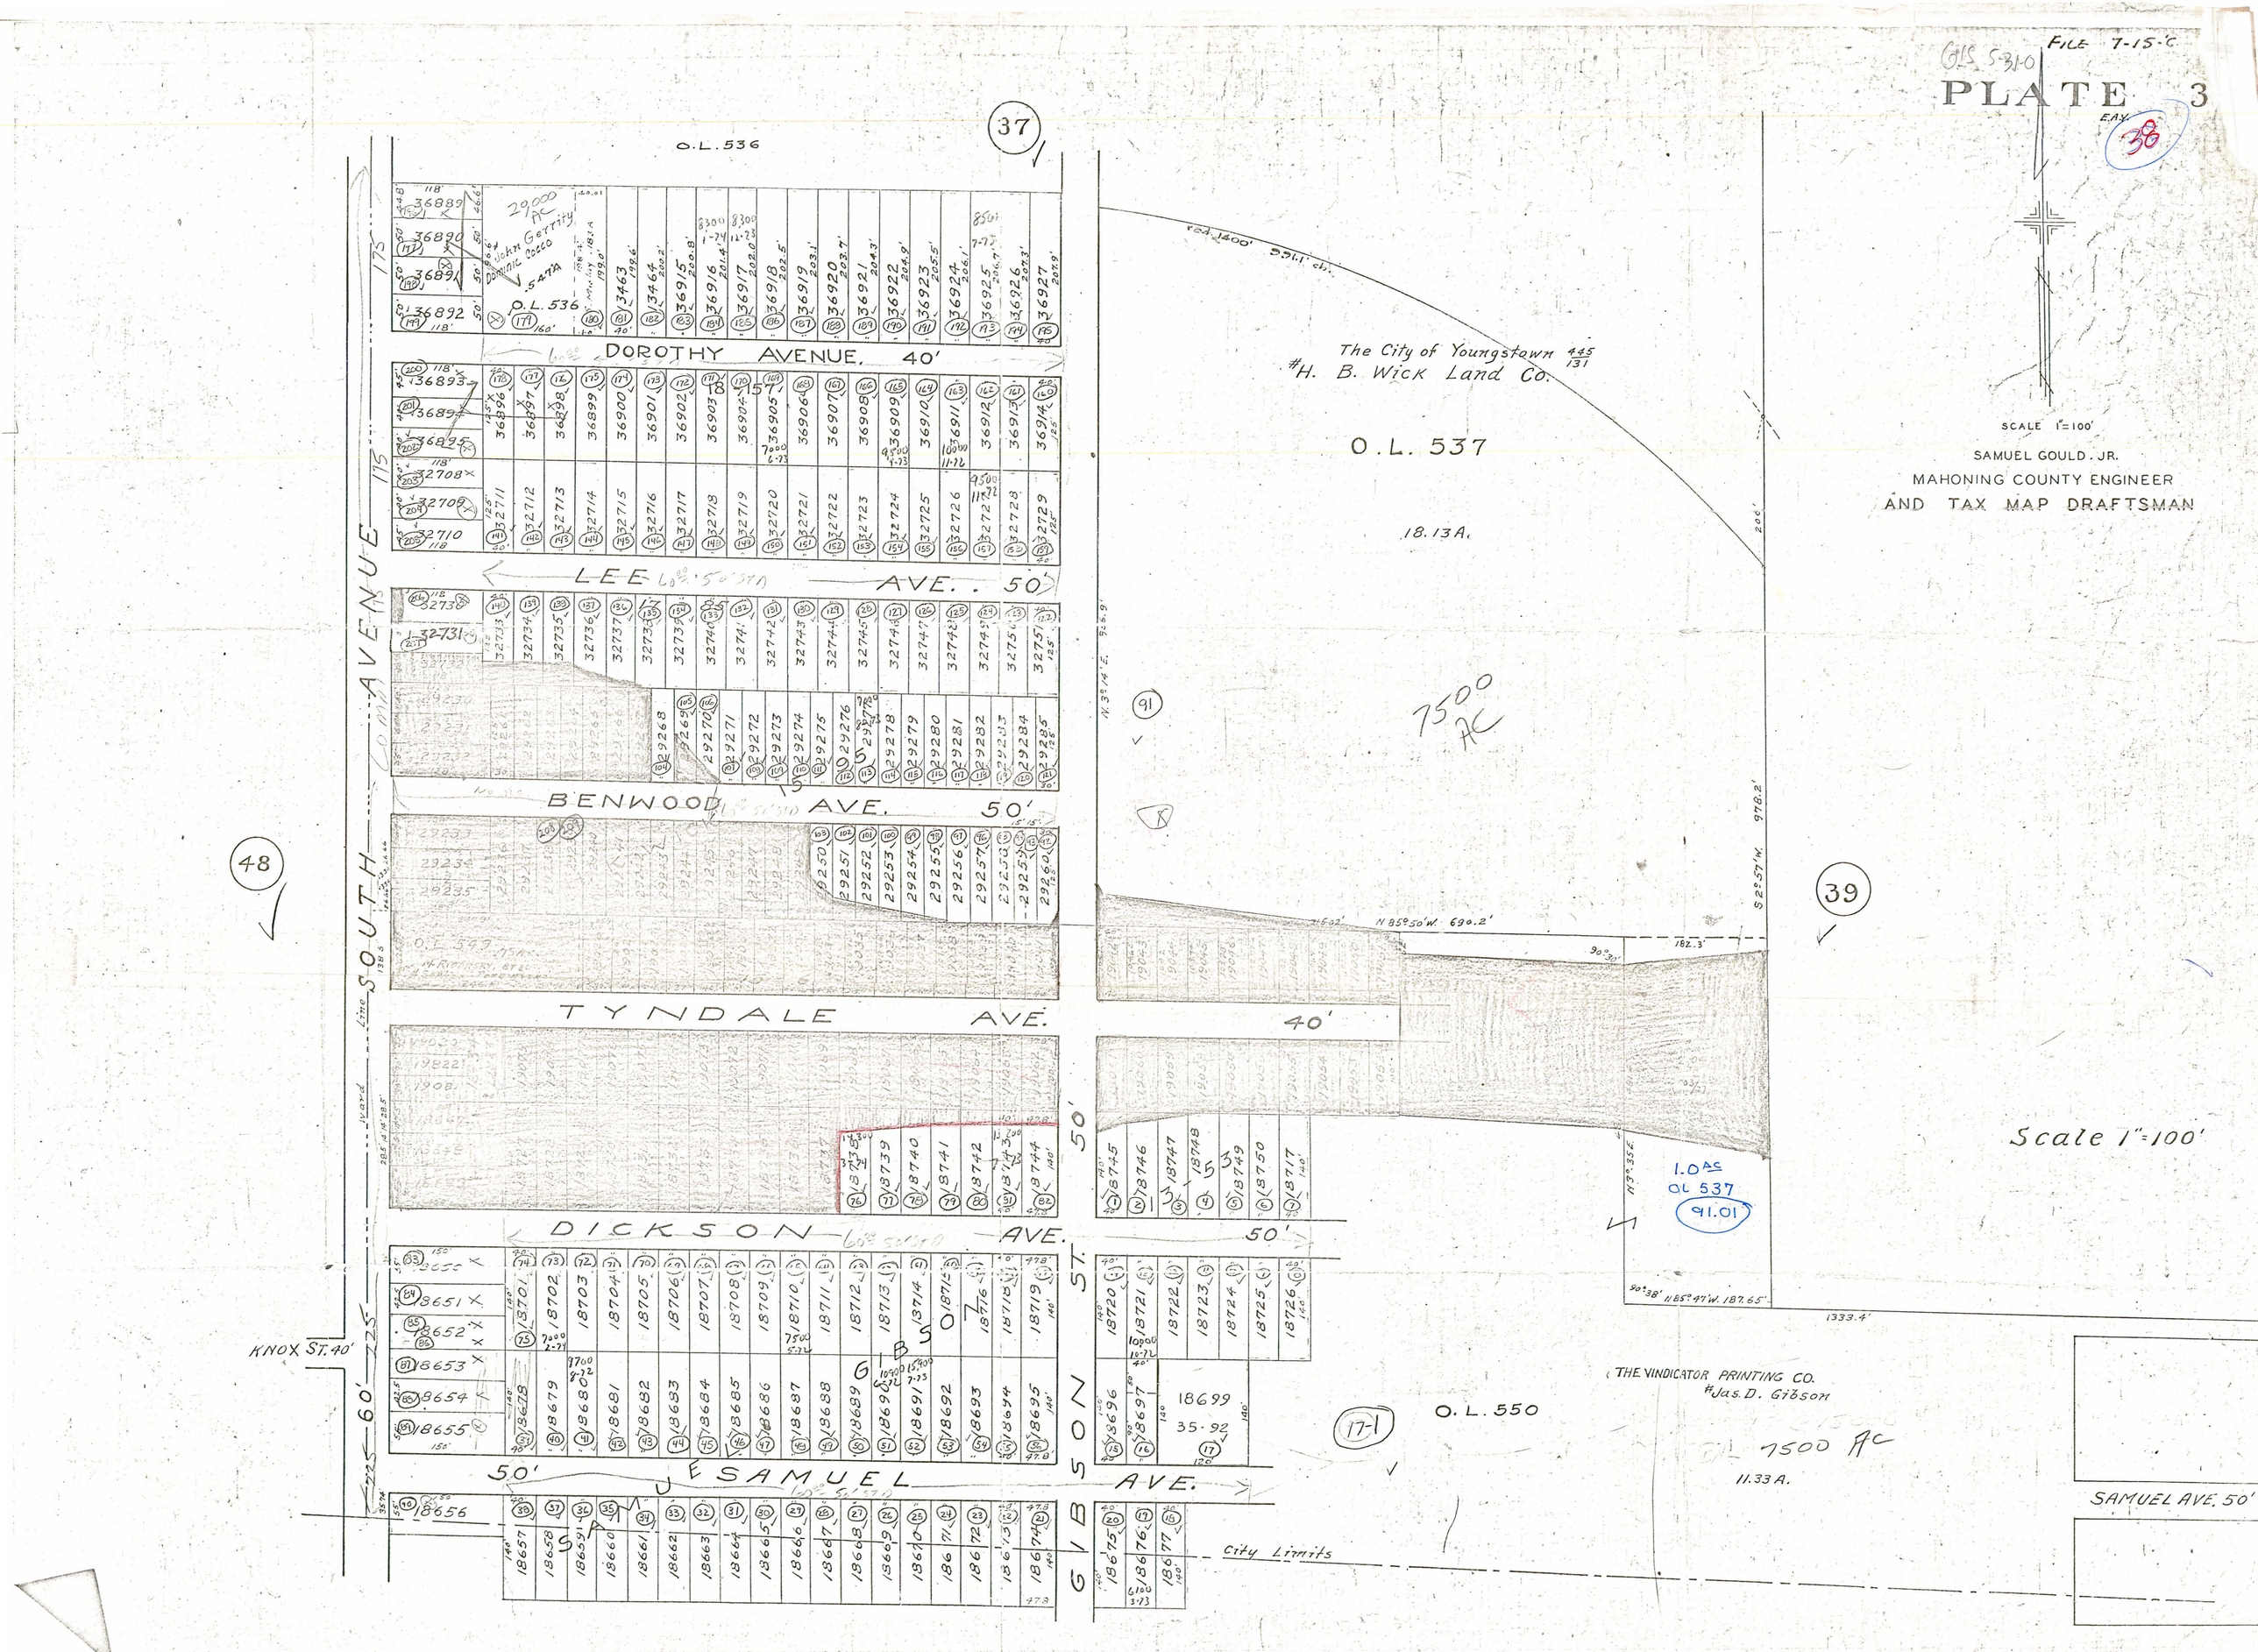

FILE 7-15-C
PLATE 3
E.A.Y.
38
SCALE 1"=100'
SAMUEL GOULD. JR.
MAHONING COUNTY ENGINEER
AND TAX MAP DRAFTSMAN
O.L. 536
37
DOROTHY AVENUE. 40'
LEE AVE. 50'
BENWOOD AVE. 50'
TYNDALE AVE. 40'
DICKSON AVE. 50'
SAMUEL AVE. 50'
SOUTH AVENUE
KNOX ST. 40'
GIBSON ST.
The City of Youngstown 445/131
#H. B. Wick Land Co.
O.L. 537
18.13 A.
7500 AC
91
39
48
Scale 1"=100'
1.0 AC
OL 537
91.01
THE VINDICATOR PRINTING CO.
#Jas. D. Gibson
O.L. 550
17-1
7500 AC
11.33 A.
City Limits
SAMUEL AVE. 50'