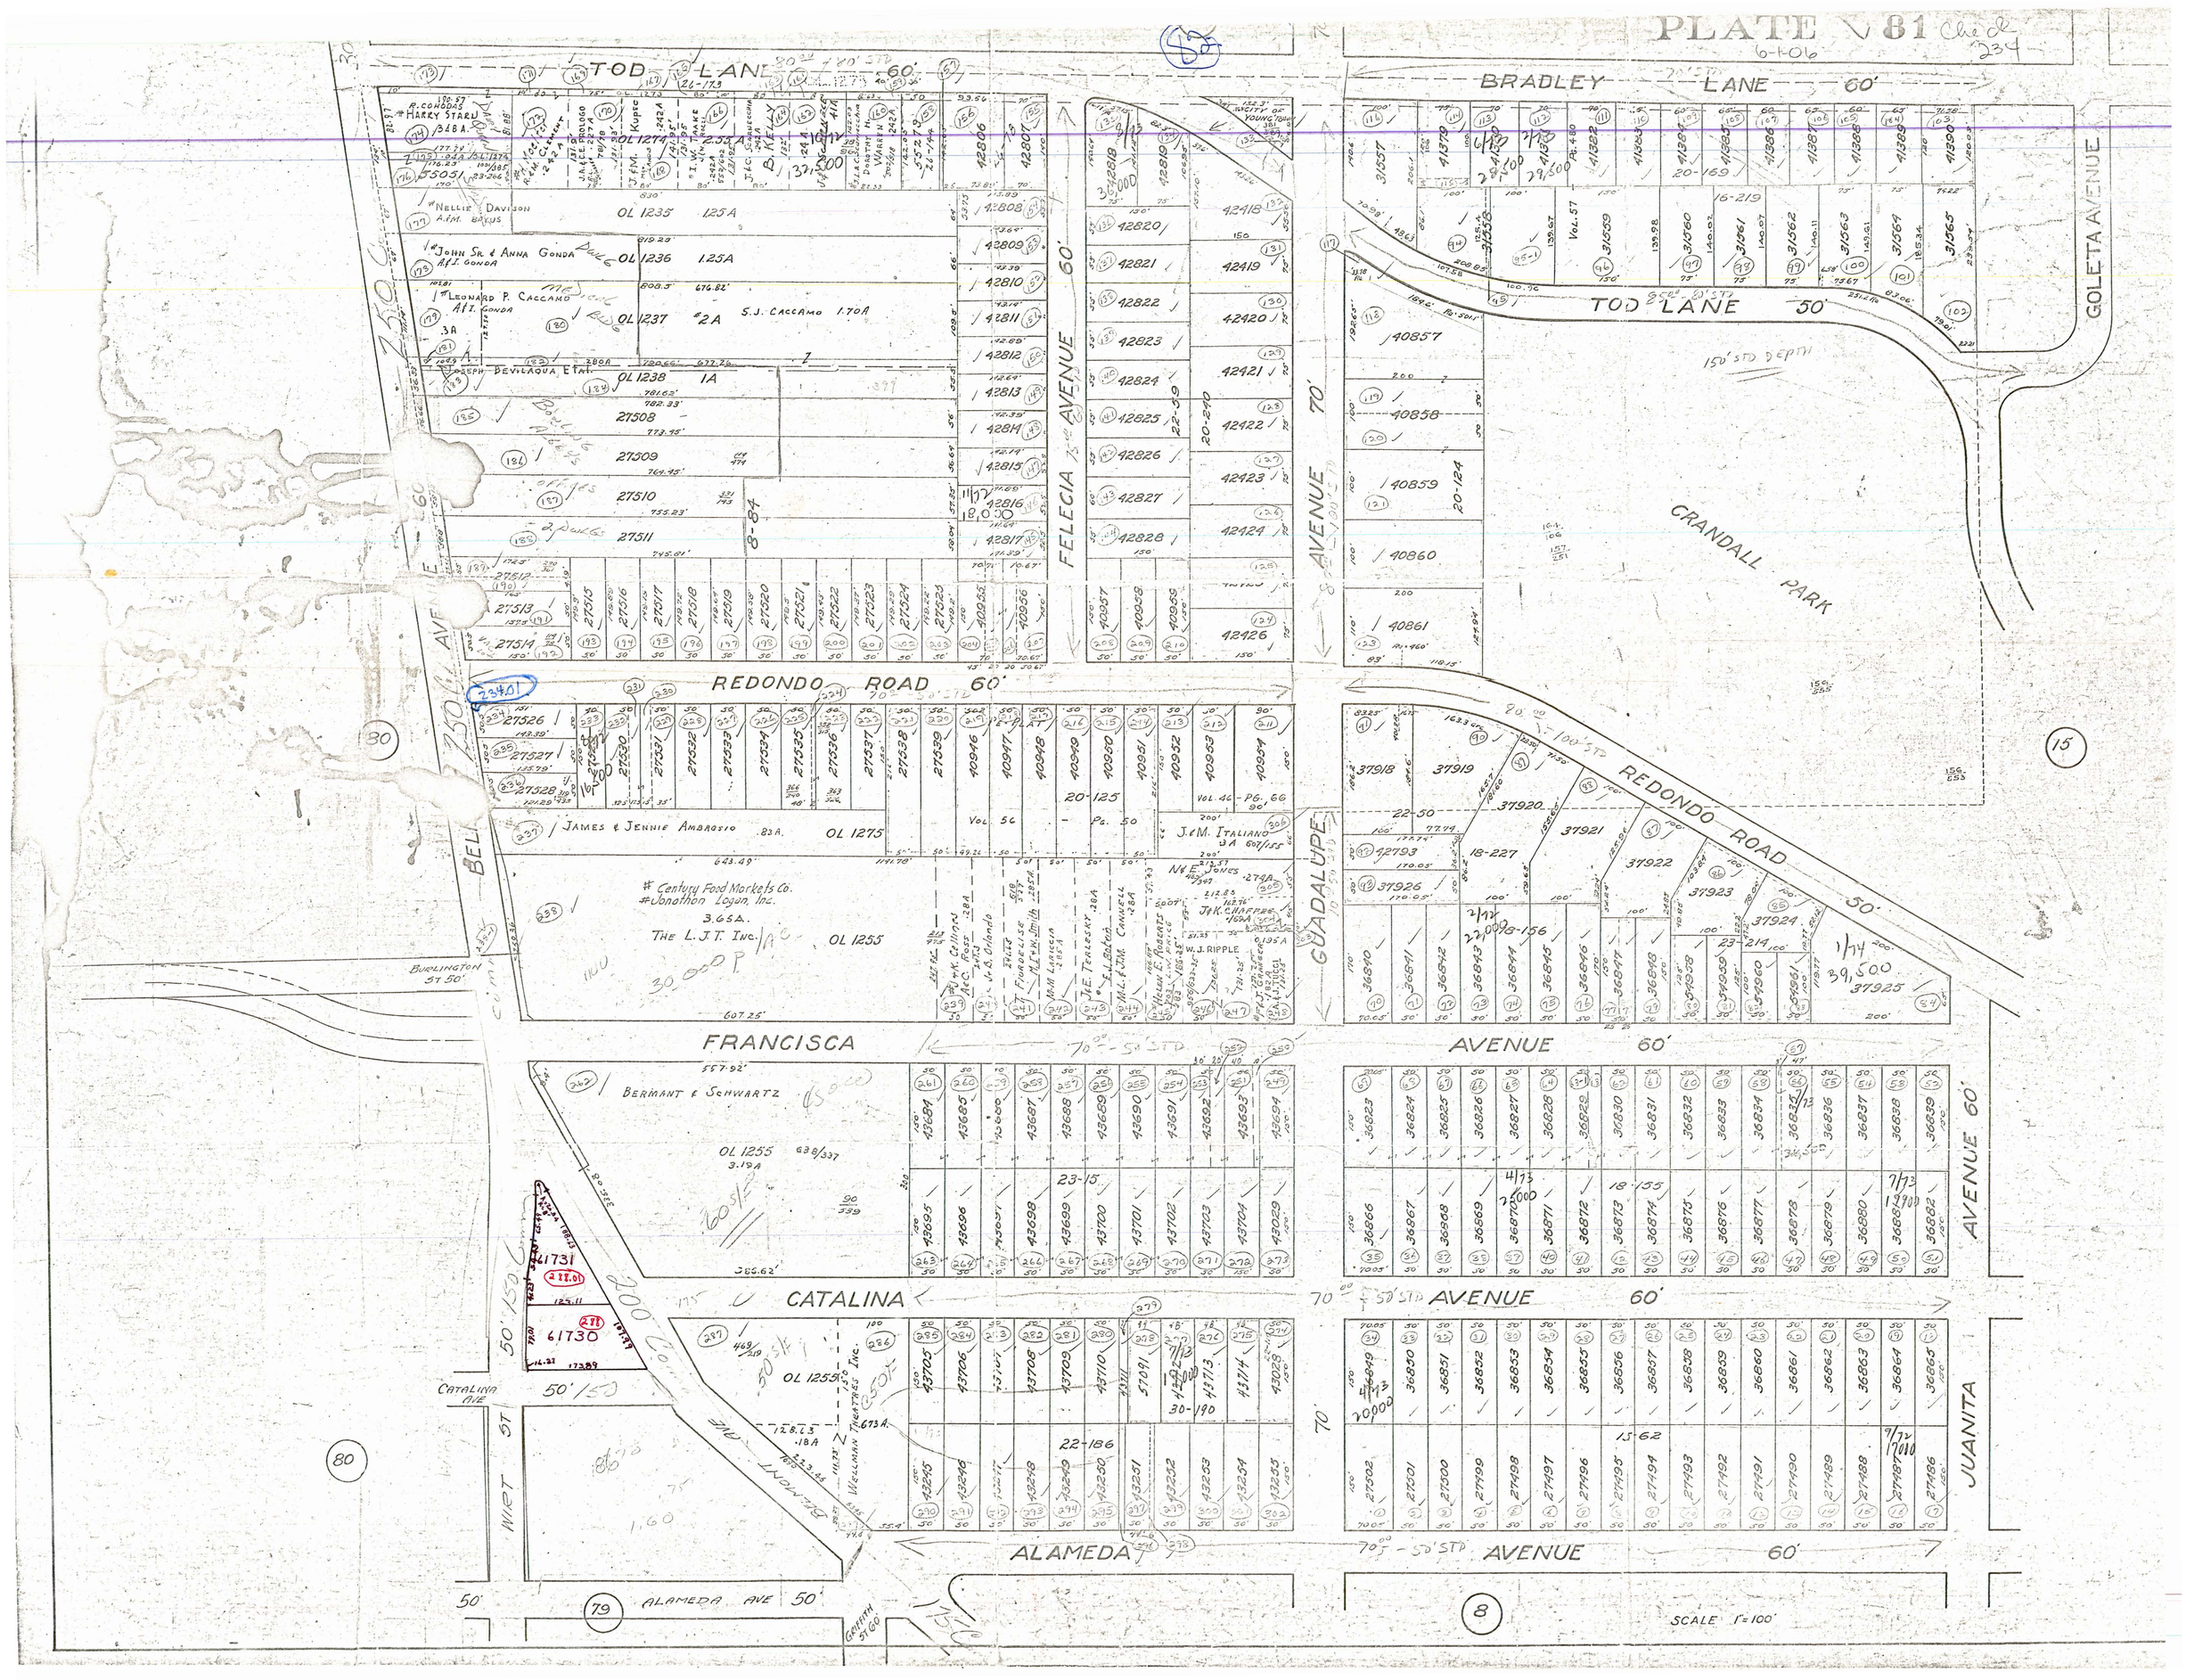
PLATE V 81
TOD LANE 60'
BRADLEY LANE 60'
FELICIA AVENUE 60'
GUADALUPE AVENUE 70'
GOLETA AVENUE
TOD LANE 50'
CRANDALL PARK
REDONDO ROAD 60'
REDONDO ROAD 50'
FRANCISCA AVENUE 60'
CATALINA AVENUE 60'
ALAMEDA AVENUE 60'
JUANITA AVENUE 60'
BELL AVE
WEST ST
BURLINGTON ST 50'
CATALINA AVE
ALAMEDA AVE 50'
GRIFFITH ST 60'
SCALE 1"=100'
Nellie Davison
John Sr. & Anna Gonda
Leonard P. Caccamo
S.J. Caccamo
Joseph Devilaqua Et al.
James & Jennie Ambrosio
Century Food Markets Co.
Jonathon Logan, Inc.
The L.J.T. Inc.
Bermant & Schwartz
Wellman Theatres Inc.
W.J. Ripple
J&M Italiano
N.E. Jones
J.K. Chapree
Harry Staru
R. Conodas