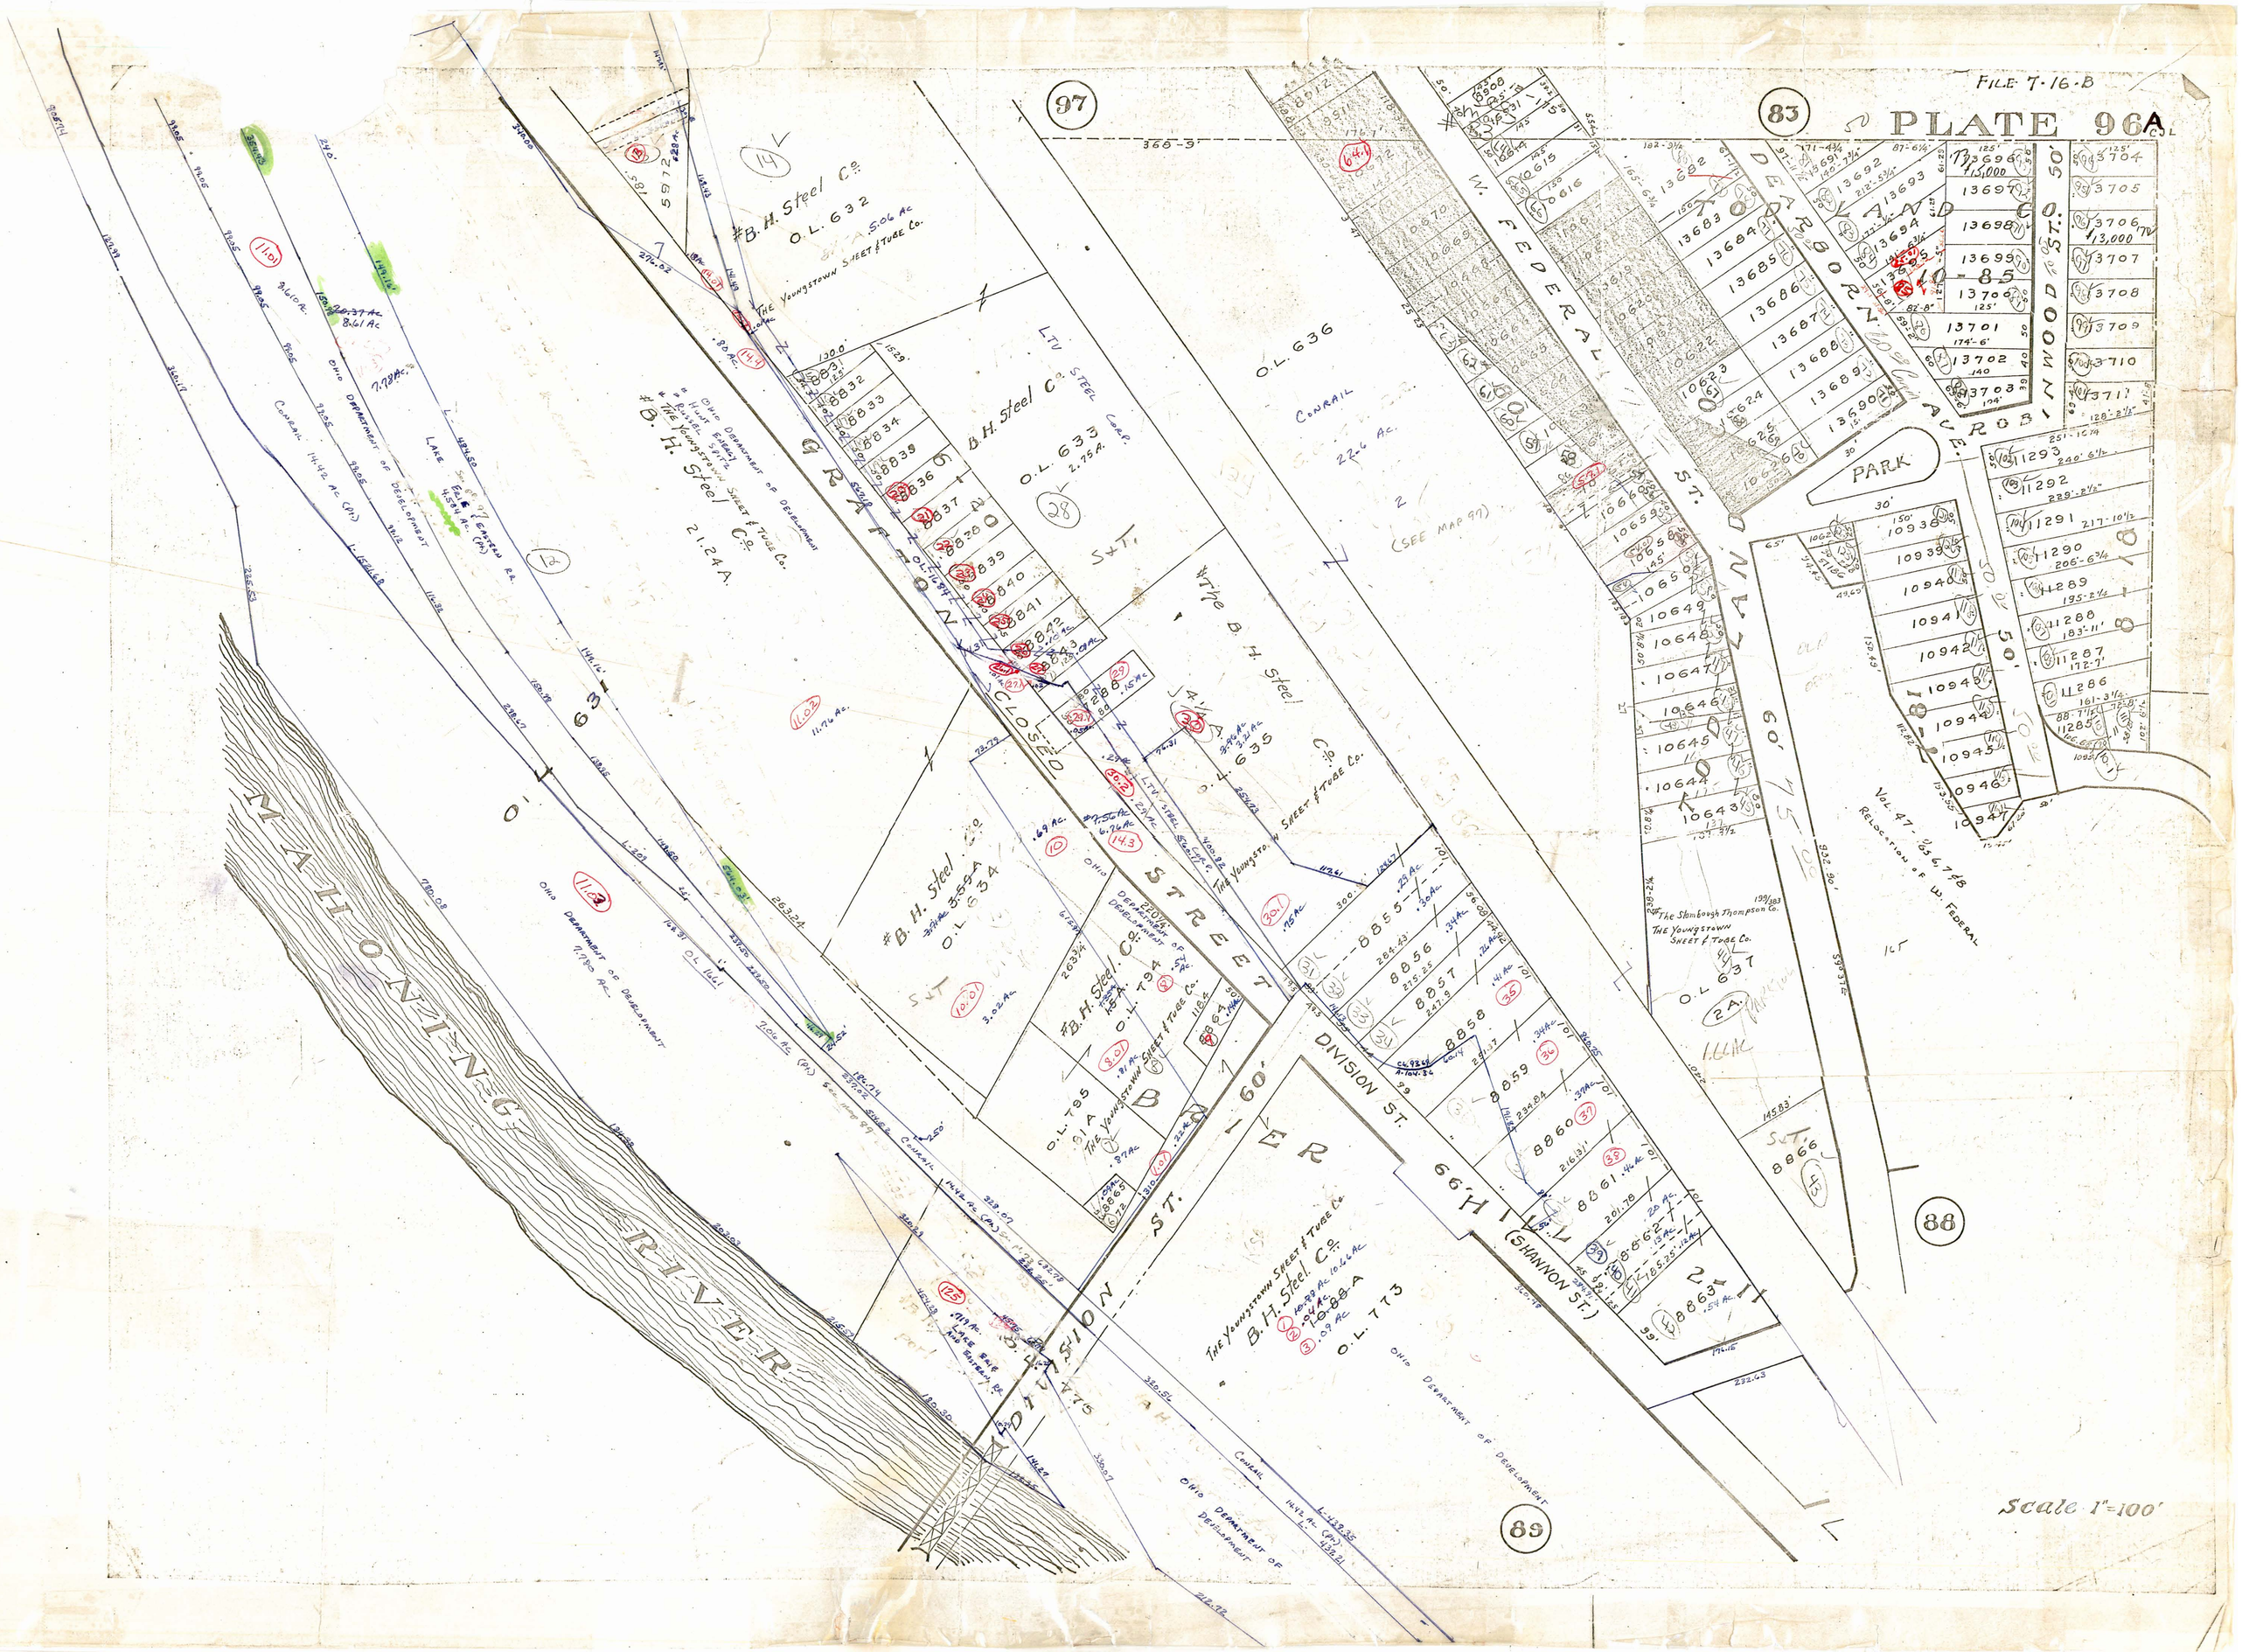
FILE 7-16-B
PLATE 96A
97
83
88
89
MAHONING RIVER
GRAFTON STREET
CLOSED
BRIER
DIVISION ST.
66' HILL (SHANNON ST.)
W. FEDERAL ST.
DEARBORN AVE.
ROBINWOOD ST.
PARK
#B.H. Steel Co.
O.L. 632
O.L. 633
O.L. 634
O.L. 635
O.L. 636
O.L. 637
O.L. 773
O.L. 794
O.L. 795
THE YOUNGSTOWN SHEET & TUBE Co.
LTV STEEL CORP.
CONRAIL
OHIO DEPARTMENT OF DEVELOPMENT
LAKE ERIE & EASTERN RR.
(SEE MAP 97)
Scale 1"=100'