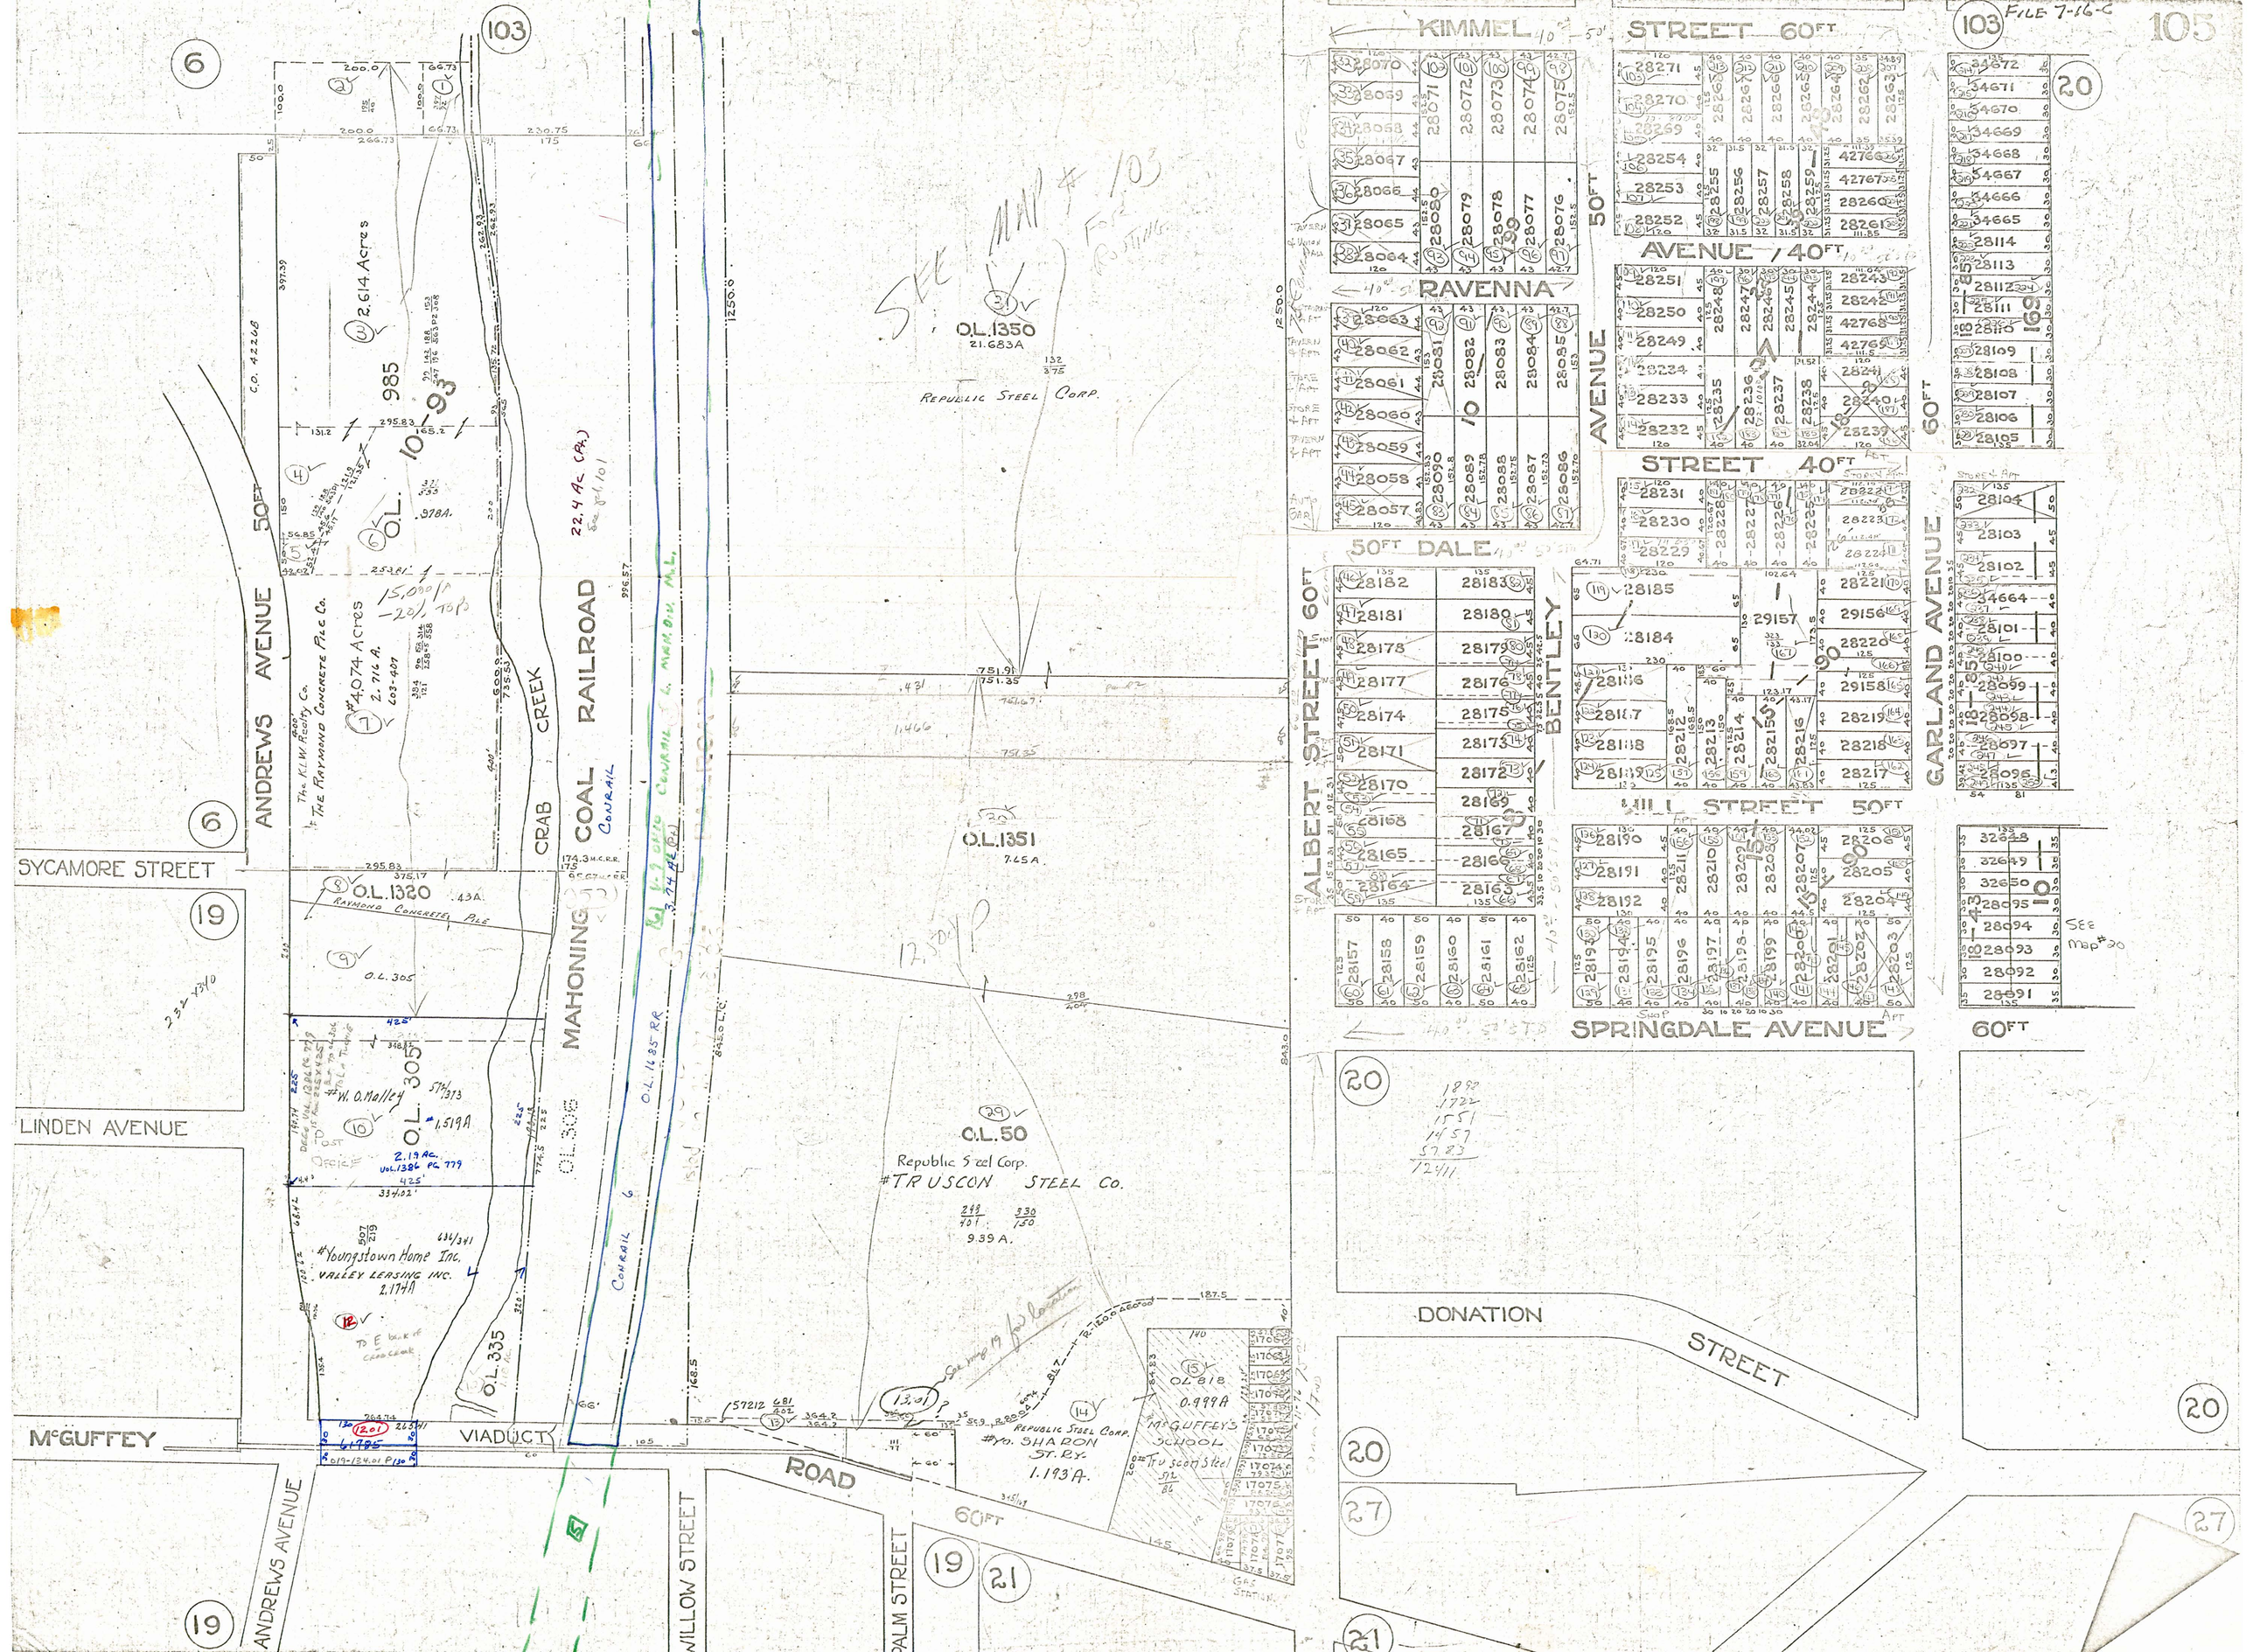

105
FILE 7-16-C
KIMMEL STREET 60FT
RAVENNA AVENUE 50FT
AVENUE 40FT
STREET 40FT
50FT DALE
ALBERT STREET 60FT
BENTLEY AVENUE
HILL STREET 50FT
GARLAND AVENUE 60FT
SPRINGDALE AVENUE 60FT
DONATION STREET
ANDREWS AVENUE 50FT
SYCAMORE STREET
LINDEN AVENUE
McGUFFEY VIADUCT ROAD 60FT
ANDREWS AVENUE
WILLOW STREET
PALM STREET
MAHONING COAL RAILROAD
CRAB CREEK
CONRAIL
REPUBLIC STEEL CORP.
O.L. 1350
21.683A
O.L. 1351
7.65A
O.L. 1320
O.L. 305
O.L. 306
O.L. 335
O.L. 50
Republic Steel Corp.
#TRUSCON STEEL CO.
9.39 A.
#Youngstown Home Inc.
VALLEY LEASING INC.
2.174A
#W. O. Malley
1.519A
2.19 Ac.
#Yo. SHARON ST. RY.
1.193A.
McGUFFEY'S SCHOOL
Truscon Steel
O.L. 818
0.999A
SEE MAP # 103
SEE map #20