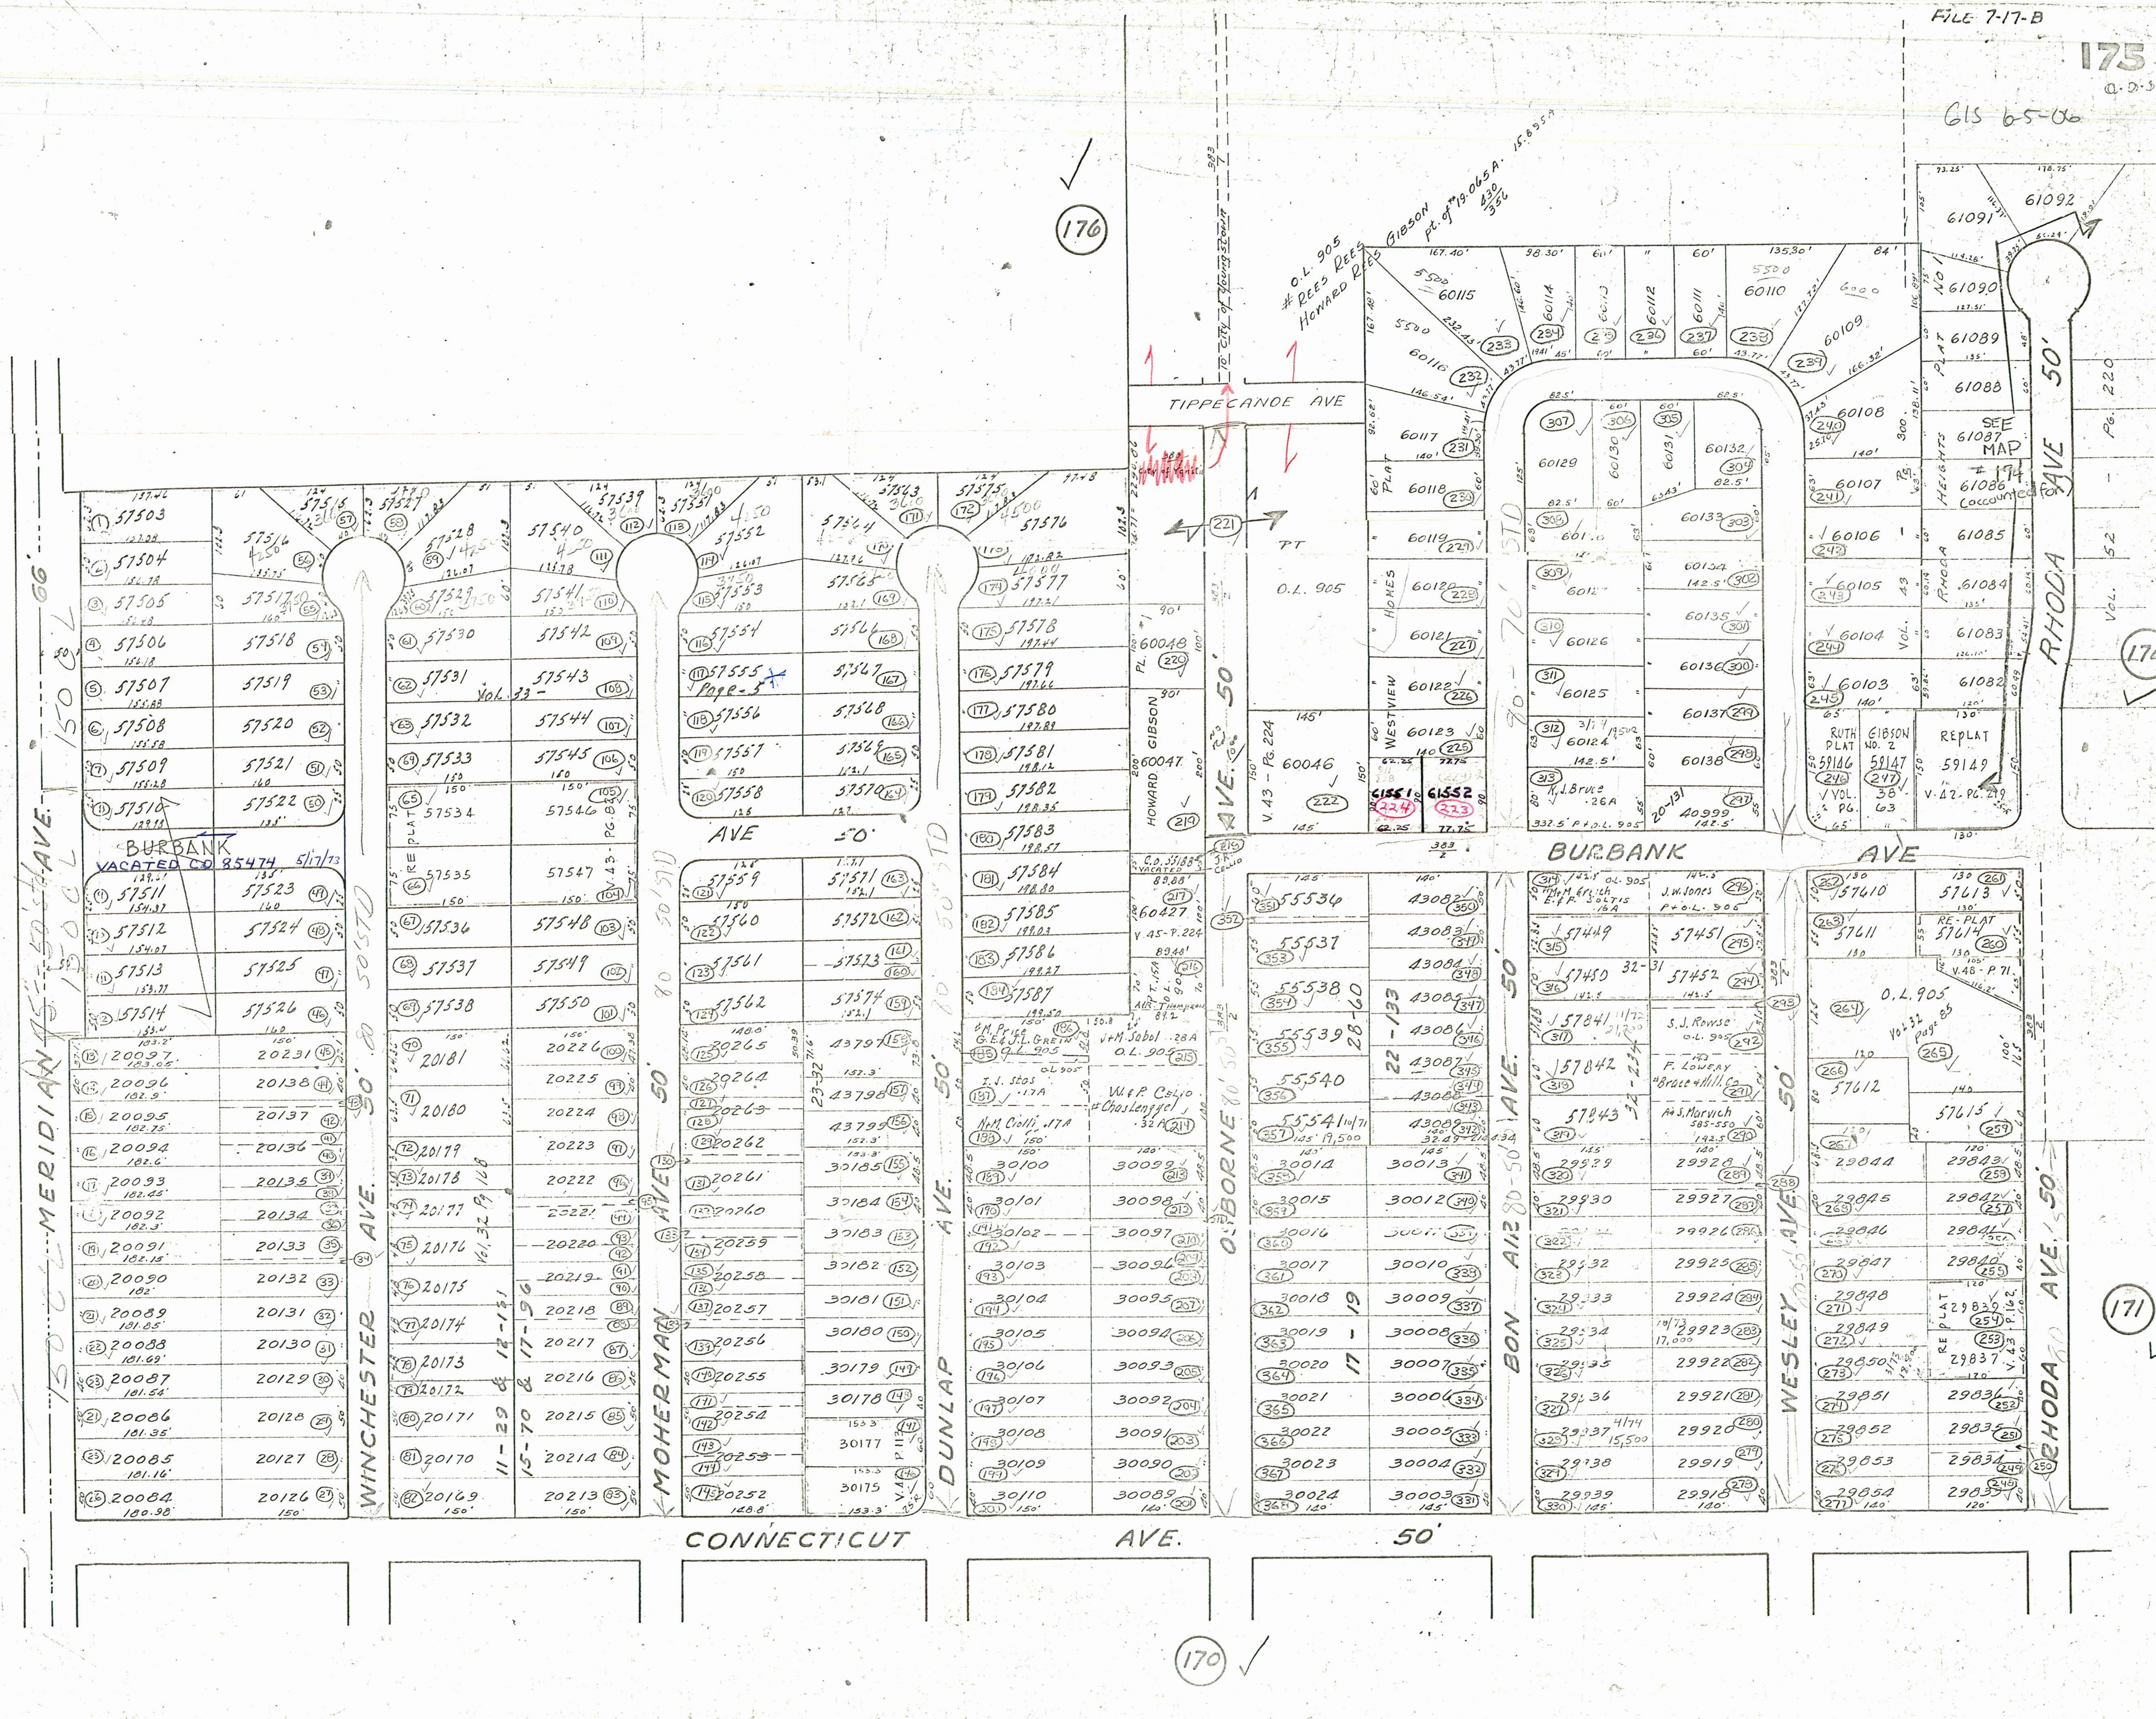
FILE 7-17-B
175
GIS 65-06
176
170
171
TIPPECANOE AVE
TO CITY OF YOUNGSTOWN
O.L. 905
REES REES
HOWARD REES GIBSON
pt. of # 19.065 A. 15.895 A
BURBANK
VACATED CO 85474 5/17/73
BURBANK AVE
MERIDIAN AVE
WINCHESTER AVE.
MOHERMAN AVE
DUNLAP AVE.
OSBORNE AVE.
BON AIR AVE.
WESLEY AVE.
RHODA AVE
CONNECTICUT AVE.
HOWARD GIBSON PL.
WESTVIEW HOMES PLAT
RHODA HEIGHTS PLAT NO 1
SEE MAP # 174
RUTH PLAT
GIBSON NO. 2
REPLAT
RE-PLAT
V. 43 - PG. 224
V. 45 - P. 224
V. 48 - P. 71
V. 42 - PG. 219
Vol. 32 Pg 168
VOL. 52 PG. 220
Vol 32 Page 85
K.J. Bruce .26A
J.W. Jones P + O.L. 905
S.J. Rowse O.L. 905
F. Lowery # Bruce & Hill Co.
A & S. Marvich
M & M Greich E. & F. Soltis .15A
M. Price G.E. & J.L. Grein O.L. 905
J & M Sabol .28 A O.L. 905
I.J. Stas .17A
N & M Ciolli .17A
W. & P. Celio # Chas Lengyel .32 A
A & R Thompson
J.R. Cellio
C.D. 55188 VACATED